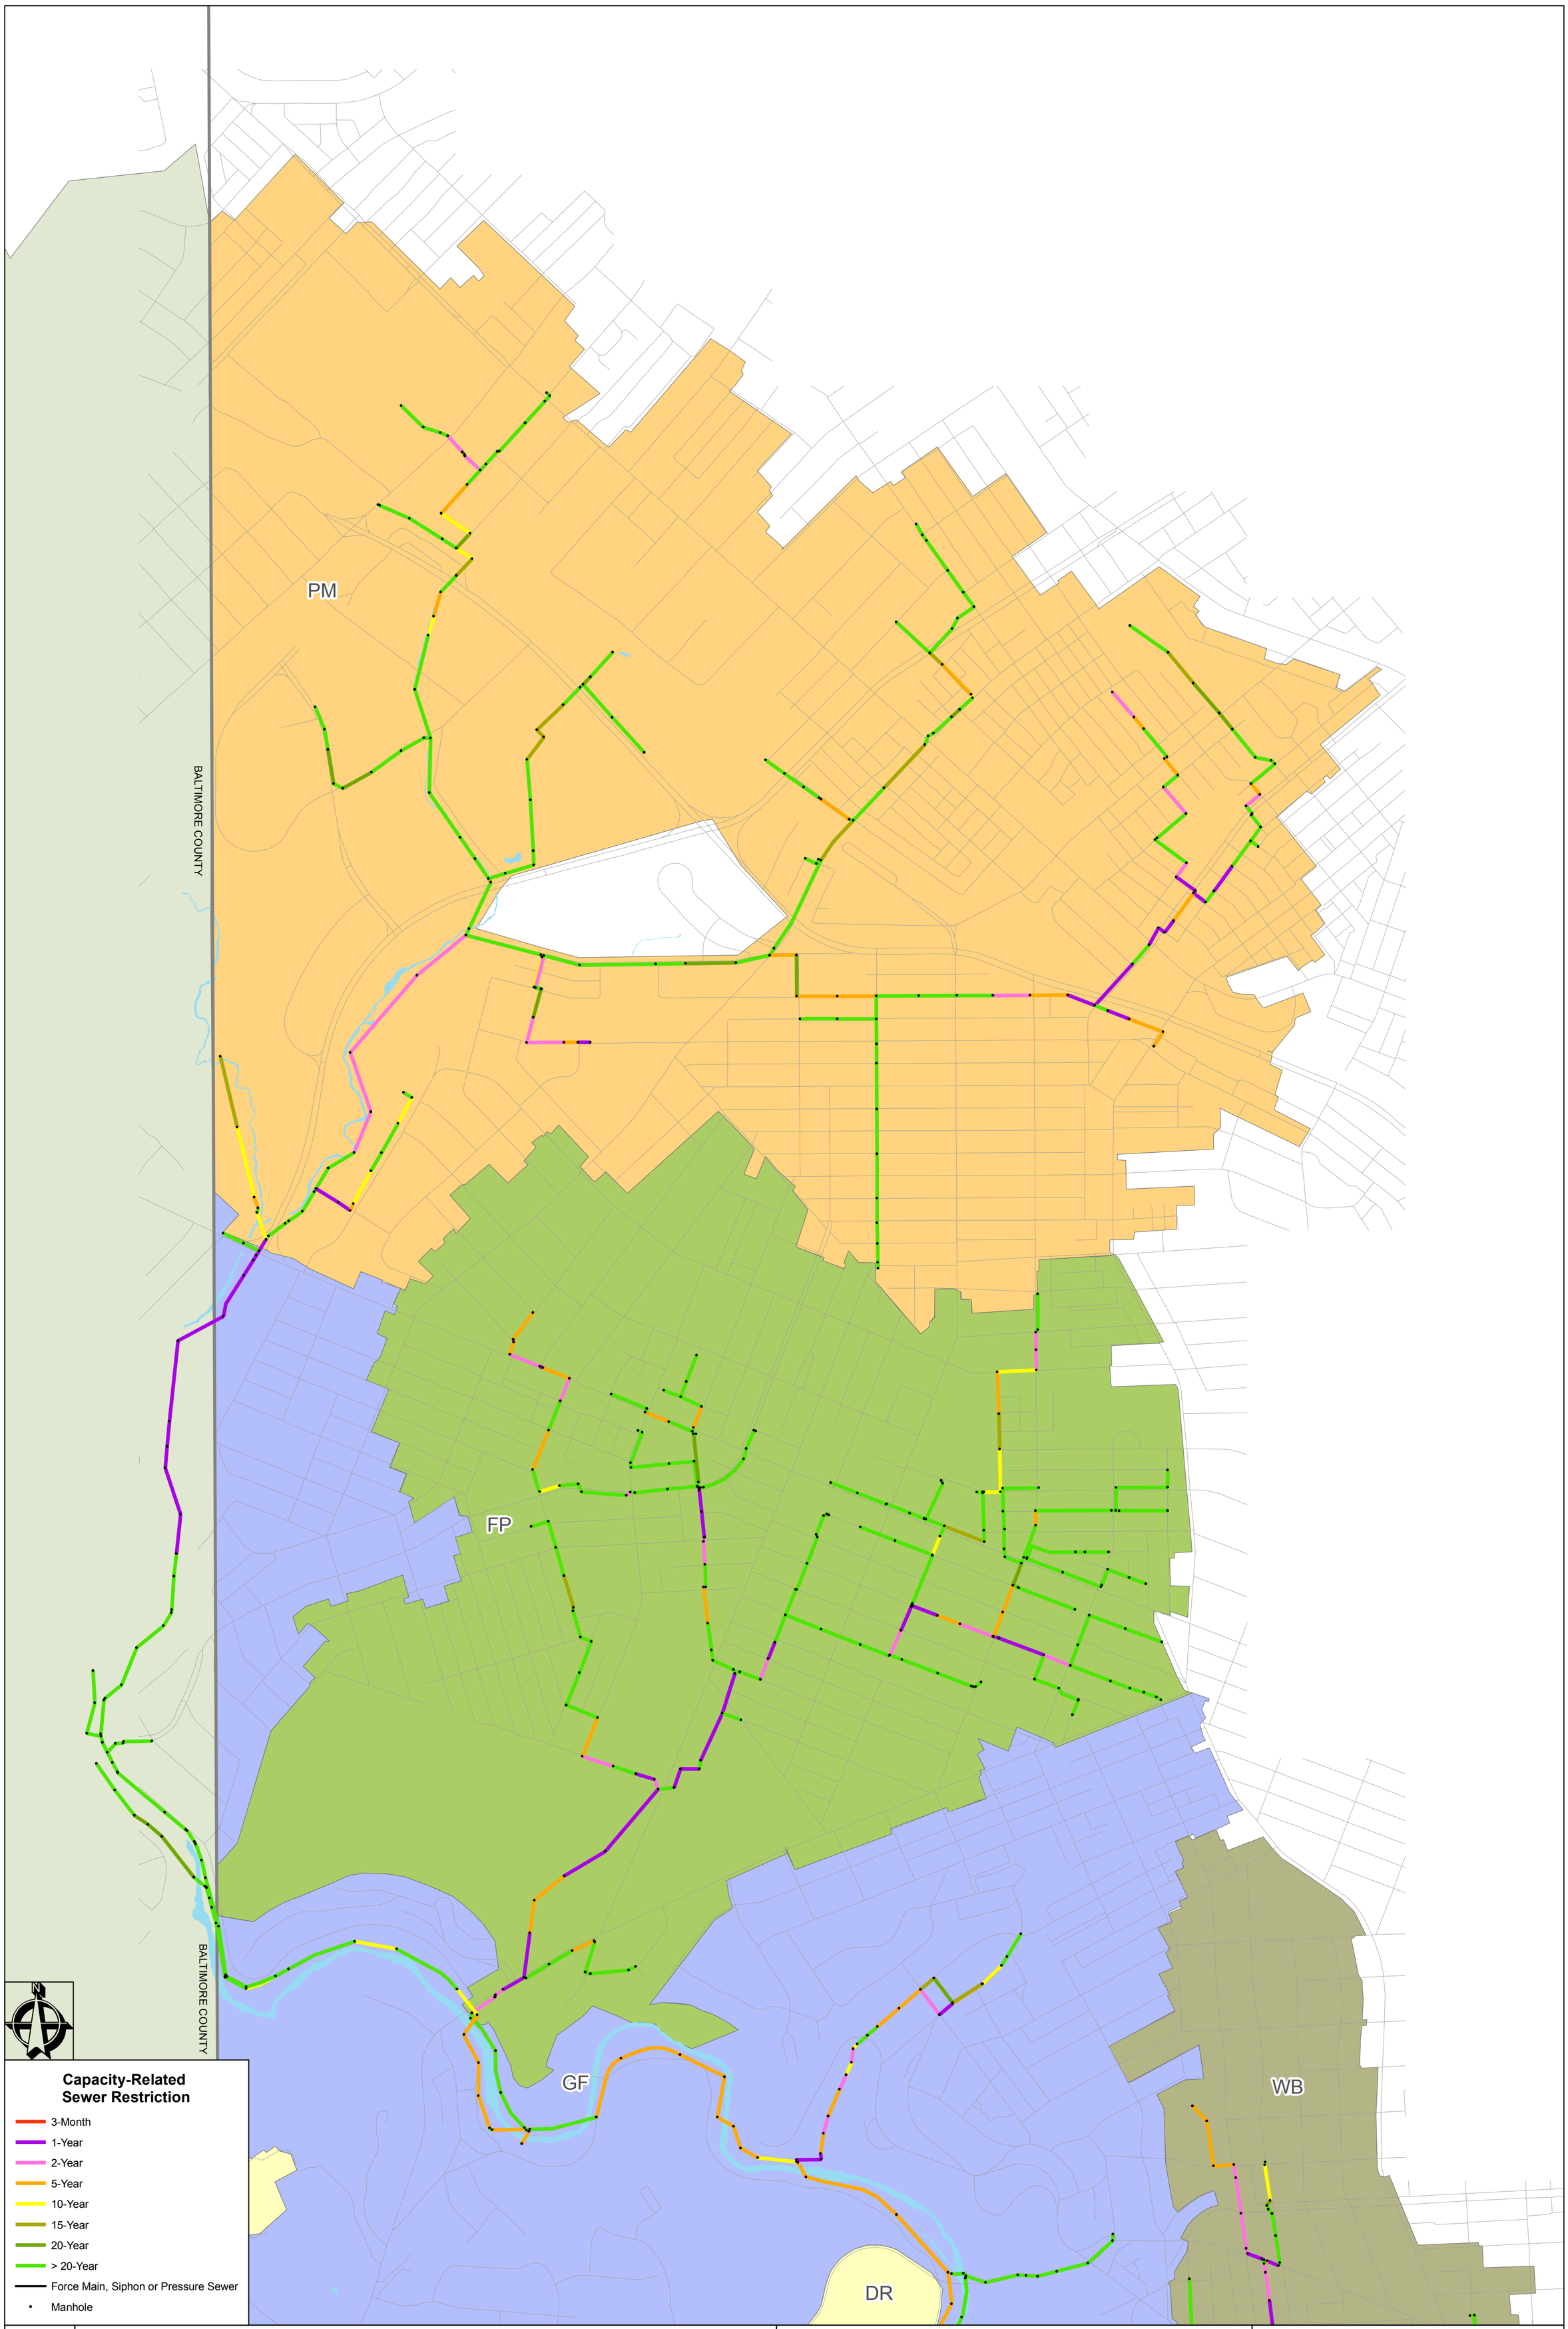

Map 4.3.3A

Project 1032 - Gwynns Falls Collection System Evaluation and Sewershed Plan

Gwynns Falls Future Condition Pipe Capacity Restrictions

URS
BLACK & VEATCH
Building a world of difference.

June 2010

Scale: 1 inch = 650 feet