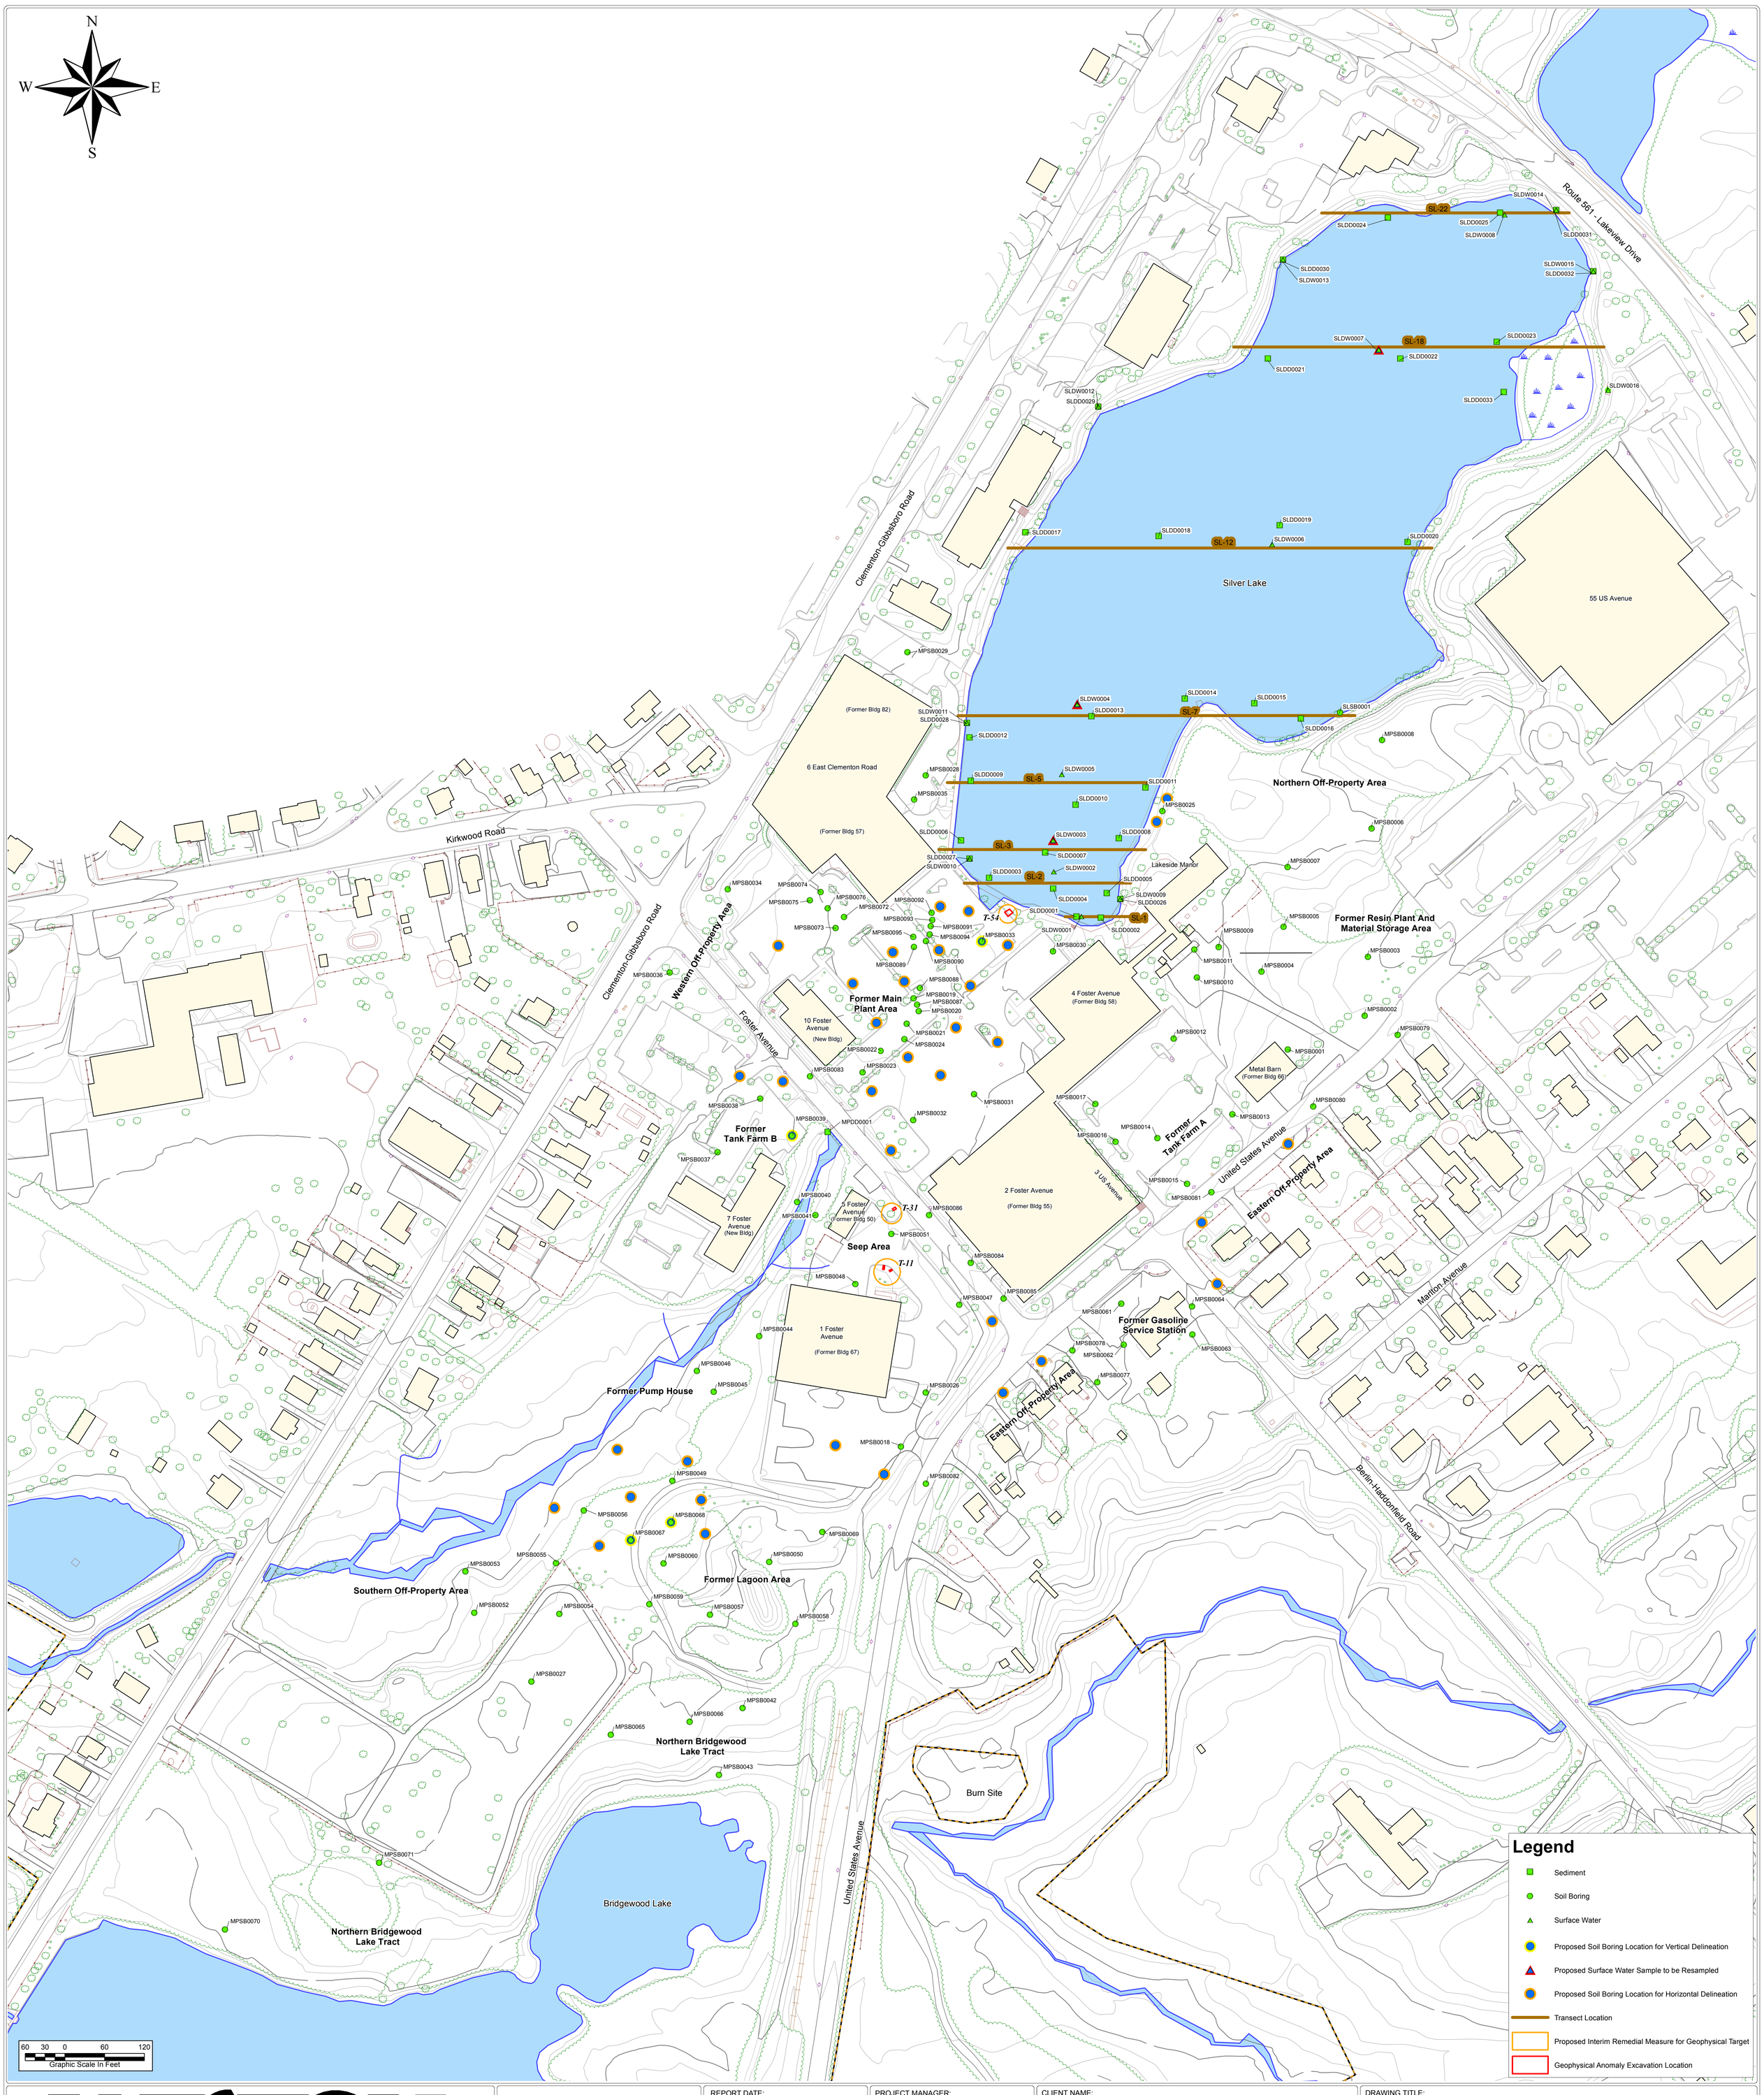

WESTON SOLUTIONS

Weston Solutions, Inc.
205 Campus Drive Edison, New Jersey 08837-3939
TEL: (732) 417-5800 Fax: (732) 417-5801
http://www.westonsolutions.com

SHERWIN WILLIAMS

REPORT DATE: MARCH 2011	PROJECT MANAGER: S. Jones	CLIENT NAME: The Sherwin-Williams Company	DRAWING TITLE: FORMER MANUFACTURING PLANT PROPOSED SAMPLE LOCATION MAP
DRAWING: 09029_FMP_Prop_Samp_Locations.mxd PATH: L:/SHERWIN/GIS/MXD/2011_03_FMP_Site_Eval/	CHECKED BY: A. Fischer		
REVISION No. 0	CONTRACT No. DELIVERY ORDER NO.	PROJECT NAME: Former Manufacturing Plant Remedial Investigation	
WORK ORDER No. 20076.022.079.0005	DRAWN/MODIFIED BY: A.Salazar DATE CREATED: 02/24/2011		FIGURE: 42 / SCALE: 1" = 80' / DATE: MARCH 2011