This document is the property of HOVENSA L.L.C. Its acceptance constitutes an agreement that it shall be treated as confidential material, that it shall be returned upon request, and that the contents thereof shall not be disclosed, reproduced, or copied except by written permission of HOVENSA L.L.C.

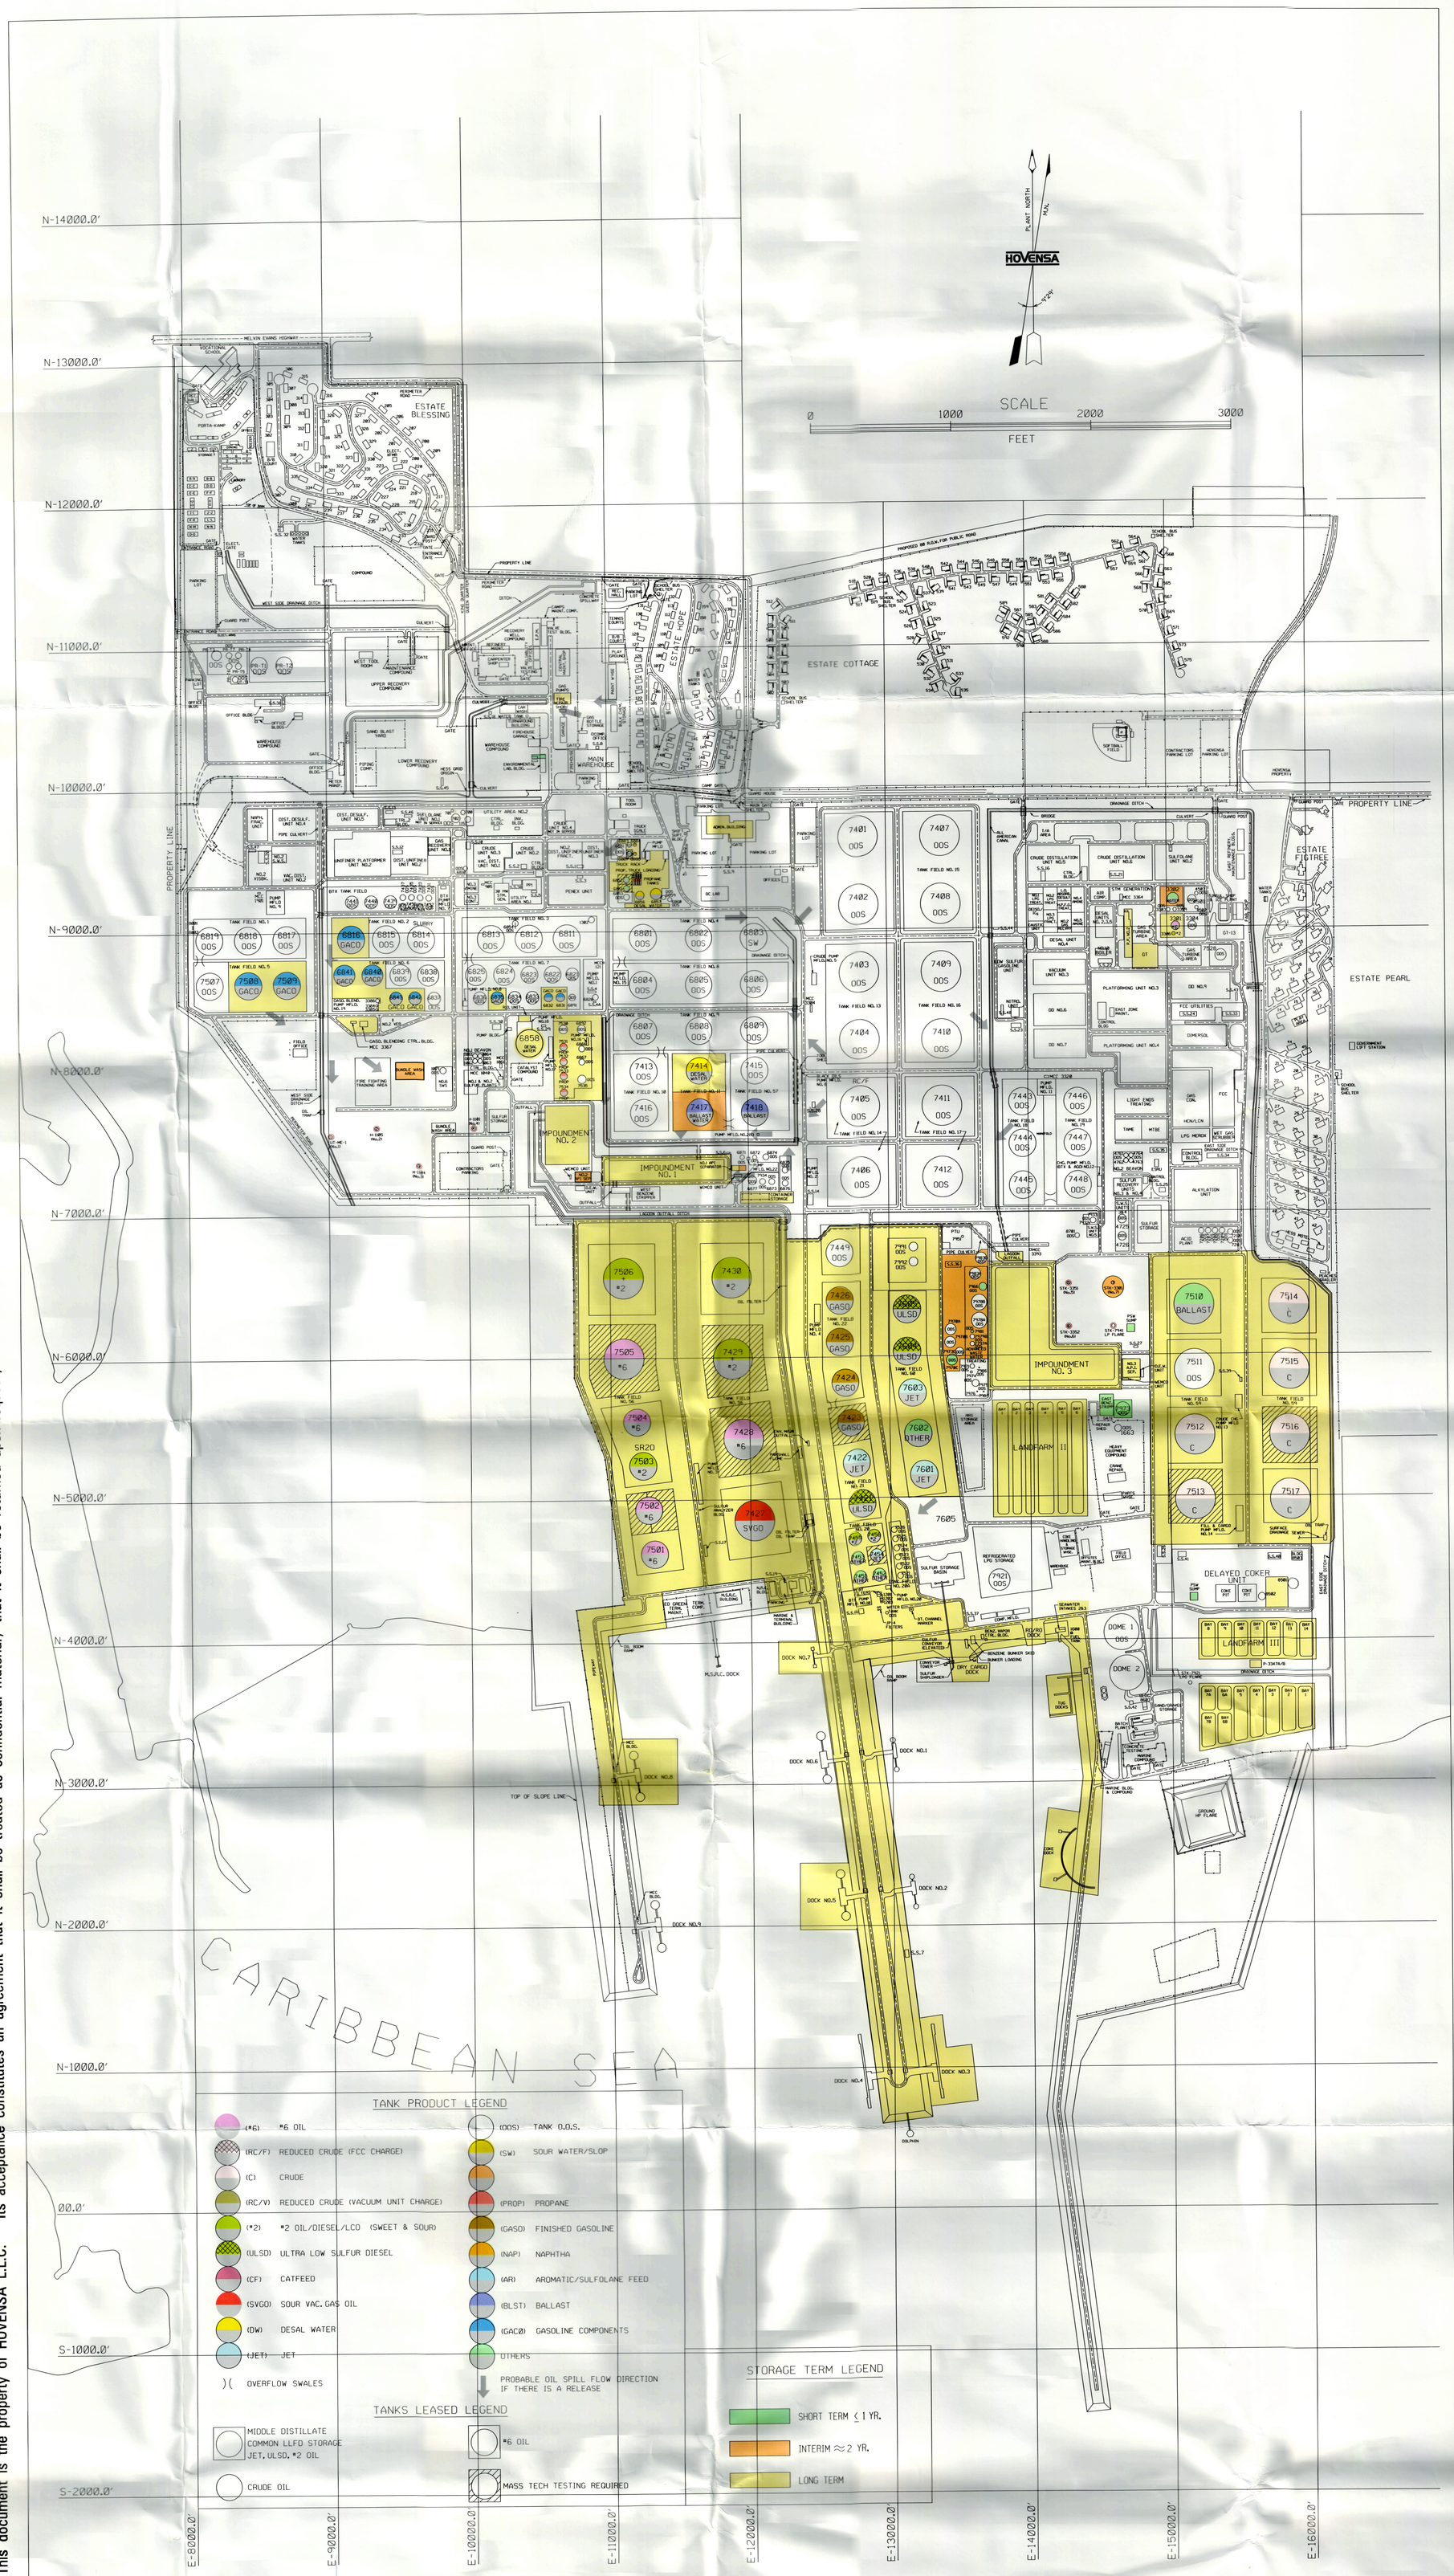

SUBJECT TO REVISION

DWG. NO.	REFERENCE DRAWINGS	MK	DATE	BY	CK'D	APP	REVISIONS	MK	DATE	BY	CK'D	APP	REVISIONS
								1	03-28-12	EAW			ADDED TERMINAL AREAS
								0	01-31-12	EAW			INITIAL ISSUE

HOVENSA

HOVENSA L.L.C.
ST. CROIX, U.S. VIRGIN ISLANDS

OIL STORAGE TERMINAL PLOT PLAN

BY E.WARD/C.RICHARDS	A.F.E.	PROJECT	REV.
CK'D	SCALE NONE	DRAWING NUMBER hovTERMINAL-0050-PP	1
APP'D	DATE 31 JAN 2012		

e:\refinery\plotplan\hovic1100.dgn