Figure II.B HOVENSA Wastewater Treatment Plant Schematic
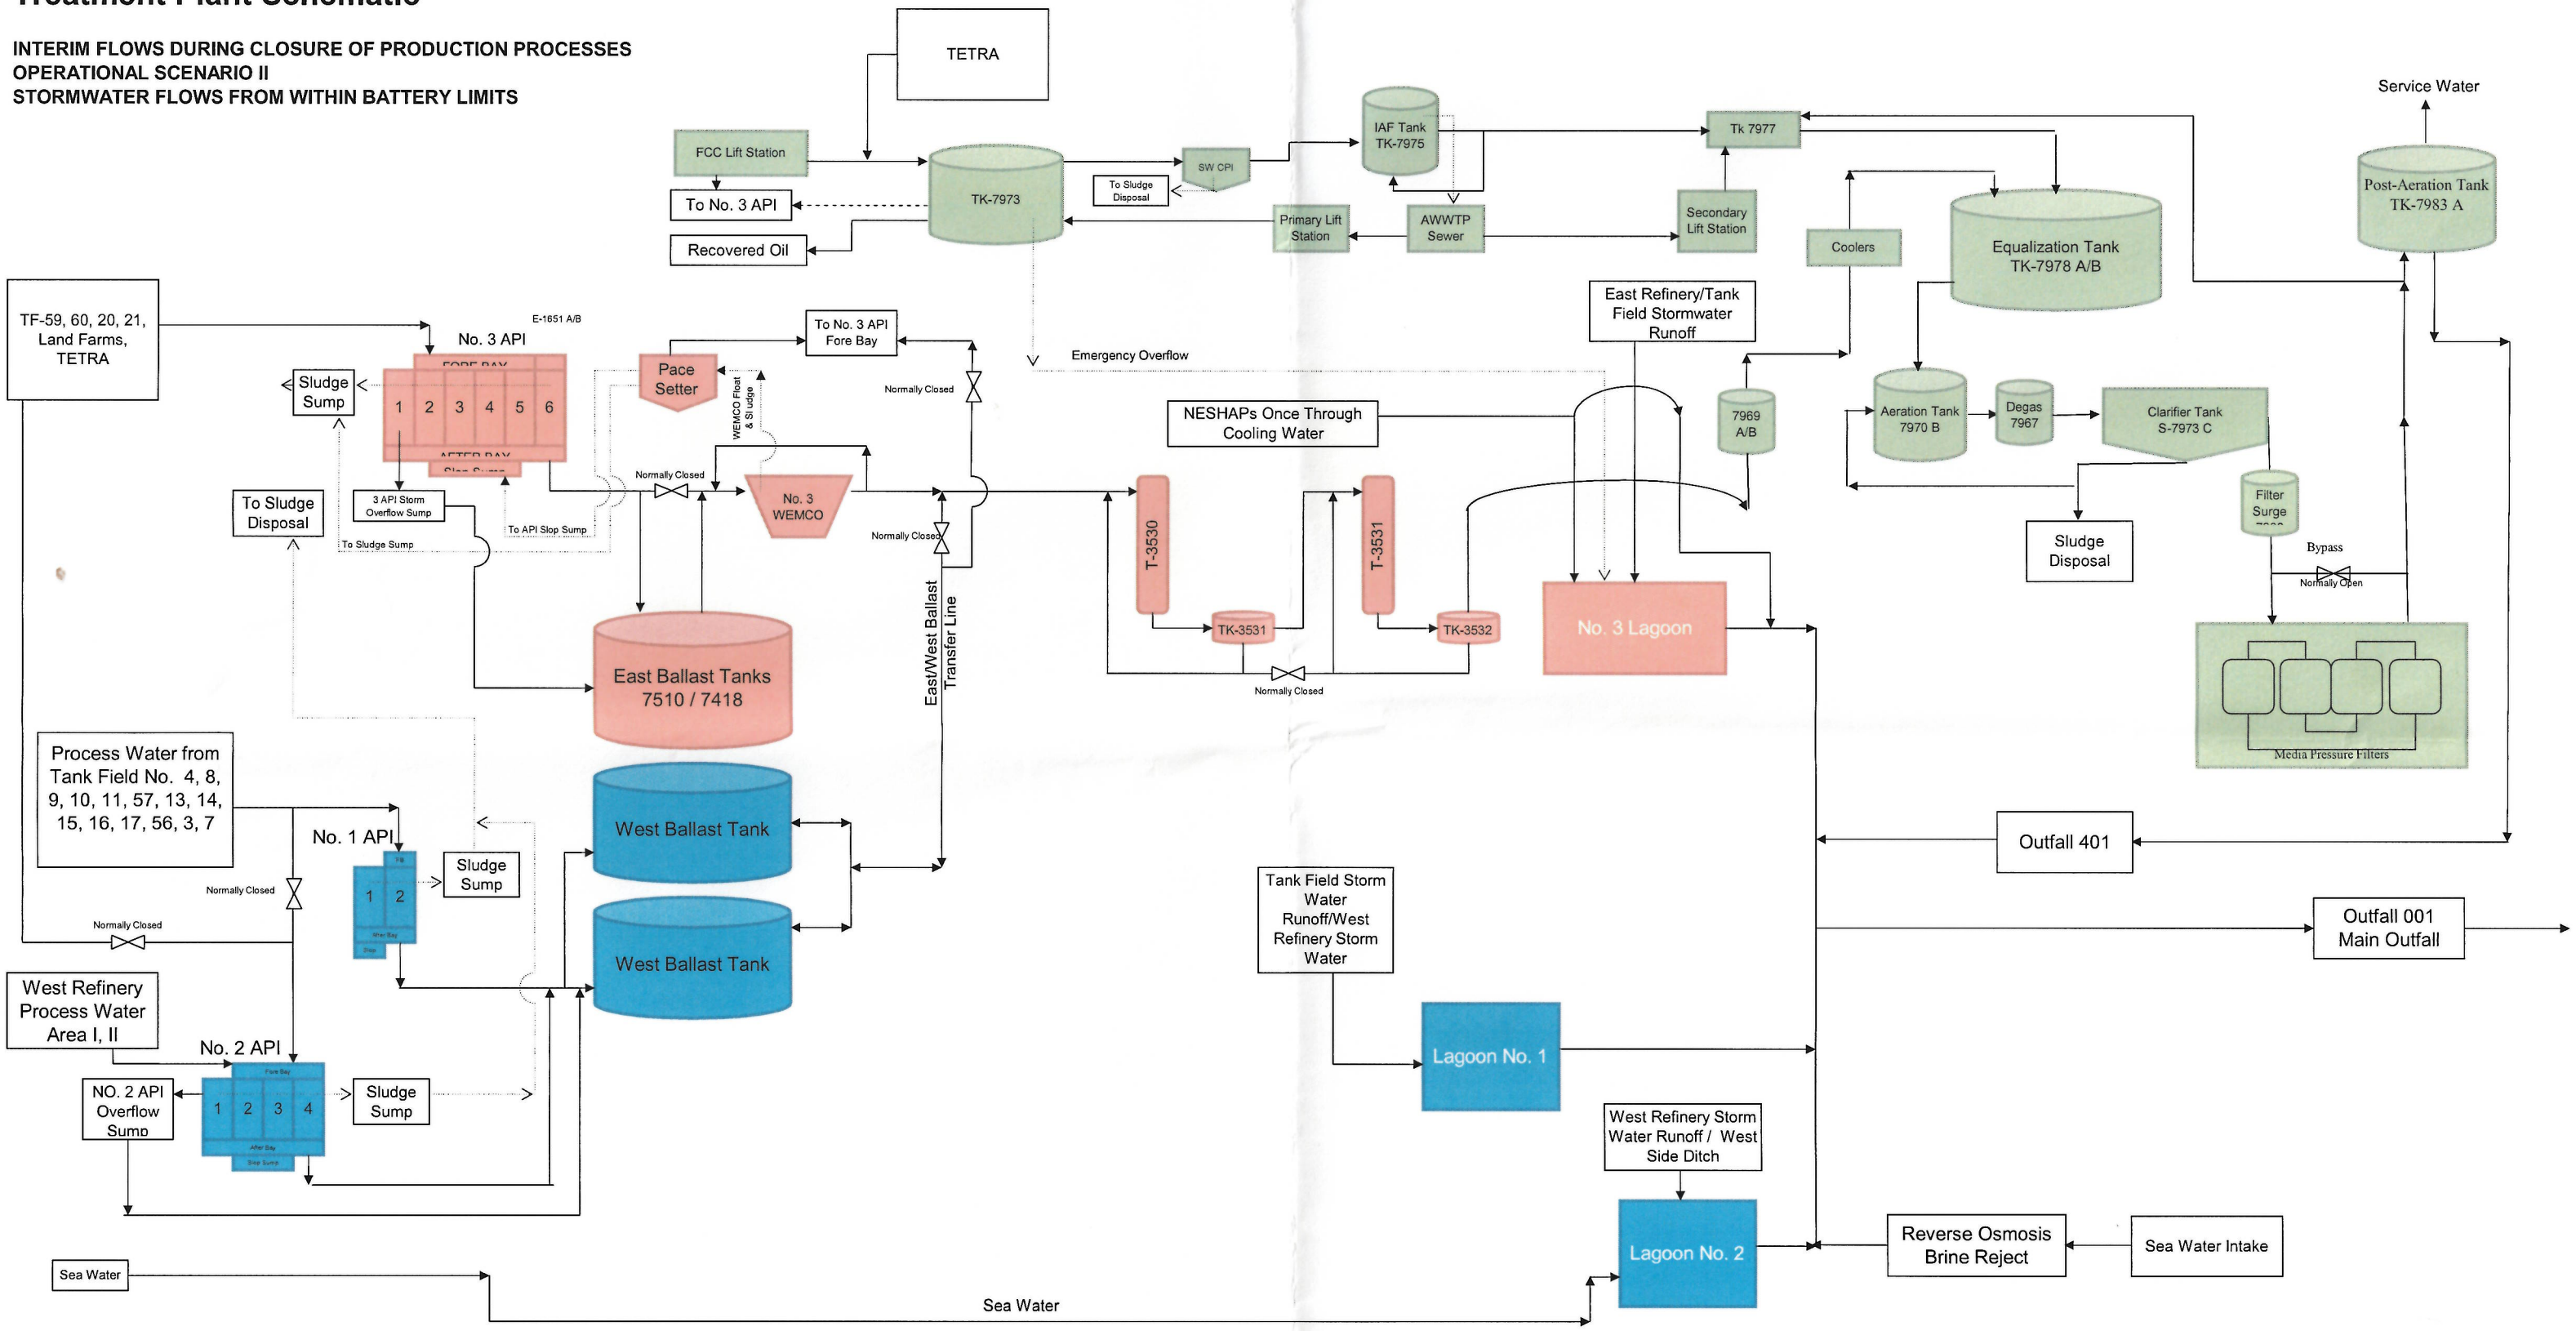
INTERIM FLOWS DURING CLOSURE OF PRODUCTION PROCESSES
OPERATIONAL SCENARIO II
STORMWATER FLOWS FROM WITHIN BATTERY LIMITS