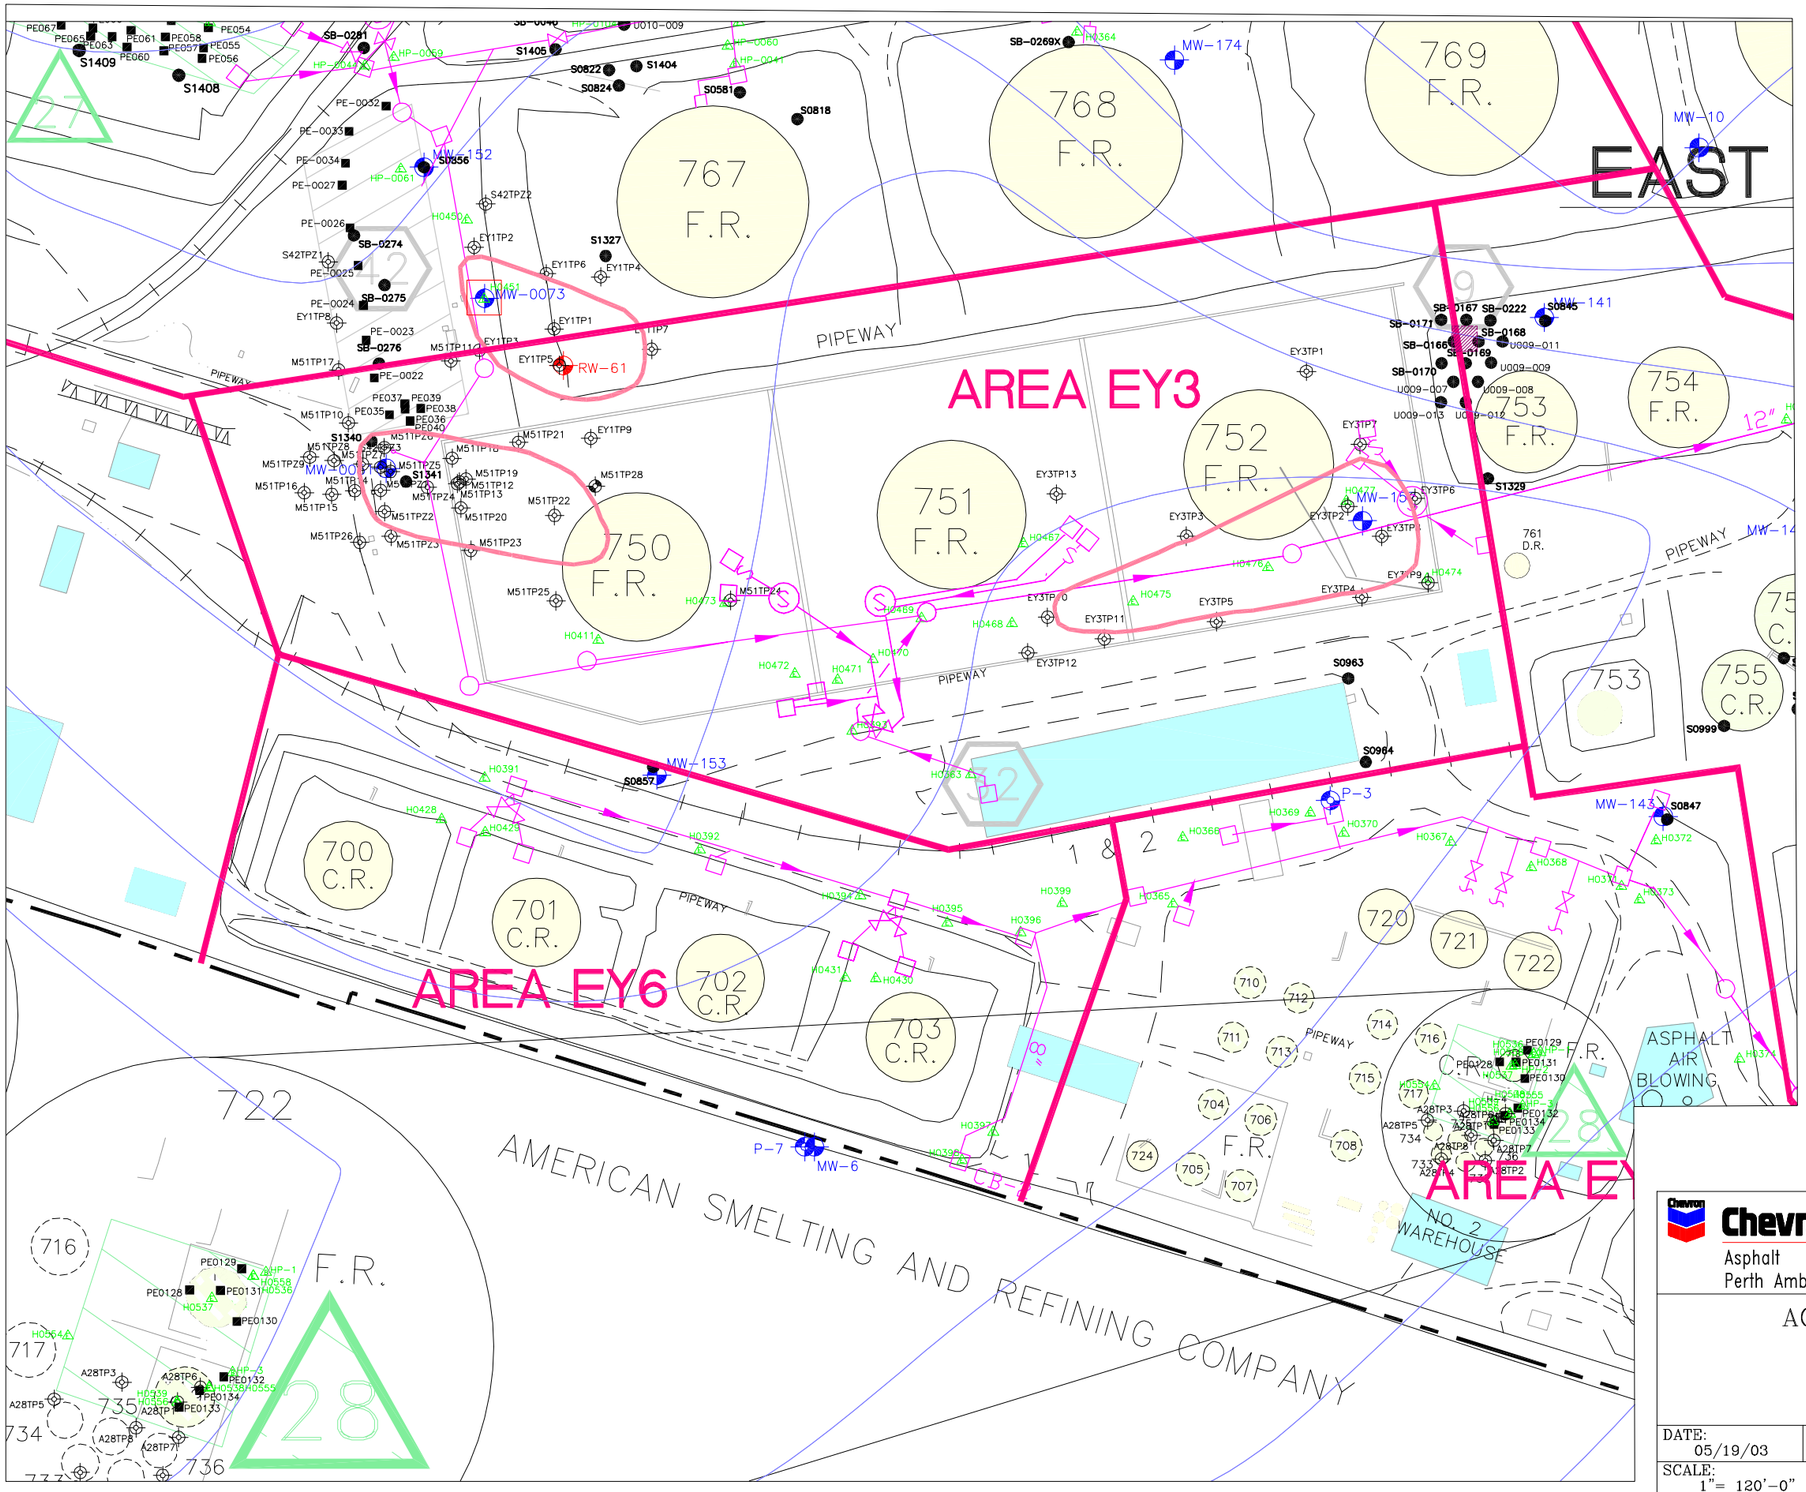

LEGEND

LNAPL AREA

TEL BURIAL SITE BASED ON REFINERY LEADED BURIAL MAP

RW-42 RECOVERY WELL

MW-128 MONITORING WELL

SED-06-C
X SEDIMENT SAMPLE

SW-06-C
X SURFACE WATER SAMPLE

S0797/SB0055
SOIL SAMPLE LOCATION

H0441/HP0080
HYDROPUNCH LOCATION

S41TP6
TEMPORARY PIEZOMETER

60 30 0 60 120
SCALE 1"=120'

Chevron
Asphalt
Perth Amboy

AOC 16 – OWSS
AREA EY3

EAST YARD

DATE: 05/19/03	DWG NO.: OWSSEYARAEY3.DWG	FIG# Figure A.4.12c
SCALE: 1"= 120'-0"	DRAWN BY: ARM	
REVISED BY:	APPROVED BY: SLR	REV: 0