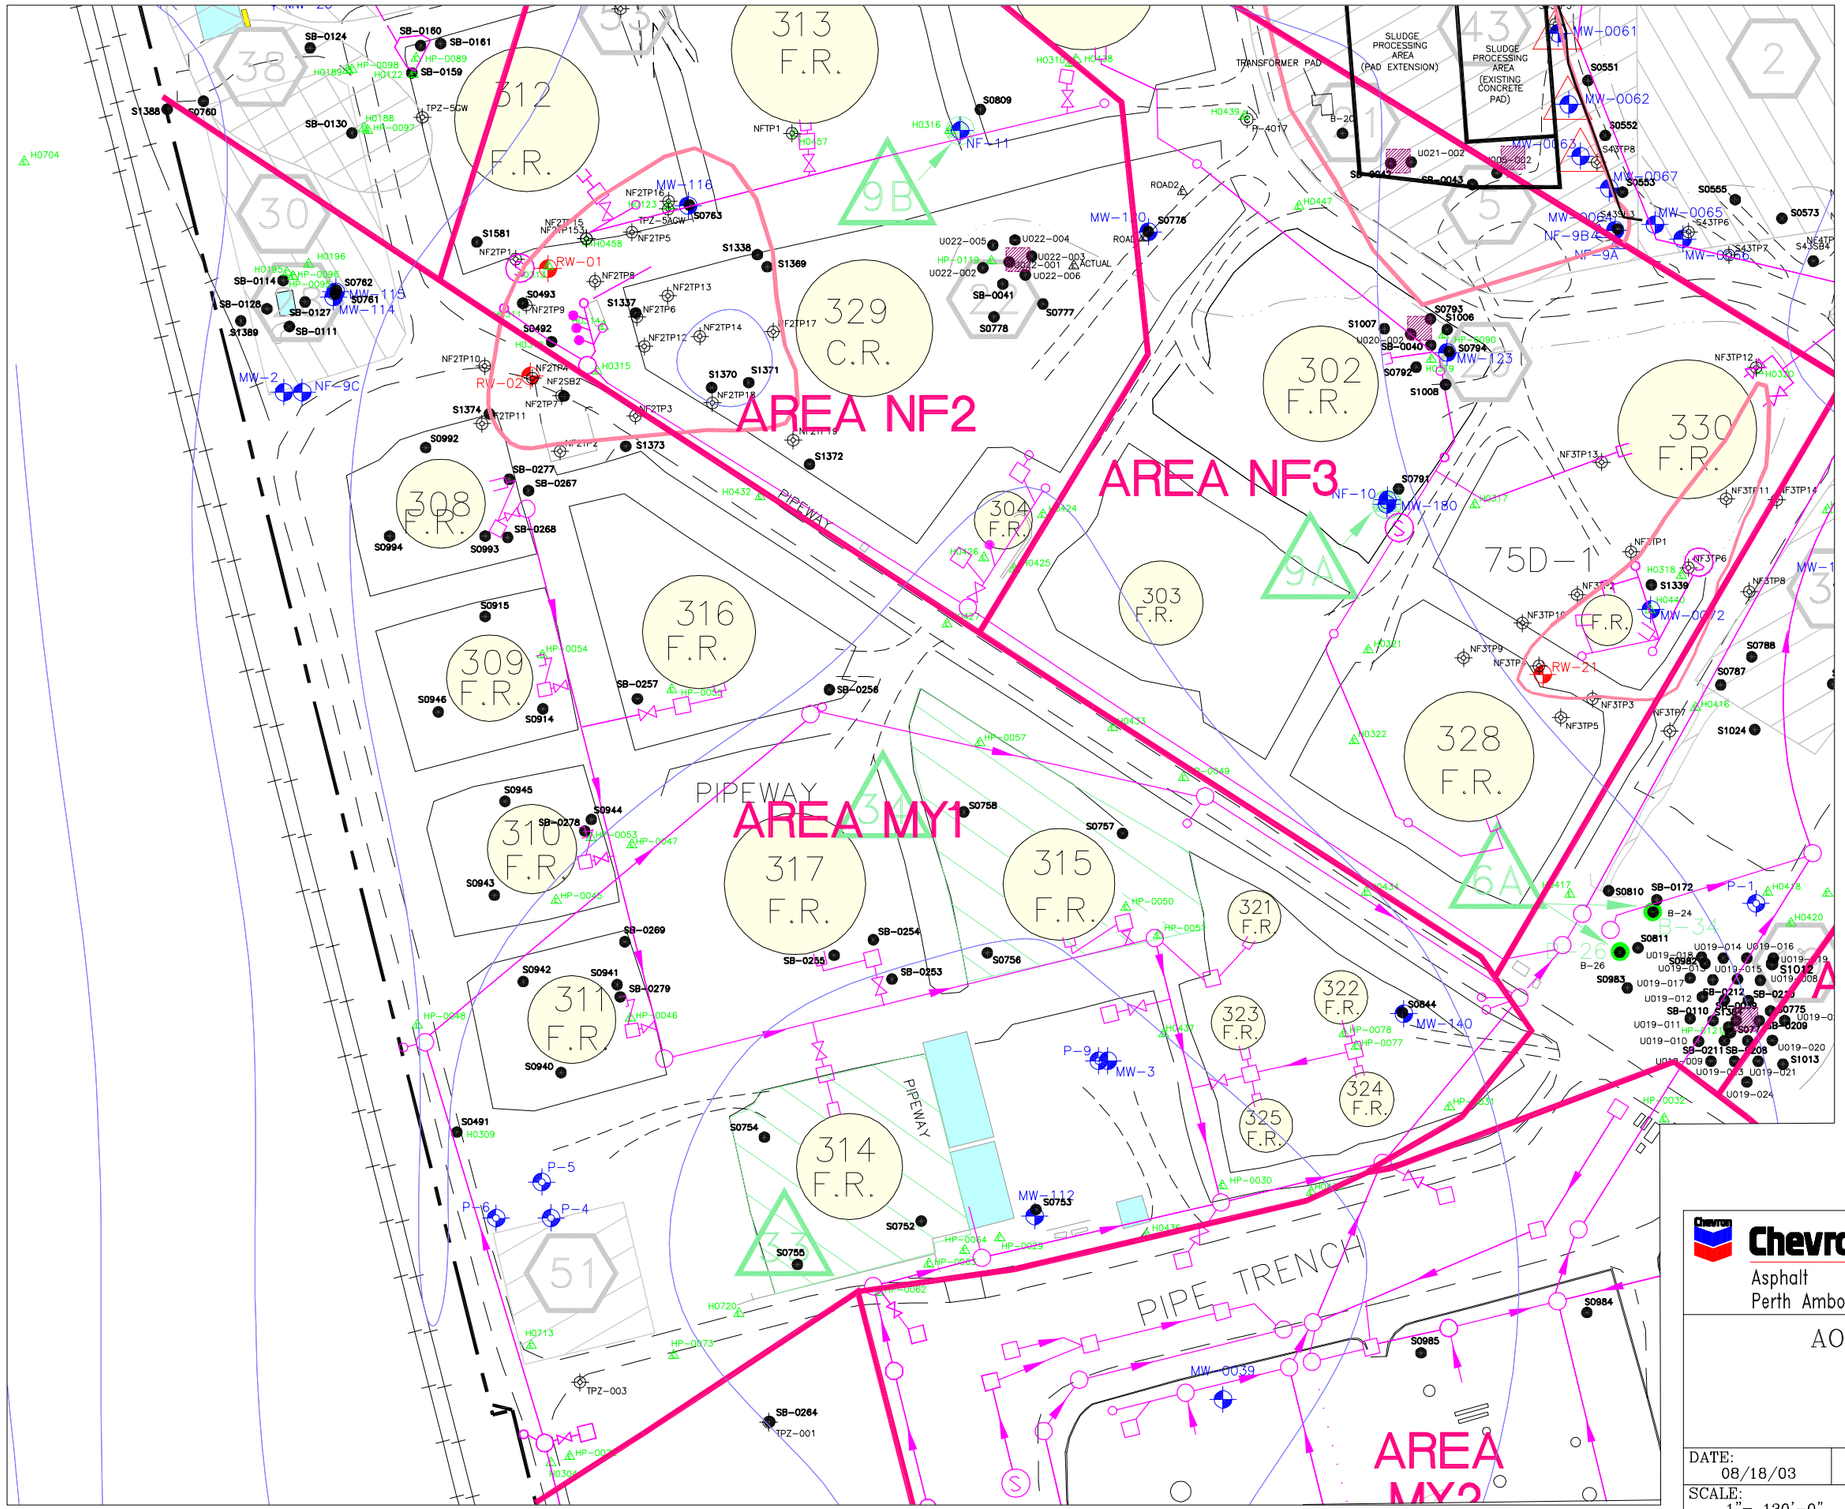

LEGEND

LNAPL AREA

TEL BURIAL SITE BASED ON REFINERY LEADED BURIAL MAP

RW-42 RECOVERY WELL

MW-128 MONITORING WELL

SED-06-C SEDIMENT SAMPLE

SW-06-C SURFACE WATER SAMPLE

S0797/SB0055 SOIL SAMPLE LOCATION

H0441/HP0080 HYDROPUNCH LOCATION

S41TP6 TEMPORARY PIEZOMETER

65 32.5 0 65 130

SCALE 1"=130'

Chevron

Asphalt
Perth Amboy

AOC 16 – OWSS
AREA MY1

MAIN YARD

DATE: 08/18/03	DWG NO.: OWSSMYAREAMY1.DWG	FIG# Figure A.2.27b
SCALE: 1"= 130'-0"	DRAWN BY: ARM	
REVISED BY:	APPROVED BY: SLR	REV: 0