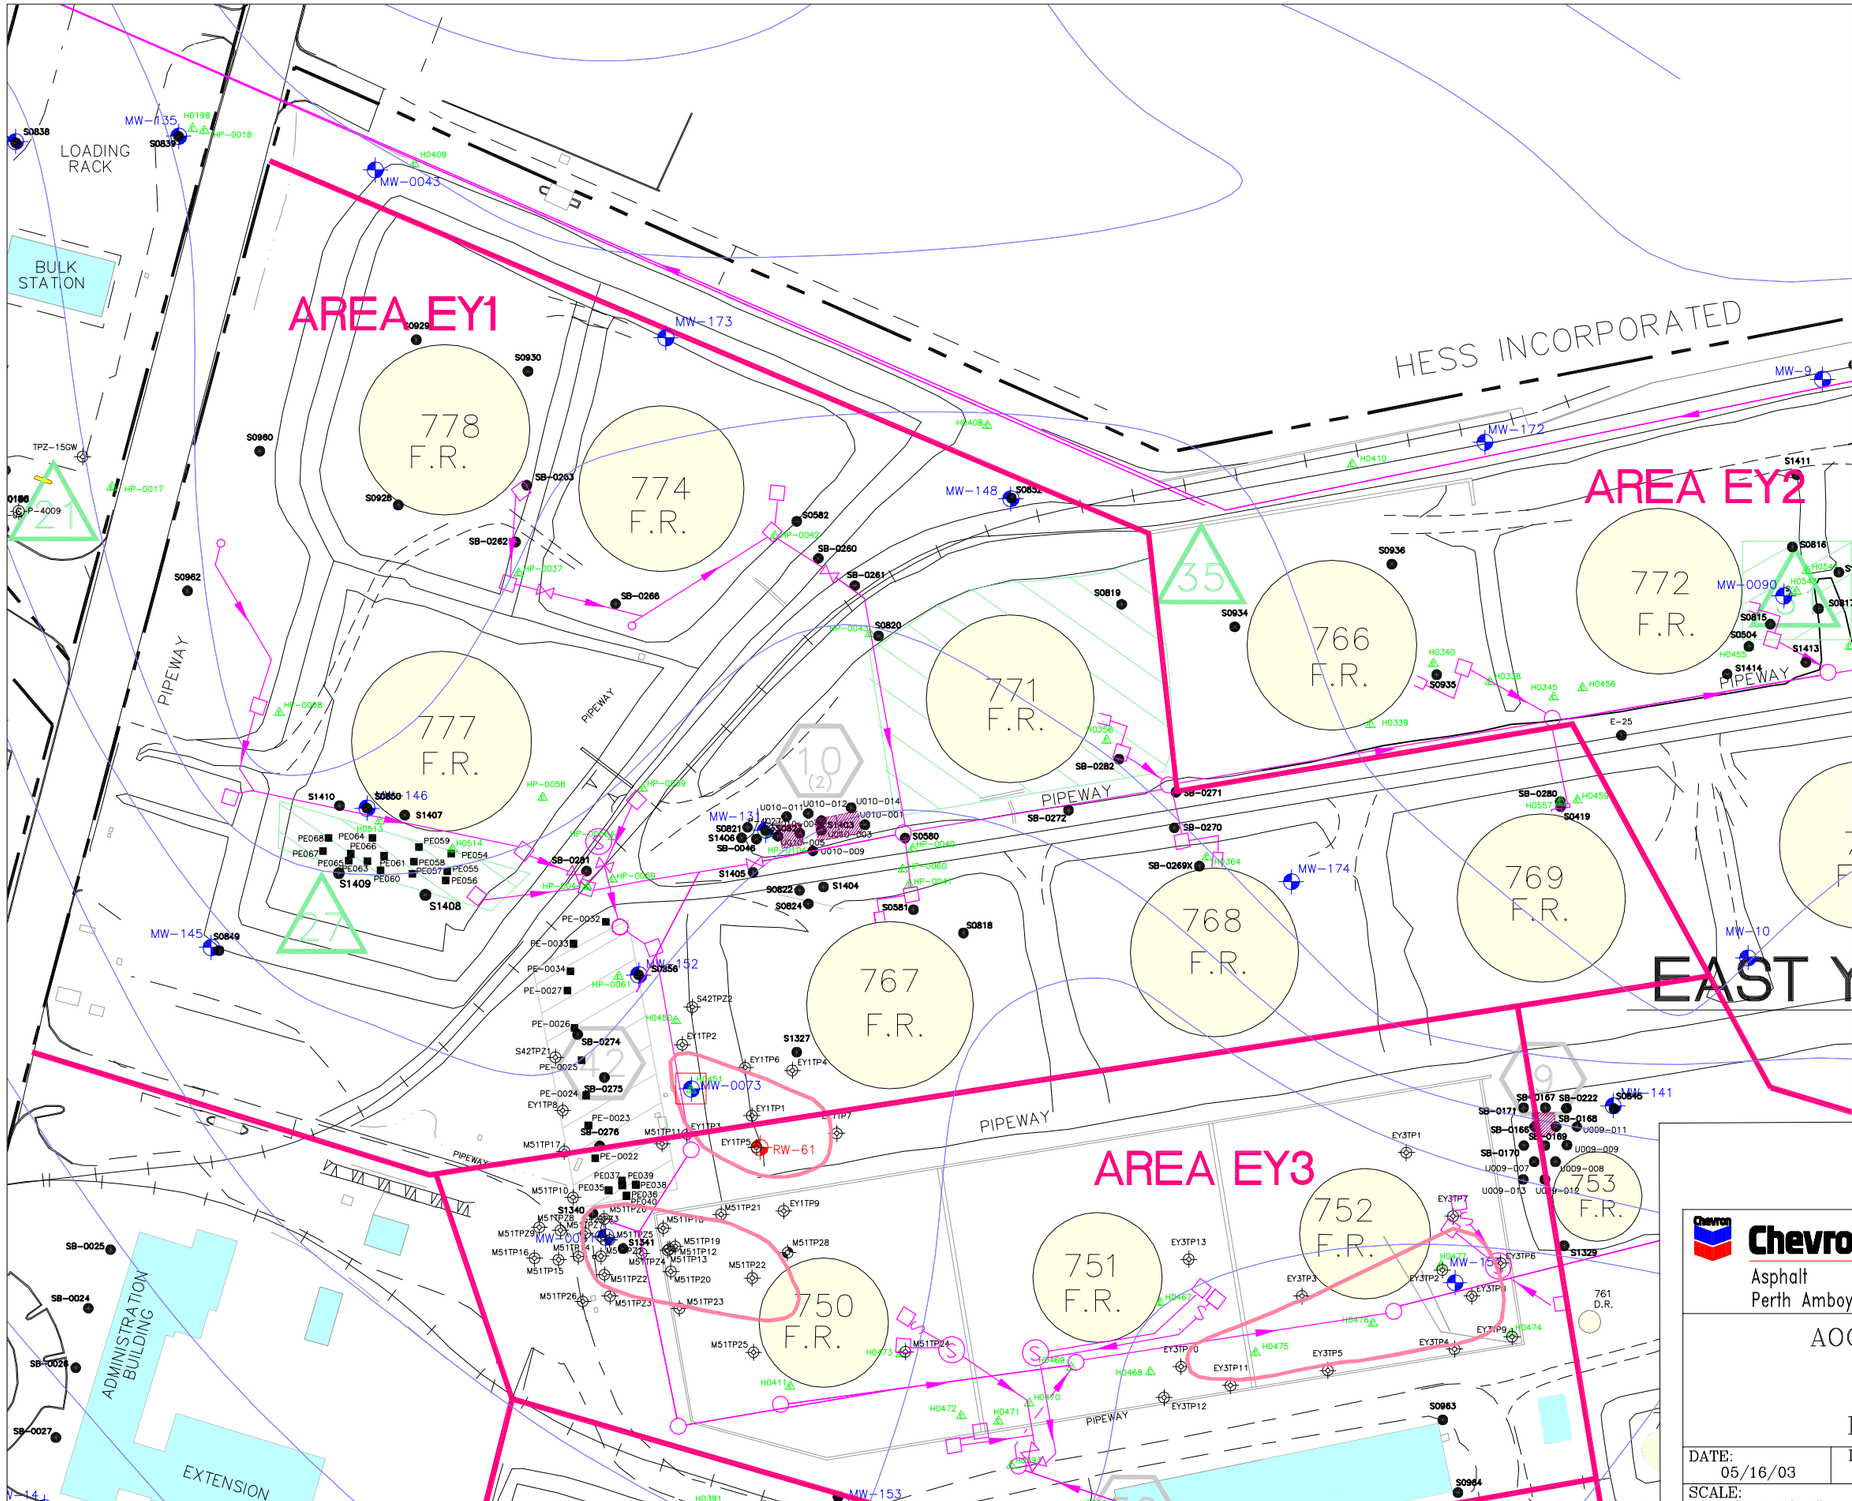

LEGEND

LNAPL AREA

TEL BURIAL SITE BASED ON REFINERY LEADED BURIAL MAP

RW-42 RECOVERY WELL

MW-128 MONITORING WELL

SED-06-C
SEDIMENT SAMPLE

SW-06-C
SURFACE WATER SAMPLE

S0797/SB0055
SOIL SAMPLE LOCATION

H0441/HP0080
HYDROPUNCH LOCATION

S41TP6
TEMPORARY PIEZOMETER

70 35 0 70 140

SCALE 1"=140'

Chevron
Asphalt
Perth Amboy

AOC 16 – OWSS
AREA EY1

EAST YARD

DATE: 05/16/03	DWG NO.: OWSSEYARAEY1.DWG	FIG# Figure A.4.12a
SCALE: 1"= 140'-0"	DRAWN BY: ARM	
REVISED BY:	APPROVED BY: SLR	REV: 0