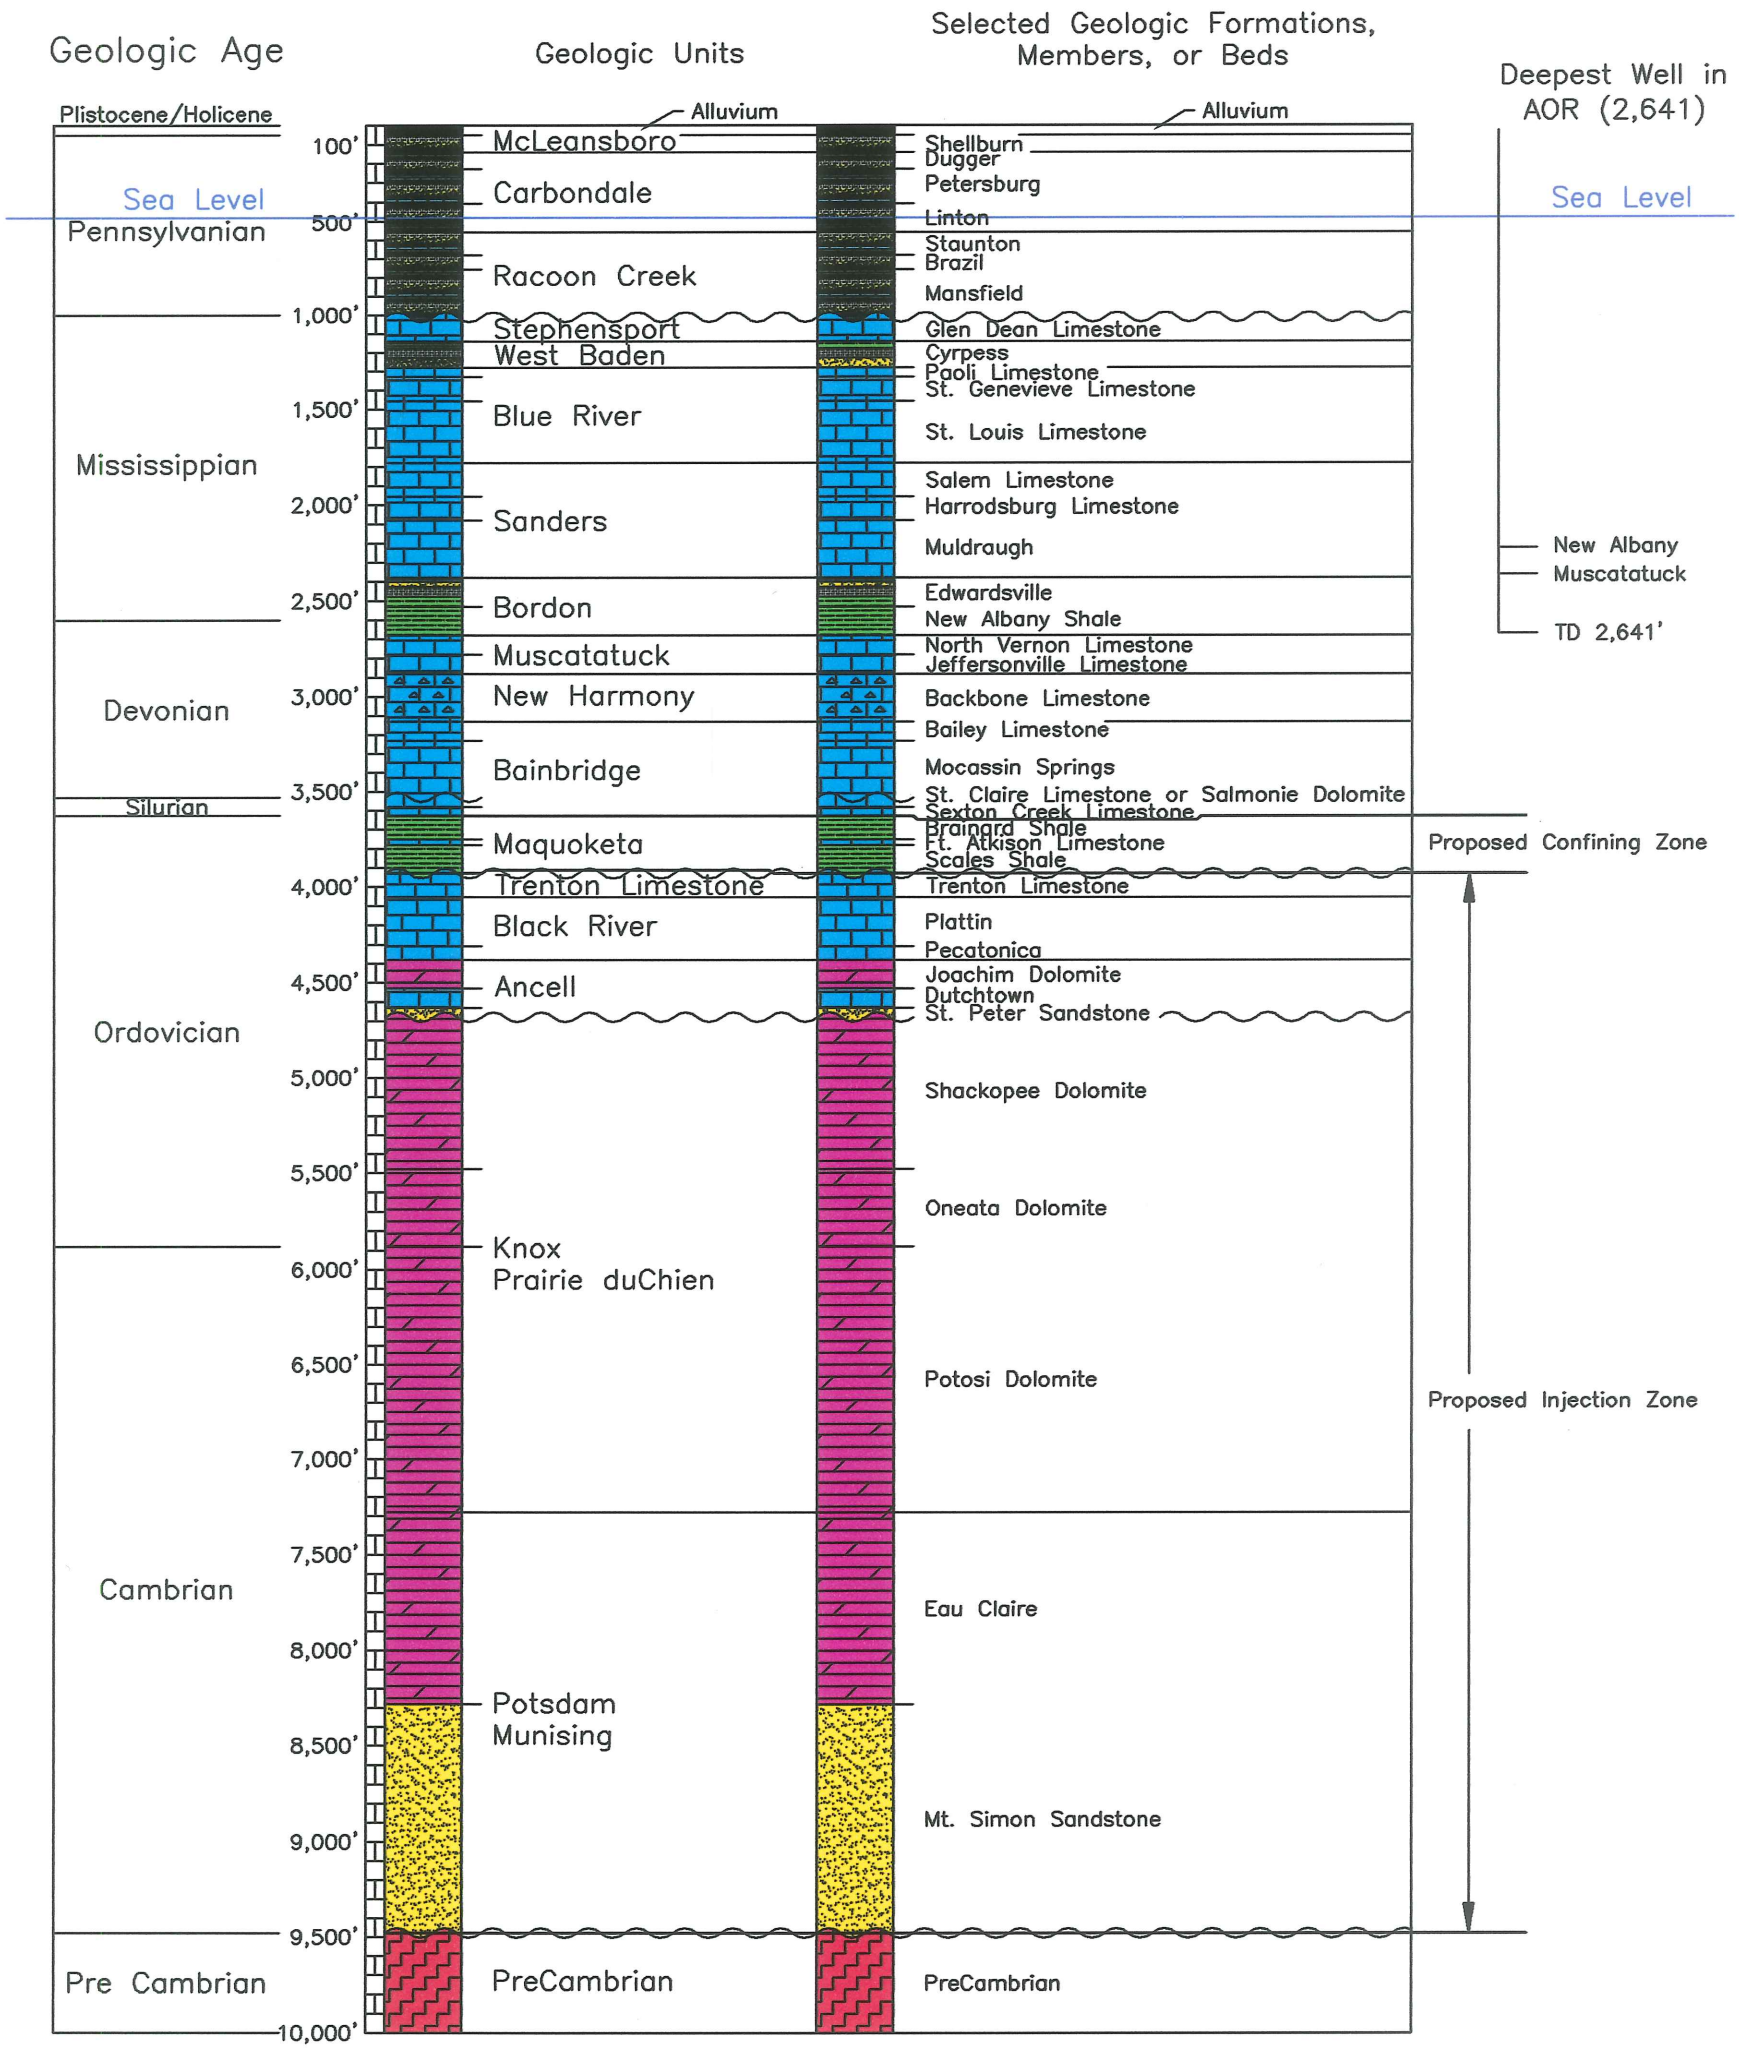

SUBSURFACE

HOUSTON, TX.
SOUTH BEND, IN.
BATON ROUGE, LA.

FIGURE F-1

DUKE ENERGY

EDWARDSPORT FACILITY

GENERALIZED STRATIGRAPHIC COLUMN

DATE: 11/15/06	CHECKED BY:	JOB NO: 60F5923
DRAWN BY: EPH	APPROVED BY:	DWG. NO: