CAD FILE NUMBER	91-898-E2
	4-23-92
	4-23-92
CHECKED BY	MPB
APPROVED BY	WCS
DRAWN BY	T.J.G.
	4-14-92
PLOT 1:100	

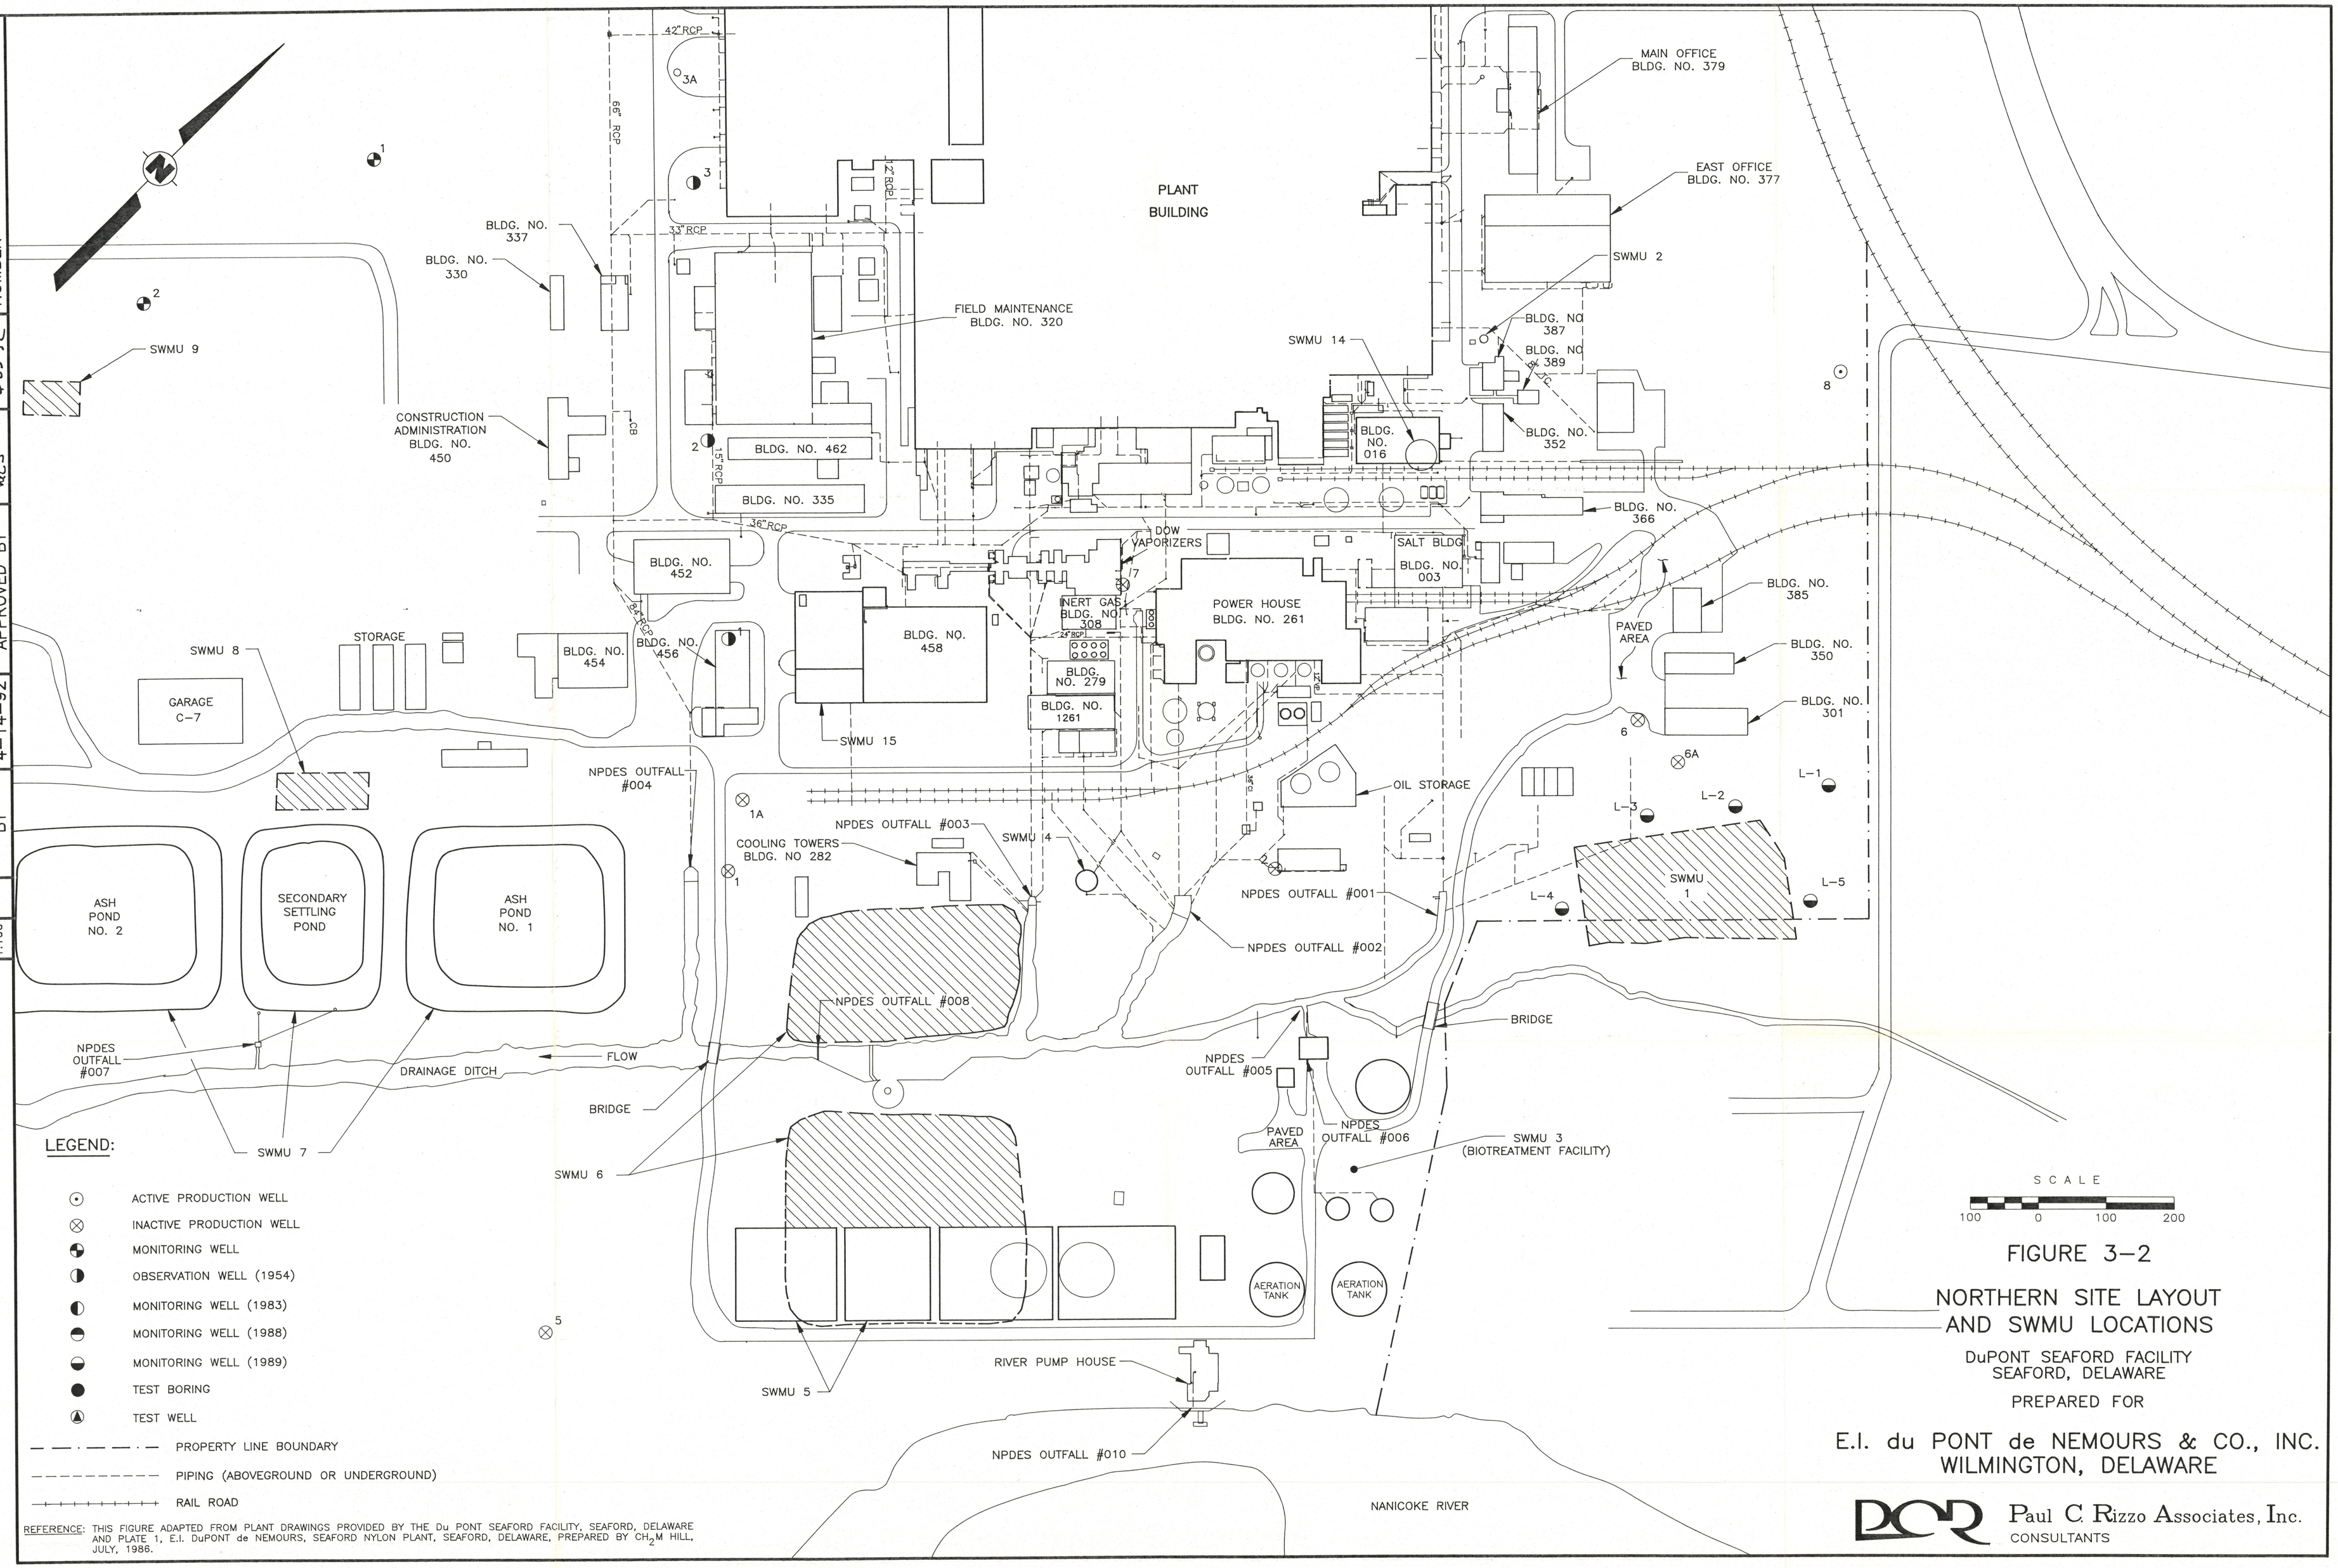

REFERENCE: THIS FIGURE ADAPTED FROM PLANT DRAWINGS PROVIDED BY THE Du PONT SEAFORD FACILITY, SEAFORD, DELAWARE AND PLATE 1, E.I. DuPONT de NEMOURS, SEAFORD NYLON PLANT, SEAFORD, DELAWARE, PREPARED BY CH_2M HILL, JULY, 1986.

FIGURE 3-2

NORTHERN SITE LAYOUT AND SWMU LOCATIONS

DuPONT SEAFORD FACILITY
SEAFORD, DELAWARE

PREPARED FOR

E.I. du PONT de NEMOURS & CO., INC.
WILMINGTON, DELAWARE

Paul C. Rizzo Associates, Inc.
CONSULTANTS