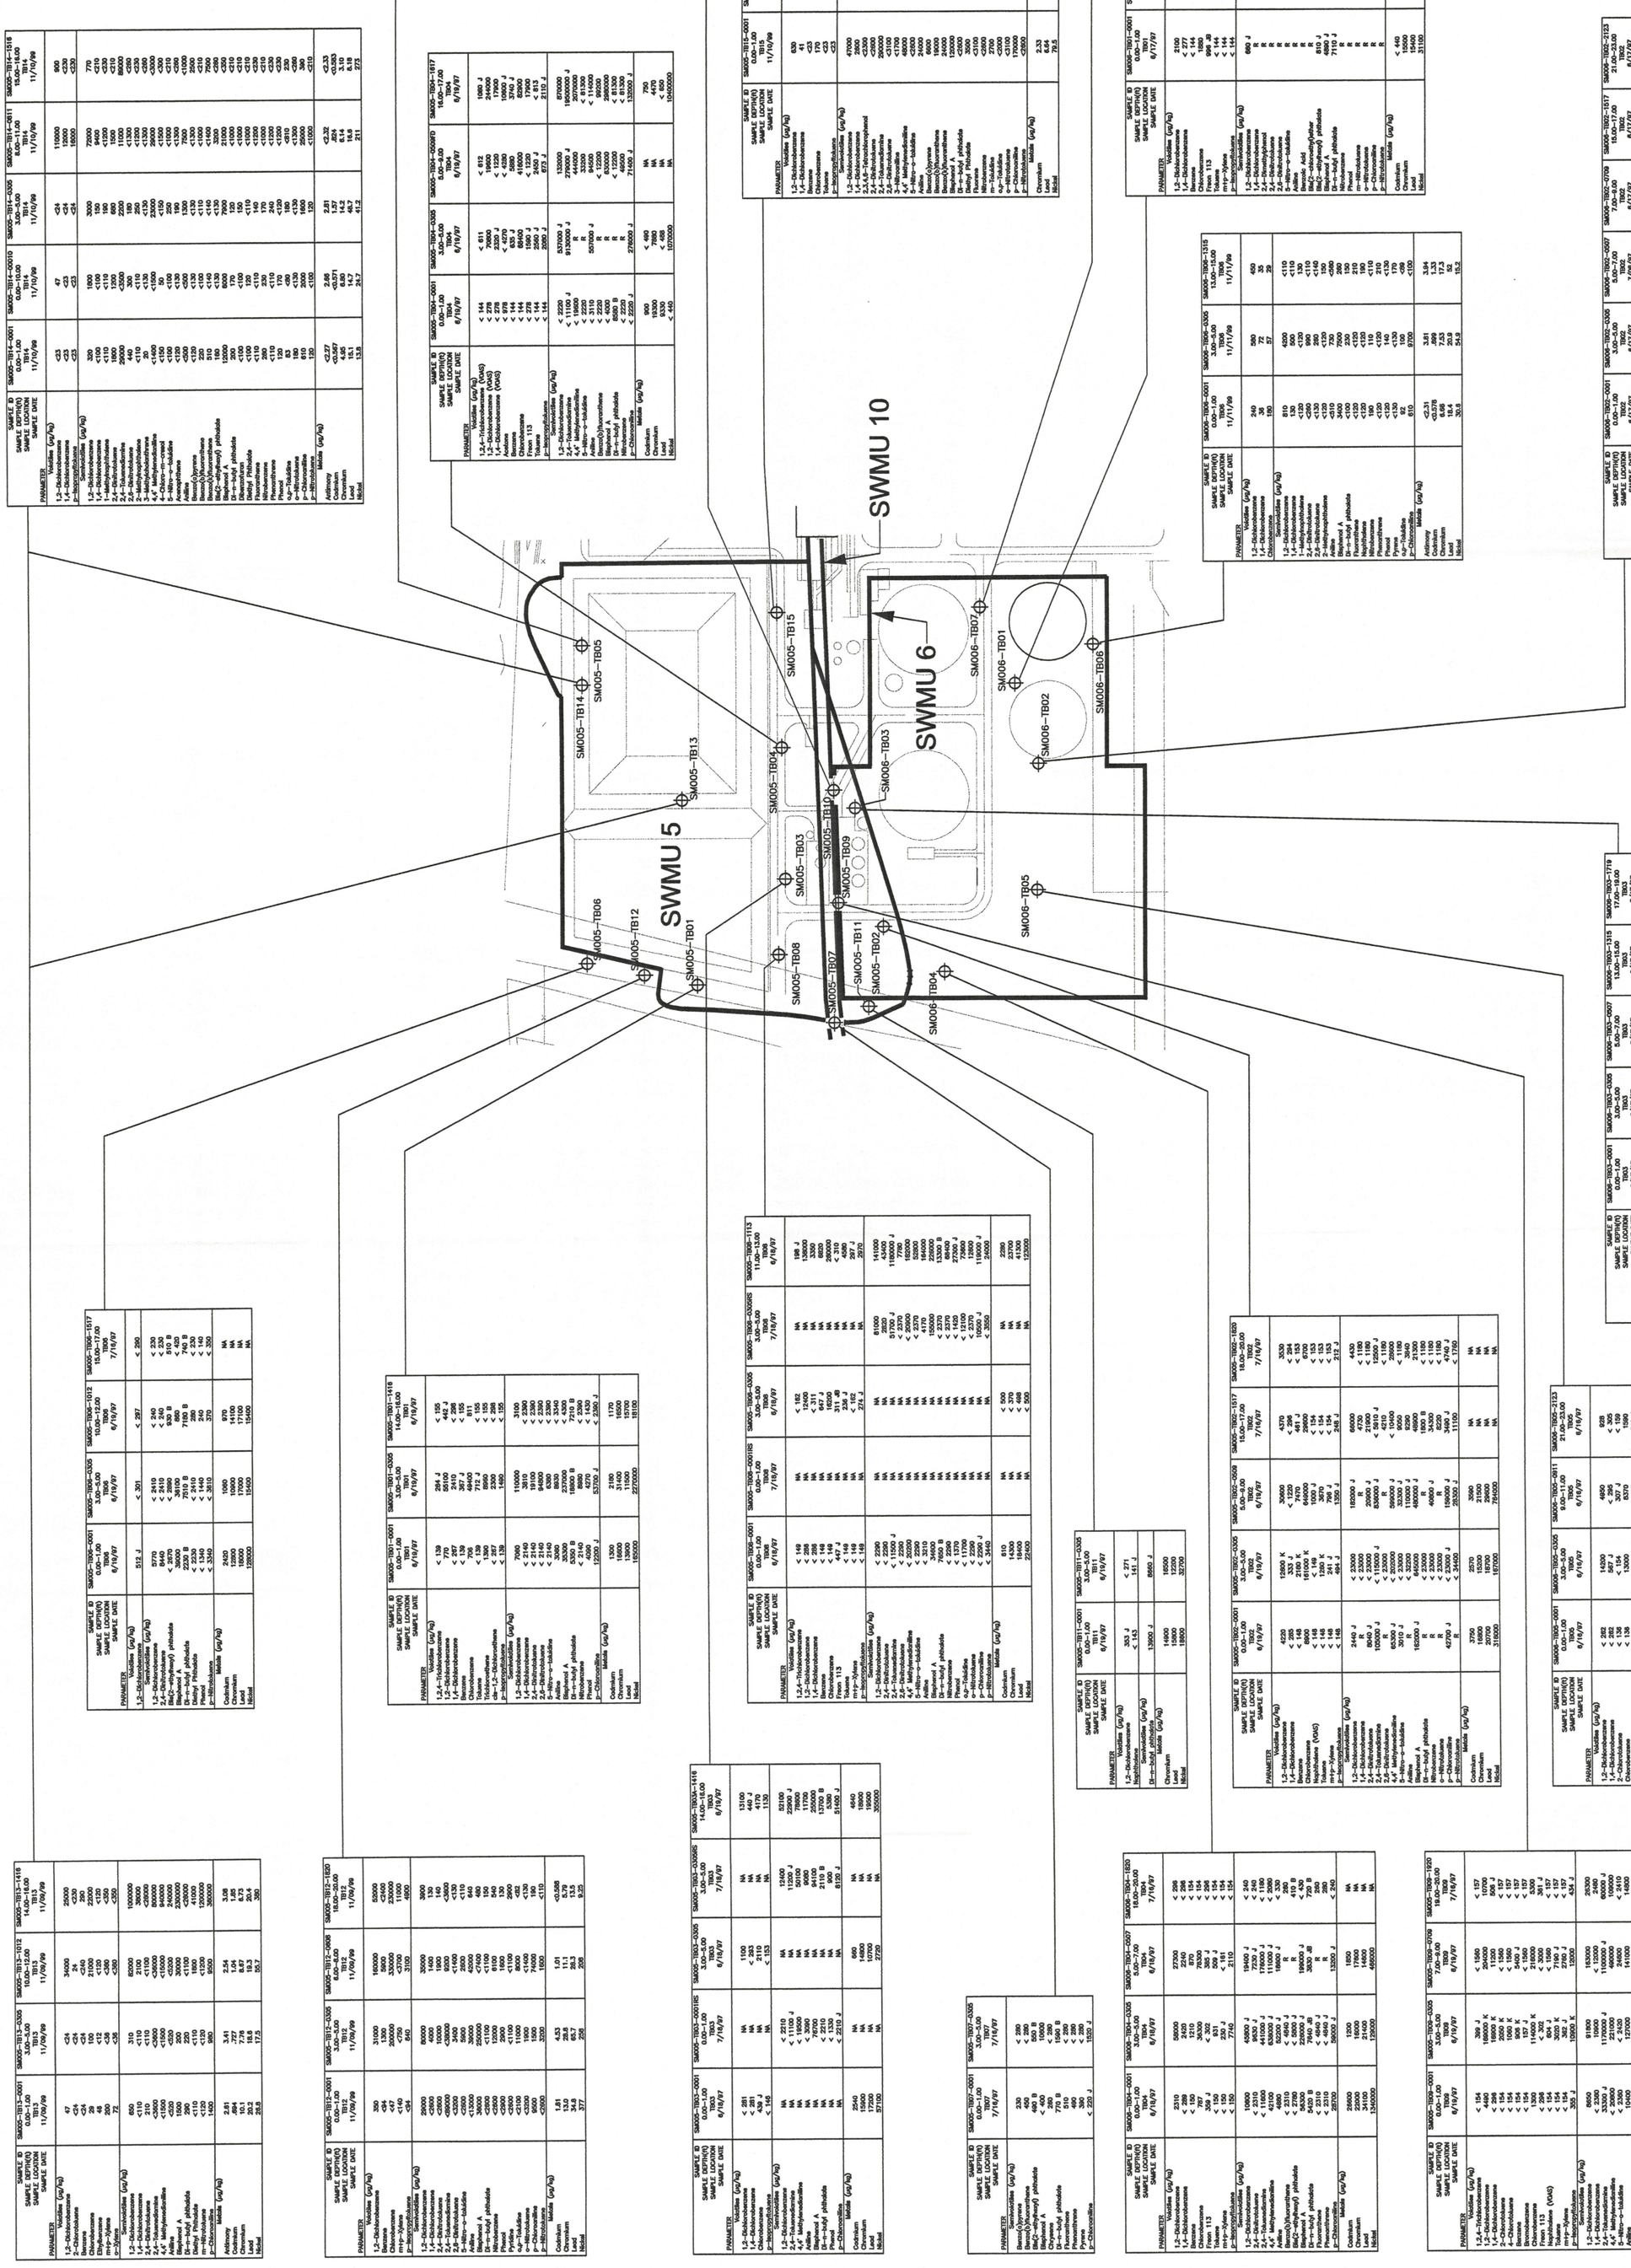

NOTE:
SEDIMENT SAMPLES SM004-TB05 AND SM004-TB6 ARE PRESENTED IN SECTION 6.

IT CORPORATION

BAYER NEW MARTINSVILLE
NEW MARTINSVILLE, WEST VIRGINIA

FIGURE 4.3-1
SOIL BORING LOCATIONS WITH ANALYTICAL RESULTS FOR SWMU GROUP B (SWMUs 5 AND 6)
RCRA FACILITY INVESTIGATION

OFFICE	DRAWN BY	CHECKED BY	APPROVED BY	DRAWING NUMBER
Pittsburgh, PA	B. Snyder 12/30/99			800588-D8

O:\Project\800588\CAD\800588-D8.dwg
Plot Date/Time: 11/23/01 02:10pm Xref: .
Format Revised: 11/23/99 Image: .