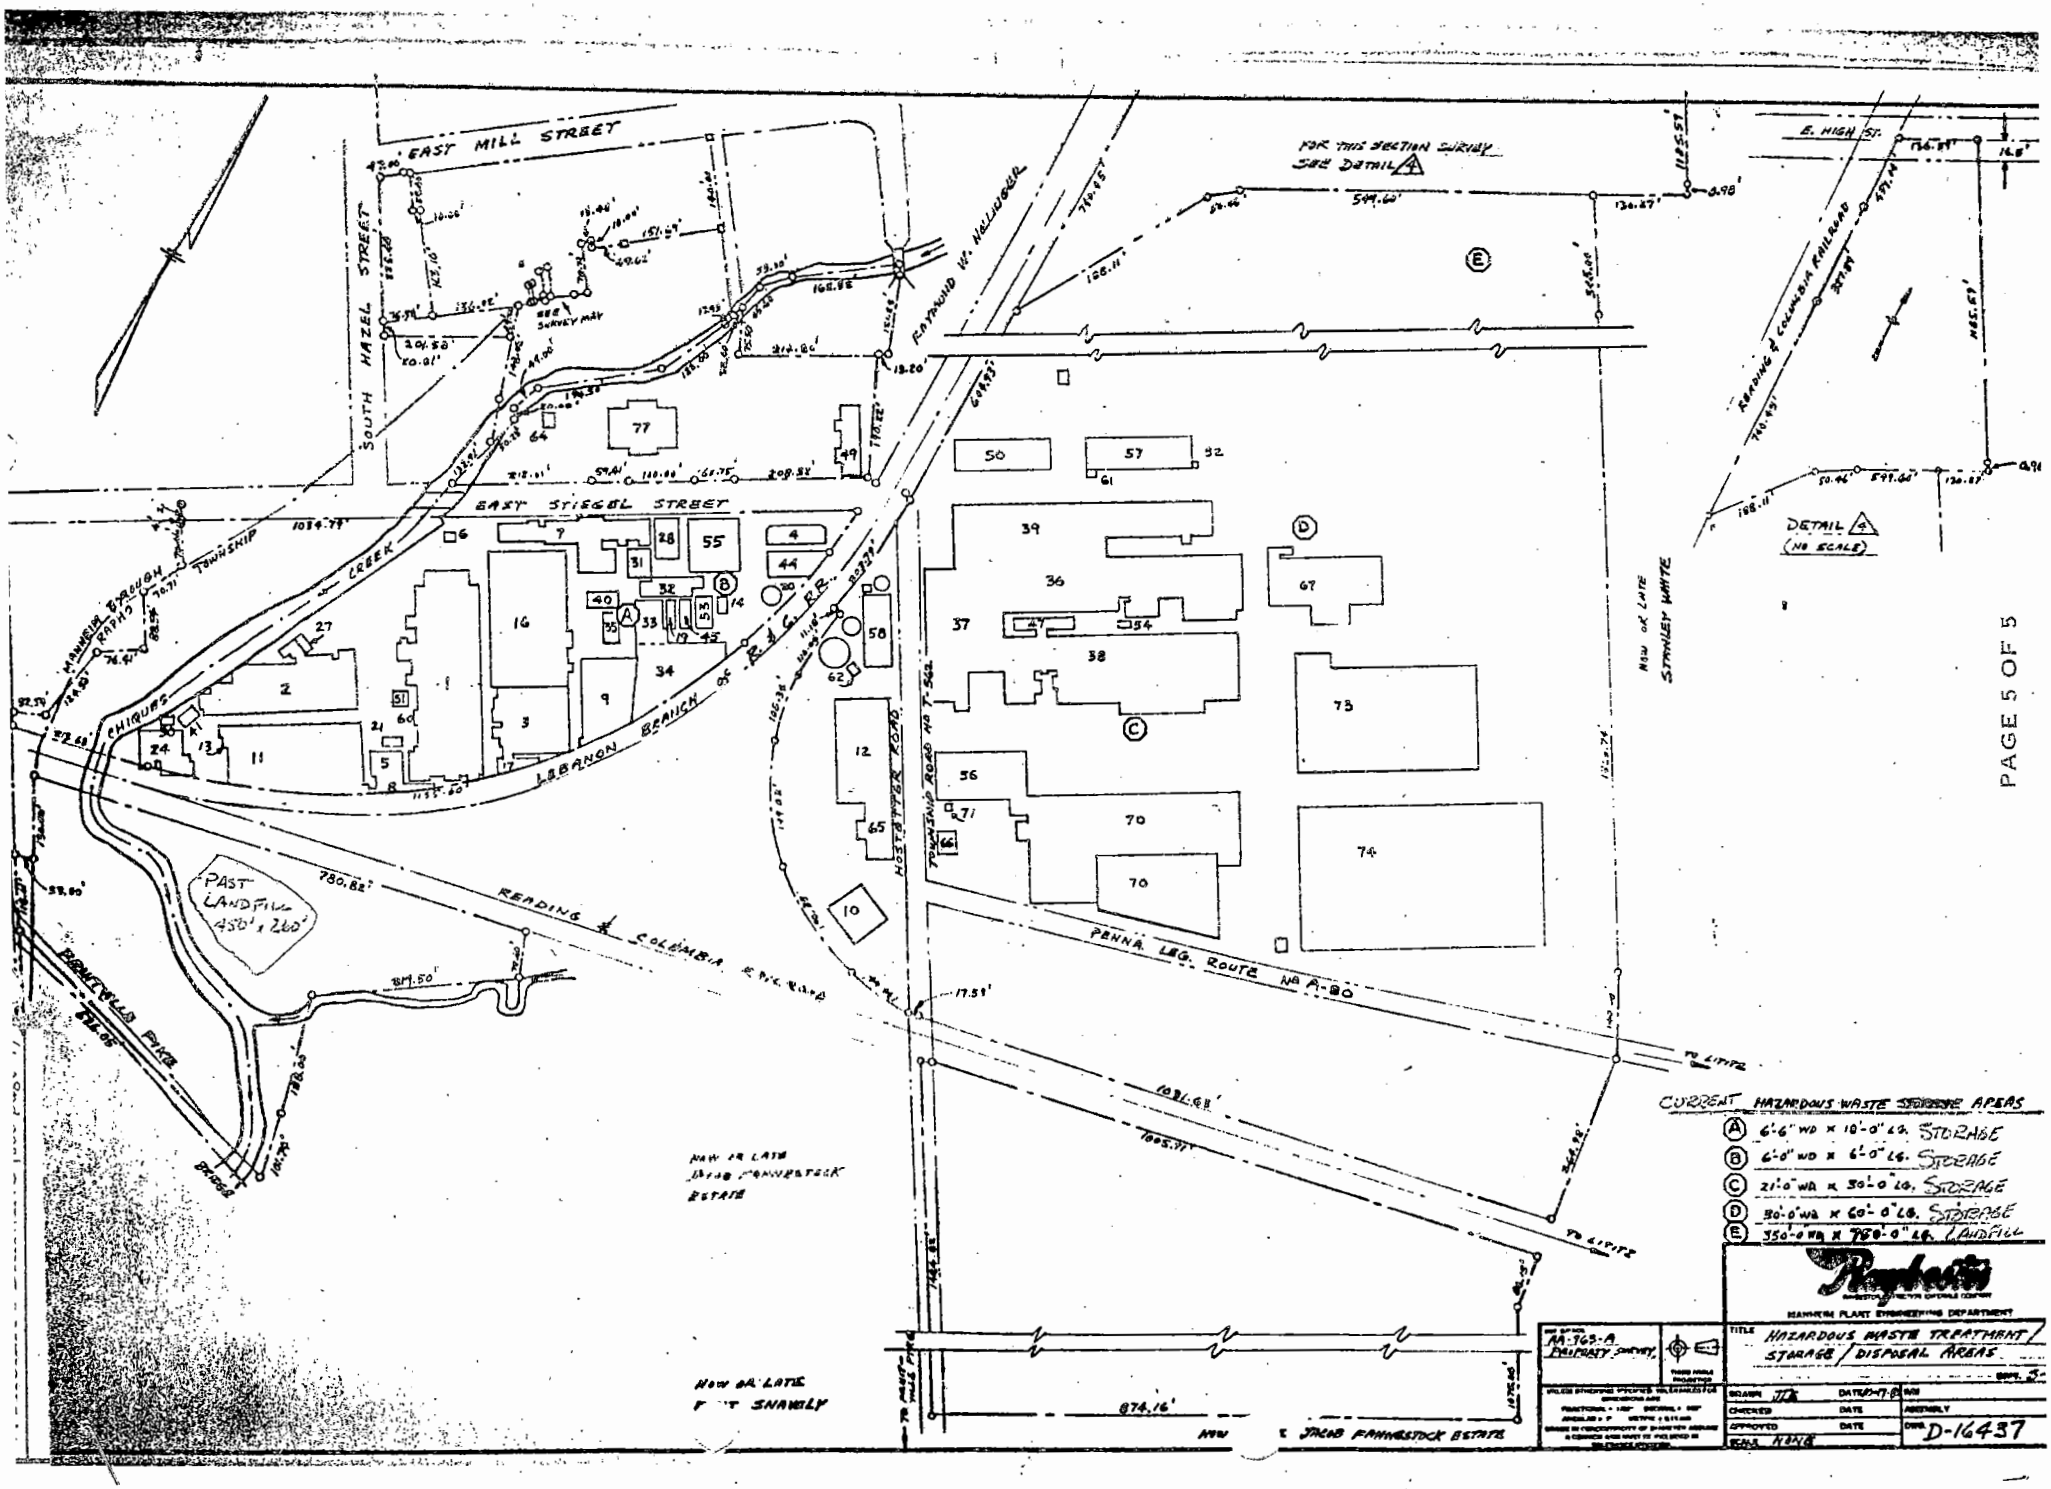
EAST MILL STREET
SOUTH HAZEL STREET
EAST STIEGEL STREET
RAYMOND W. HOLLINGER
FOR THIS SECTION SURVEY SEE DETAIL 4
E. HIGH ST.
READING & COLUMBIA RAILROAD
DETAIL 4 (NO SCALE)
MANHEIM BOROUGH
TOWNSHIP
CHIQUES CREEK
LEBANON BRANCH OF R. & C. R.R.
HOSTETTER ROAD
TOWNSHIP ROAD NO T-562
PENNA. LEG. ROUTE NO A-80
READING & COLUMBIA RAILROAD
PAST LANDFILL 450' x 260'
PRINTVILLE PIKE
NOW OR LATE STANLEY WHITE
NOW OR LATE JACOB FANNESTOCK ESTATE
NOW OR LATE JACOB FANNESTOCK ESTATE
NOW OR LATE F T SNAVELY
TO LITITZ
TO LITITZ
CURRENT HAZARDOUS WASTE STORAGE AREAS
A 6'-6" WD x 10'-0" LG. STORAGE
B 6'-0" WD x 6'-0" LG. STORAGE
C 21'-0" WD x 30'-0" LG. STORAGE
D 30'-0" WD x 60'-0" LG. STORAGE
E 350'-0" WD x 750'-0" LG. LANDFILL
MANHEIM PLANT ENGINEERING DEPARTMENT
TITLE HAZARDOUS WASTE TREATMENT / STORAGE / DISPOSAL AREAS
AA-963-A PROPERTY SURVEY
SCALE NONE
DWG. D-16437