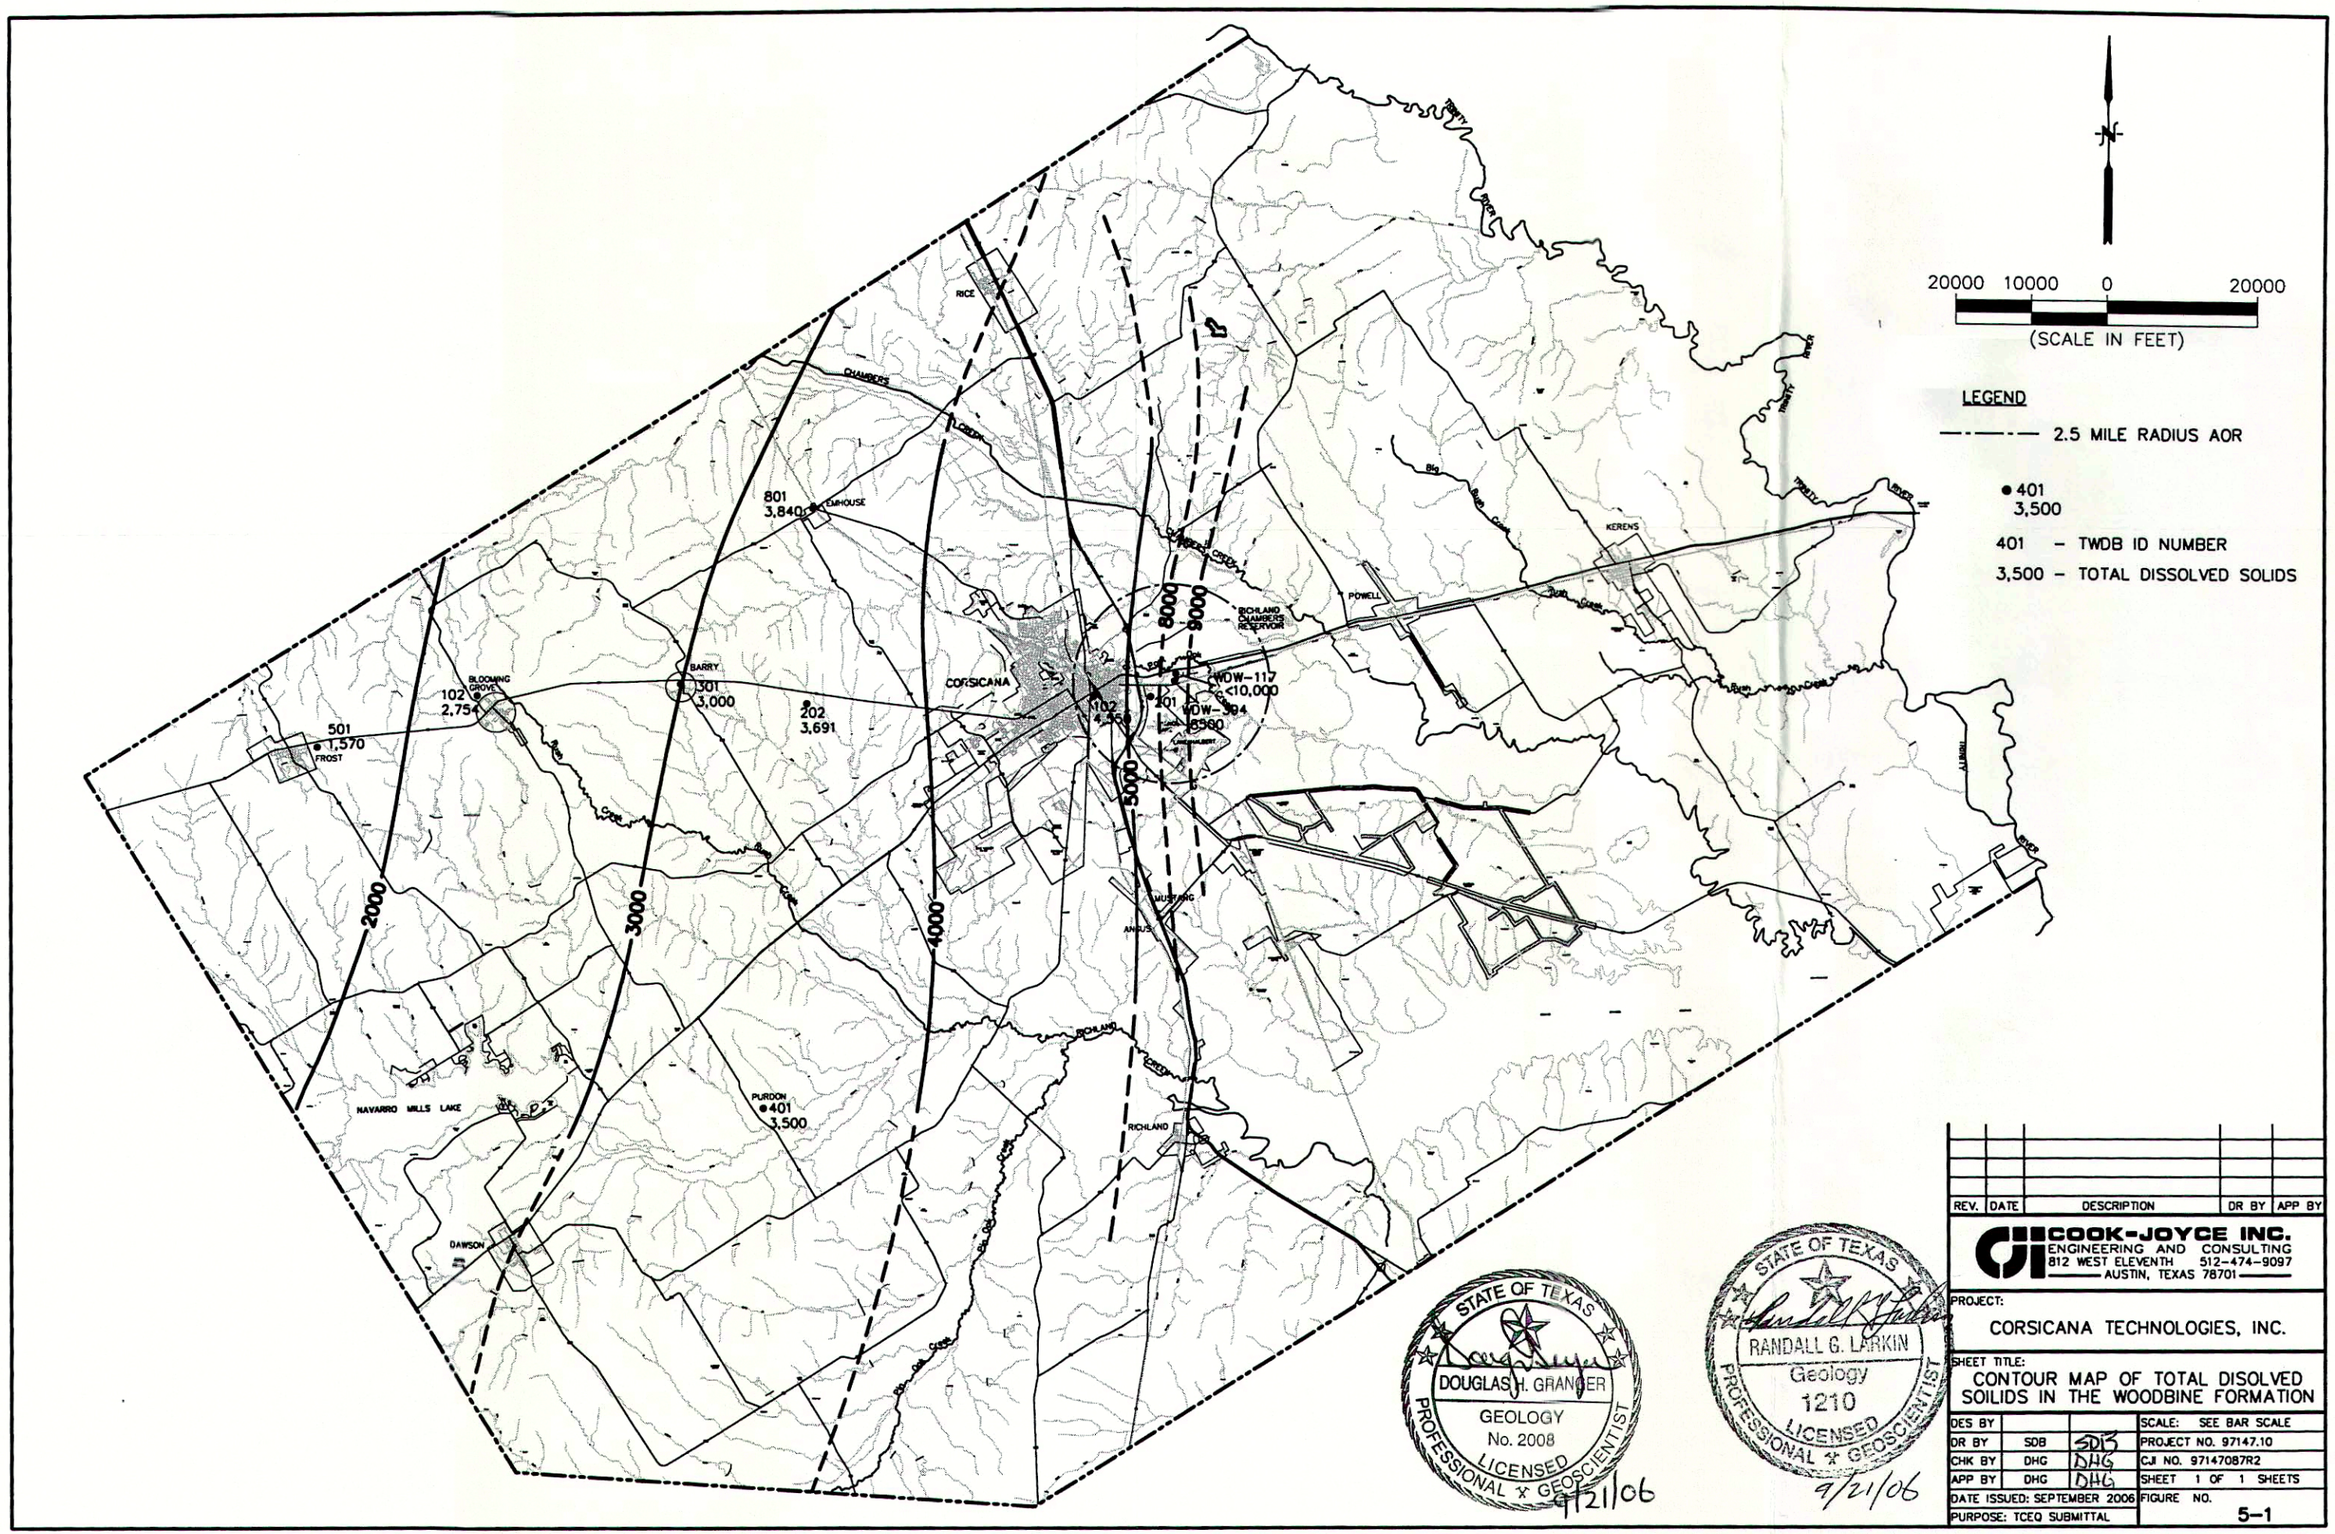

REV.	DATE	DESCRIPTION	DR BY	APP BY

COOK-JOYCE INC.
ENGINEERING AND CONSULTING
812 WEST ELEVENTH 512-474-9097
AUSTIN, TEXAS 78701

PROJECT:
CORSICANA TECHNOLOGIES, INC.

SHEET TITLE:
CONTOUR MAP OF TOTAL DISOLVED SOILIDS IN THE WOODBINE FORMATION

DES BY			SCALE: SEE BAR SCALE
DR BY	SDB	SDB	PROJECT NO. 97147.10
CHK BY	DHG	DHG	CJI NO. 97147087R2
APP BY	DHG	DHG	SHEET 1 OF 1 SHEETS
DATE ISSUED: SEPTEMBER 2006			FIGURE NO.
PURPOSE: TCEQ SUBMITTAL			5-1