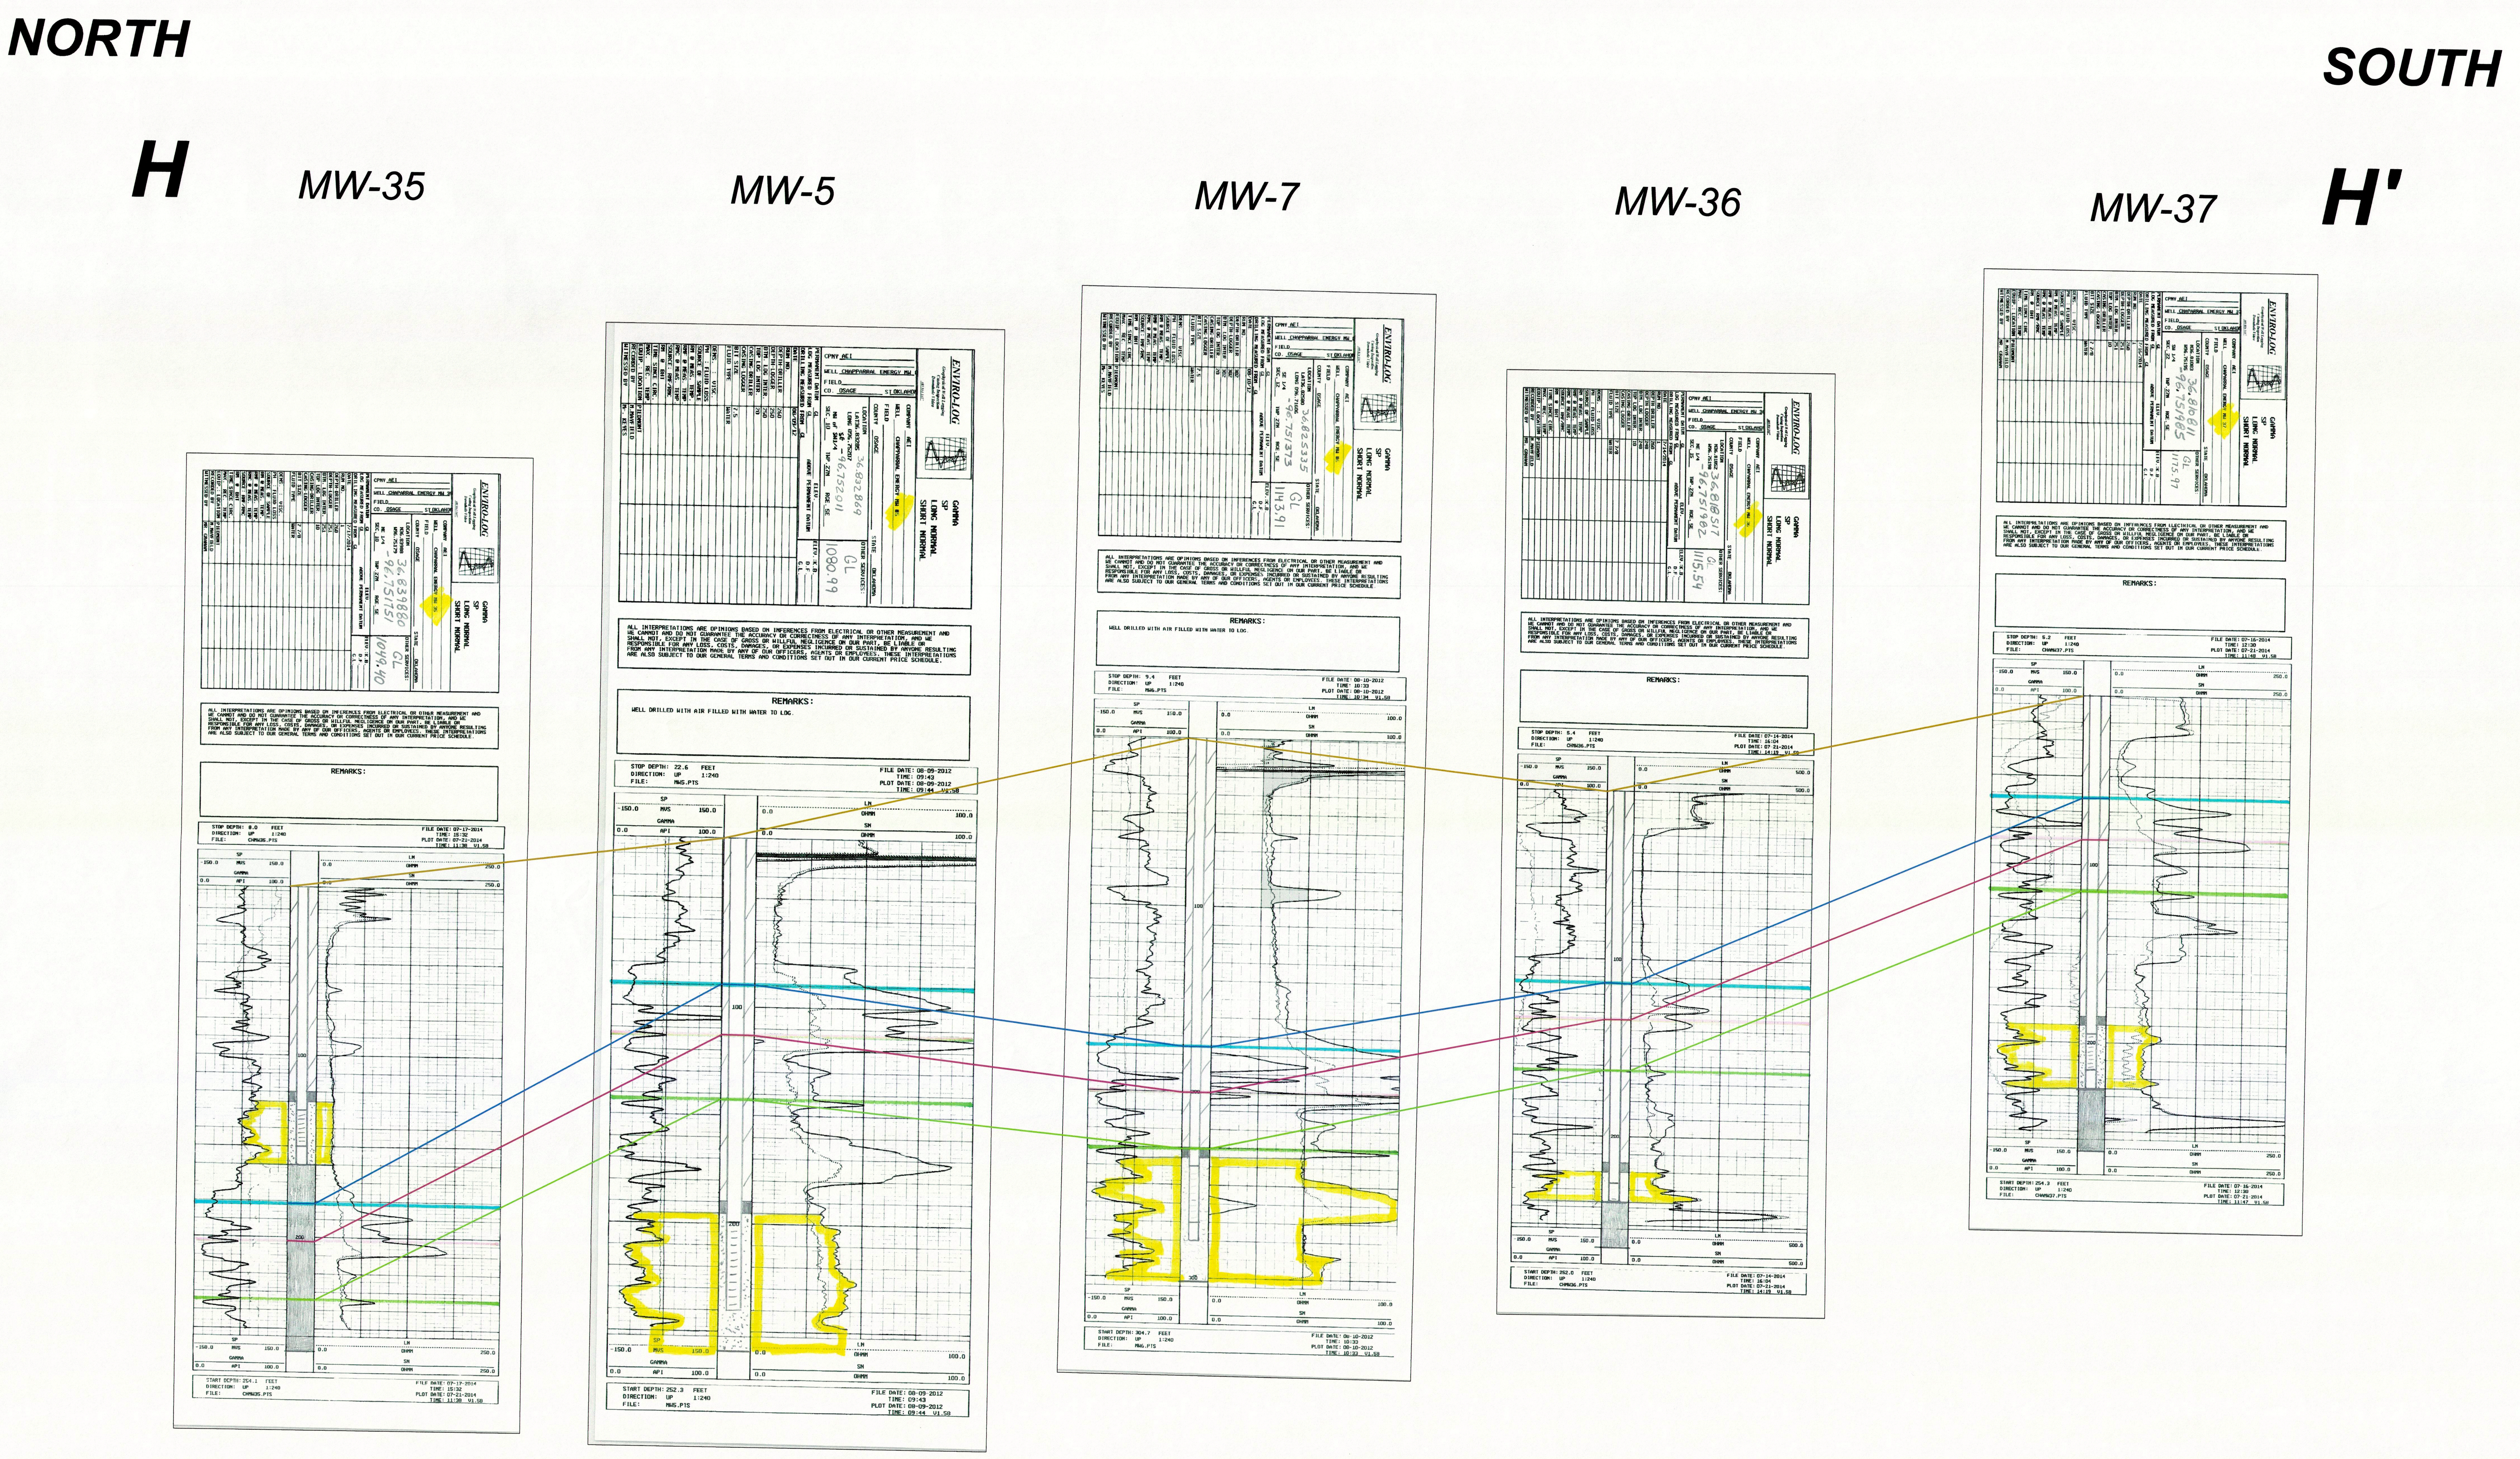D:\Projects\ChaparralEnergy\CHPHBURB01_Burbank\04_CAD\20150731_NBU_CrossSections.dwg on Sep 29, 2015-3:44pm