KEX0102F114

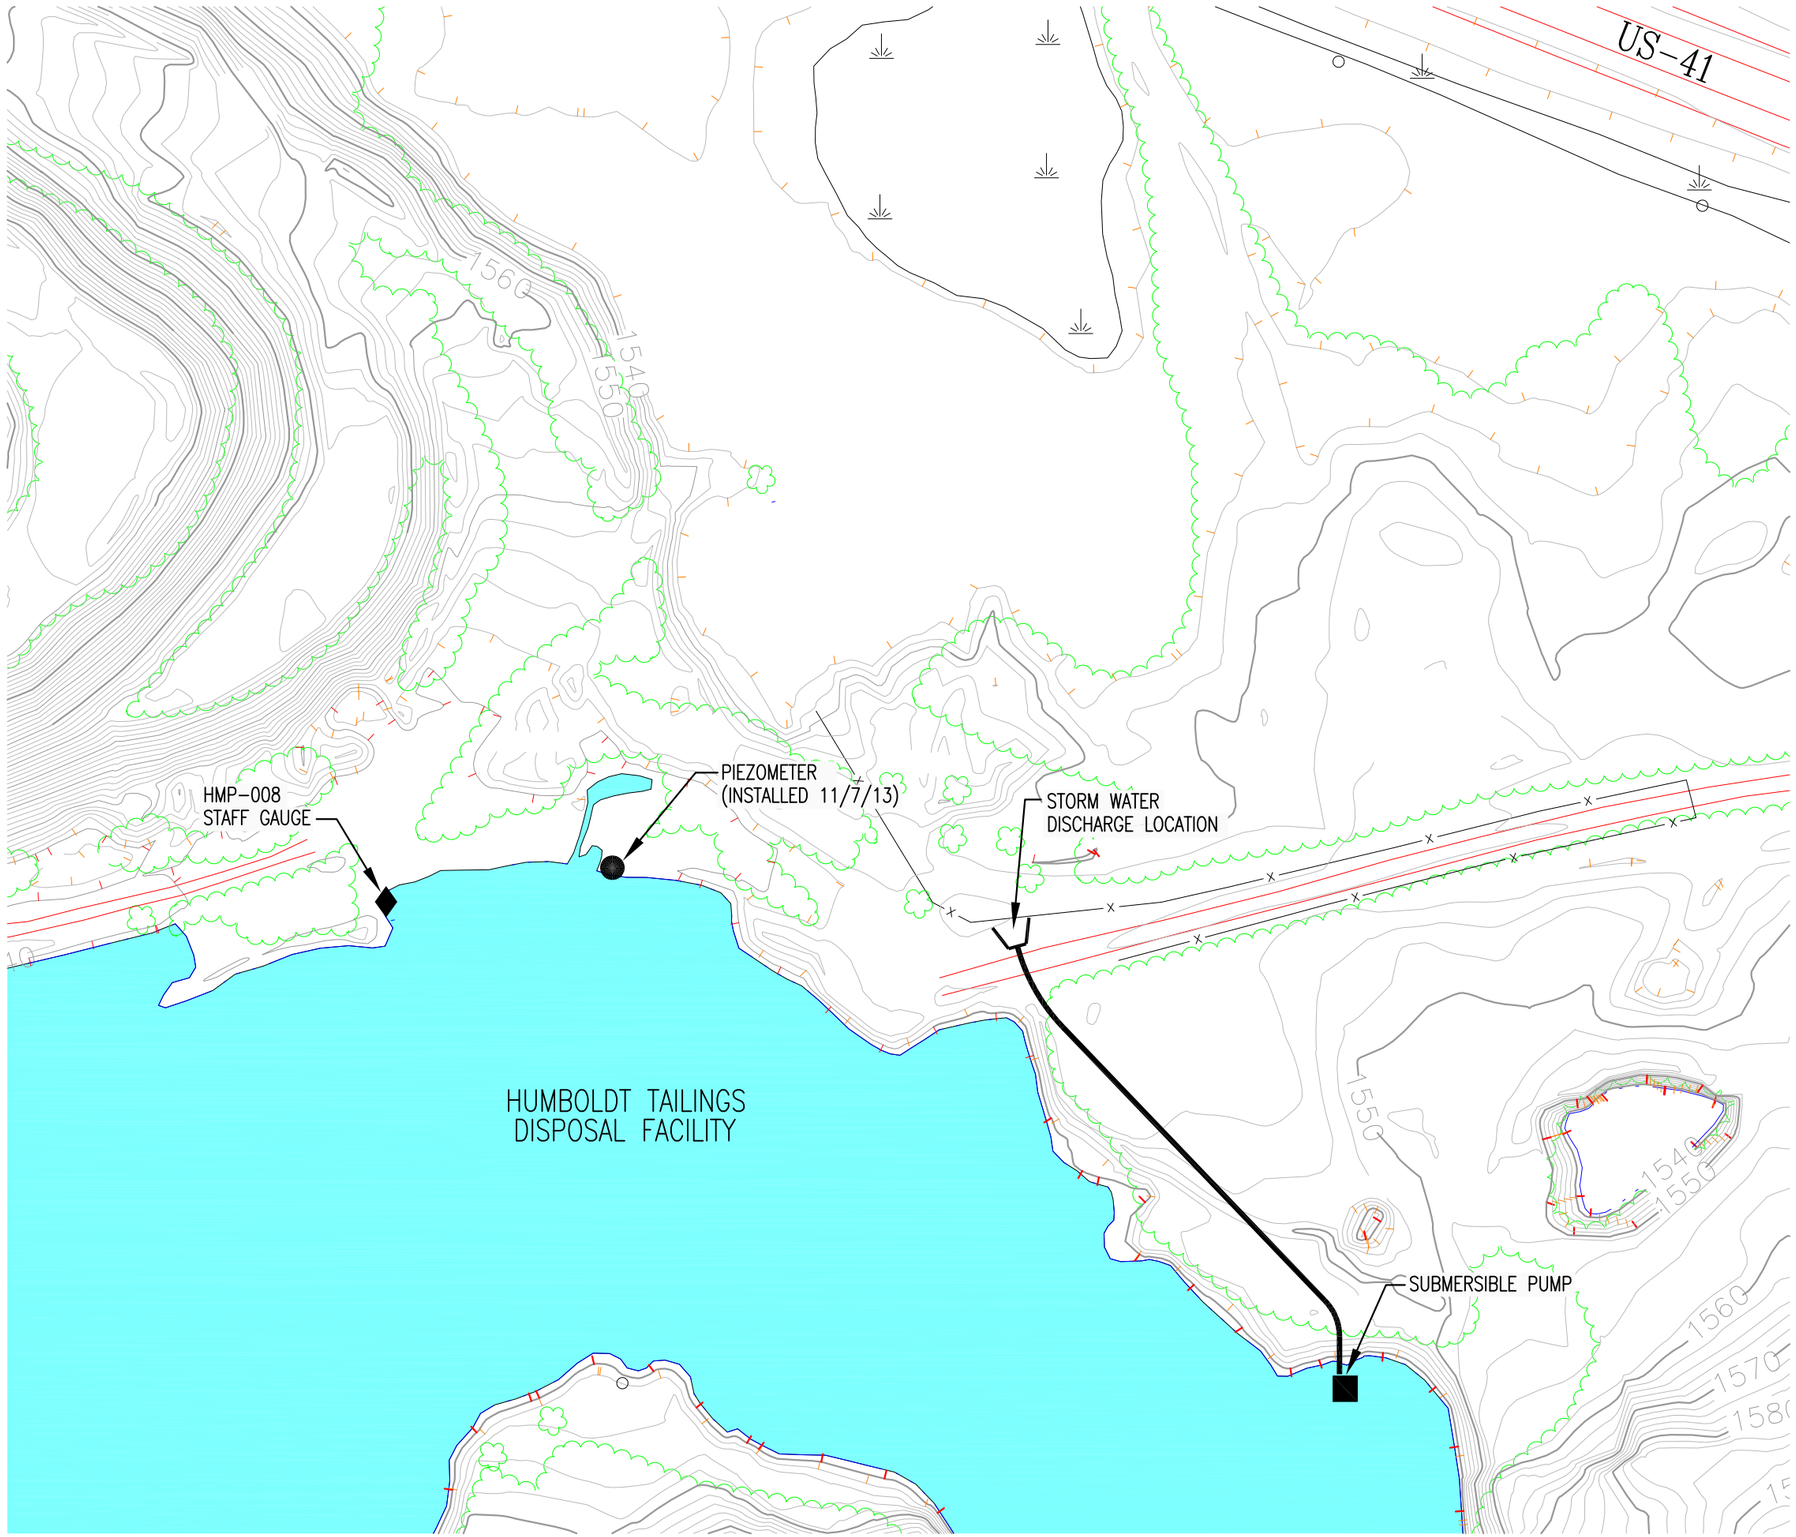

NORTH

0 50 100 200

SCALE IN FEET

HORIZON ENVIRONMENTAL

PROJECT NUMBER: KEX-0102

Eagle Mine, LLC

Humboldt Township, Marquette County, Michigan

PARTIAL SITE PLAN
HTDF PIEZOMETER LOCATION

FIGURE:

1

DECEMBER 2013

J:\Livanprooyen\DWGS\KEX\0102\kex0102F114.dwg, 12/17/2013 2:47:38 PM