VILLAGE OF HASTINGS
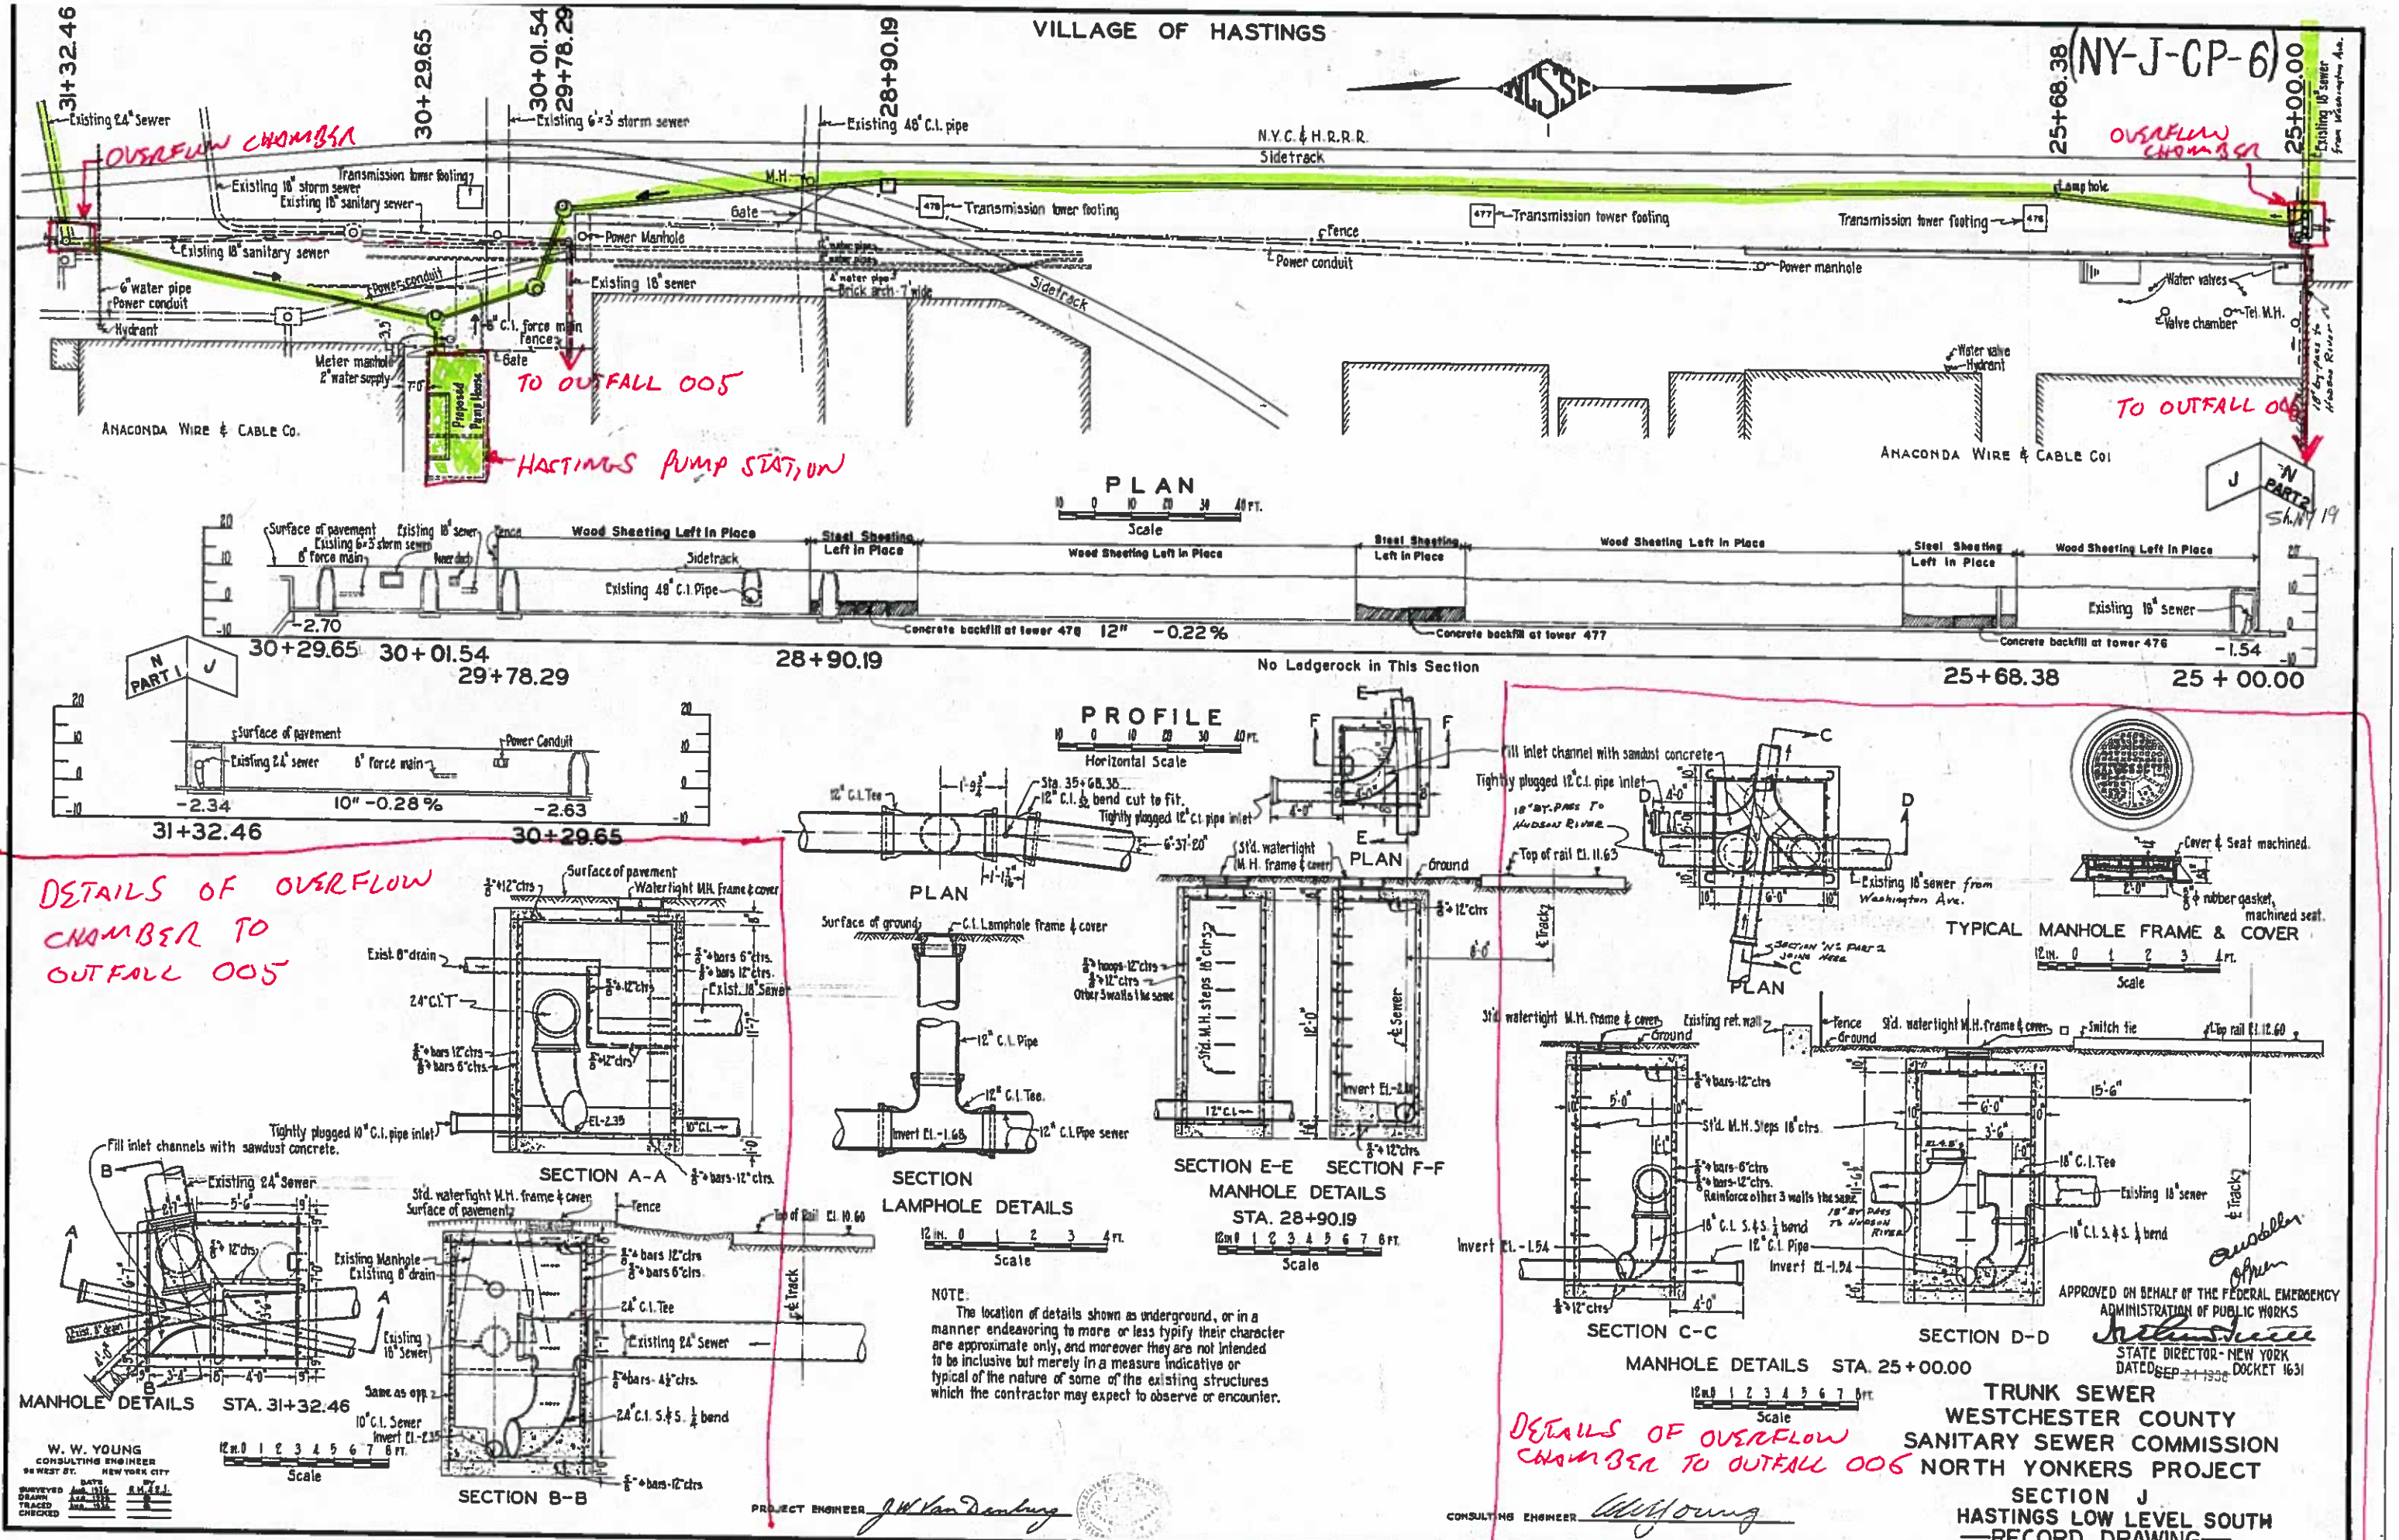
(NY-J-CP-6)