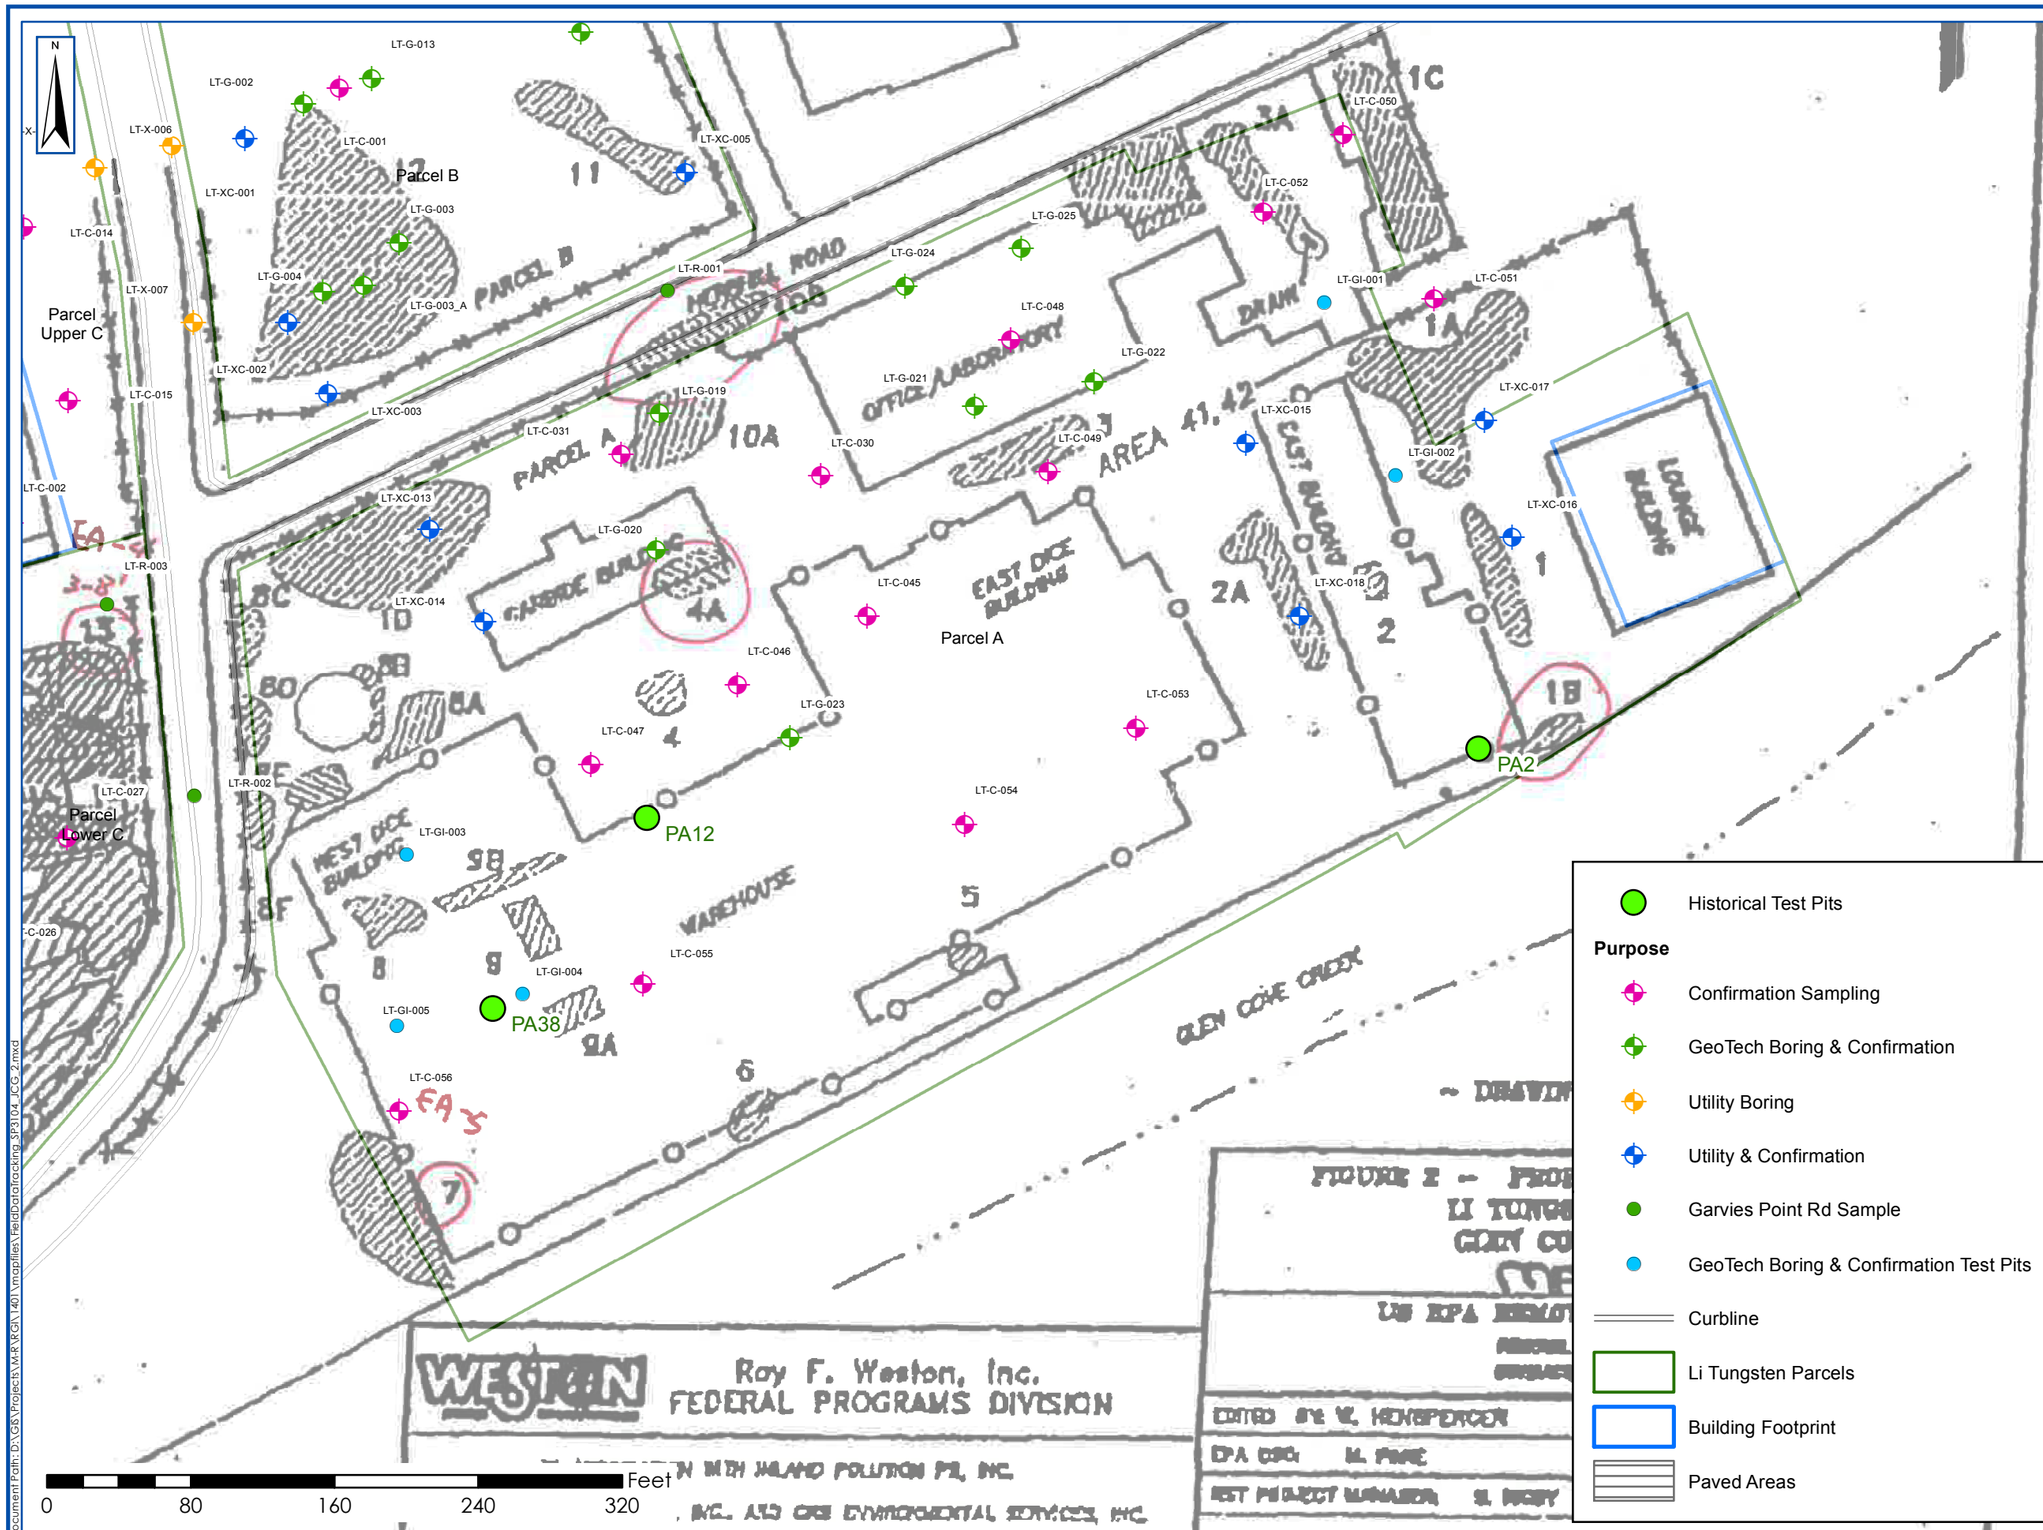

Historical Test Pits

Purpose

- Confirmation Sampling
- GeoTech Boring & Confirmation
- Utility Boring
- Utility & Confirmation
- Garvies Point Rd Sample
- GeoTech Boring & Confirmation Test Pits
- Curbline
- Li Tungsten Parcels
- Building Footprint
- Paved Areas

Document Path: D:\GIS\Projects\MARKET\1401\mapfiles\FieldDataTracking_SF3104_JCG_2.mxd

PWGC
Strategic Environmental and Engineering Solutions

P.W. GROSSER CONSULTING, INC.

630 Johnson Avenue • Suite 7
Bohemia • NY • 11716-2618
Phone: (631) 589-6353 • Fax: (631) 589-8705
E-mail: INFO@PWGROSSER.COM

UNAUTHORIZED ALTERATION OR ADDITION TO THIS DRAWING AND RELATED DOCUMENTS IS A VIOLATION OF SEC. 7209 OF THE N.Y.S. EDUCATION LAW

DRAWING PREPARED FOR:

REVISION	DATE	INITIAL	COMMENTS

DRAWING INFORMATION:

Project:	RGI1401	Designed by:	AJR
Date:	2/13/2014	Drawn by:	JCG
Scale:	AS SHOWN	Approved by:	DE

HISTORICAL TEST PIT COMPARISON

GLEN ISLE

FIGURE NO:

SHEET: