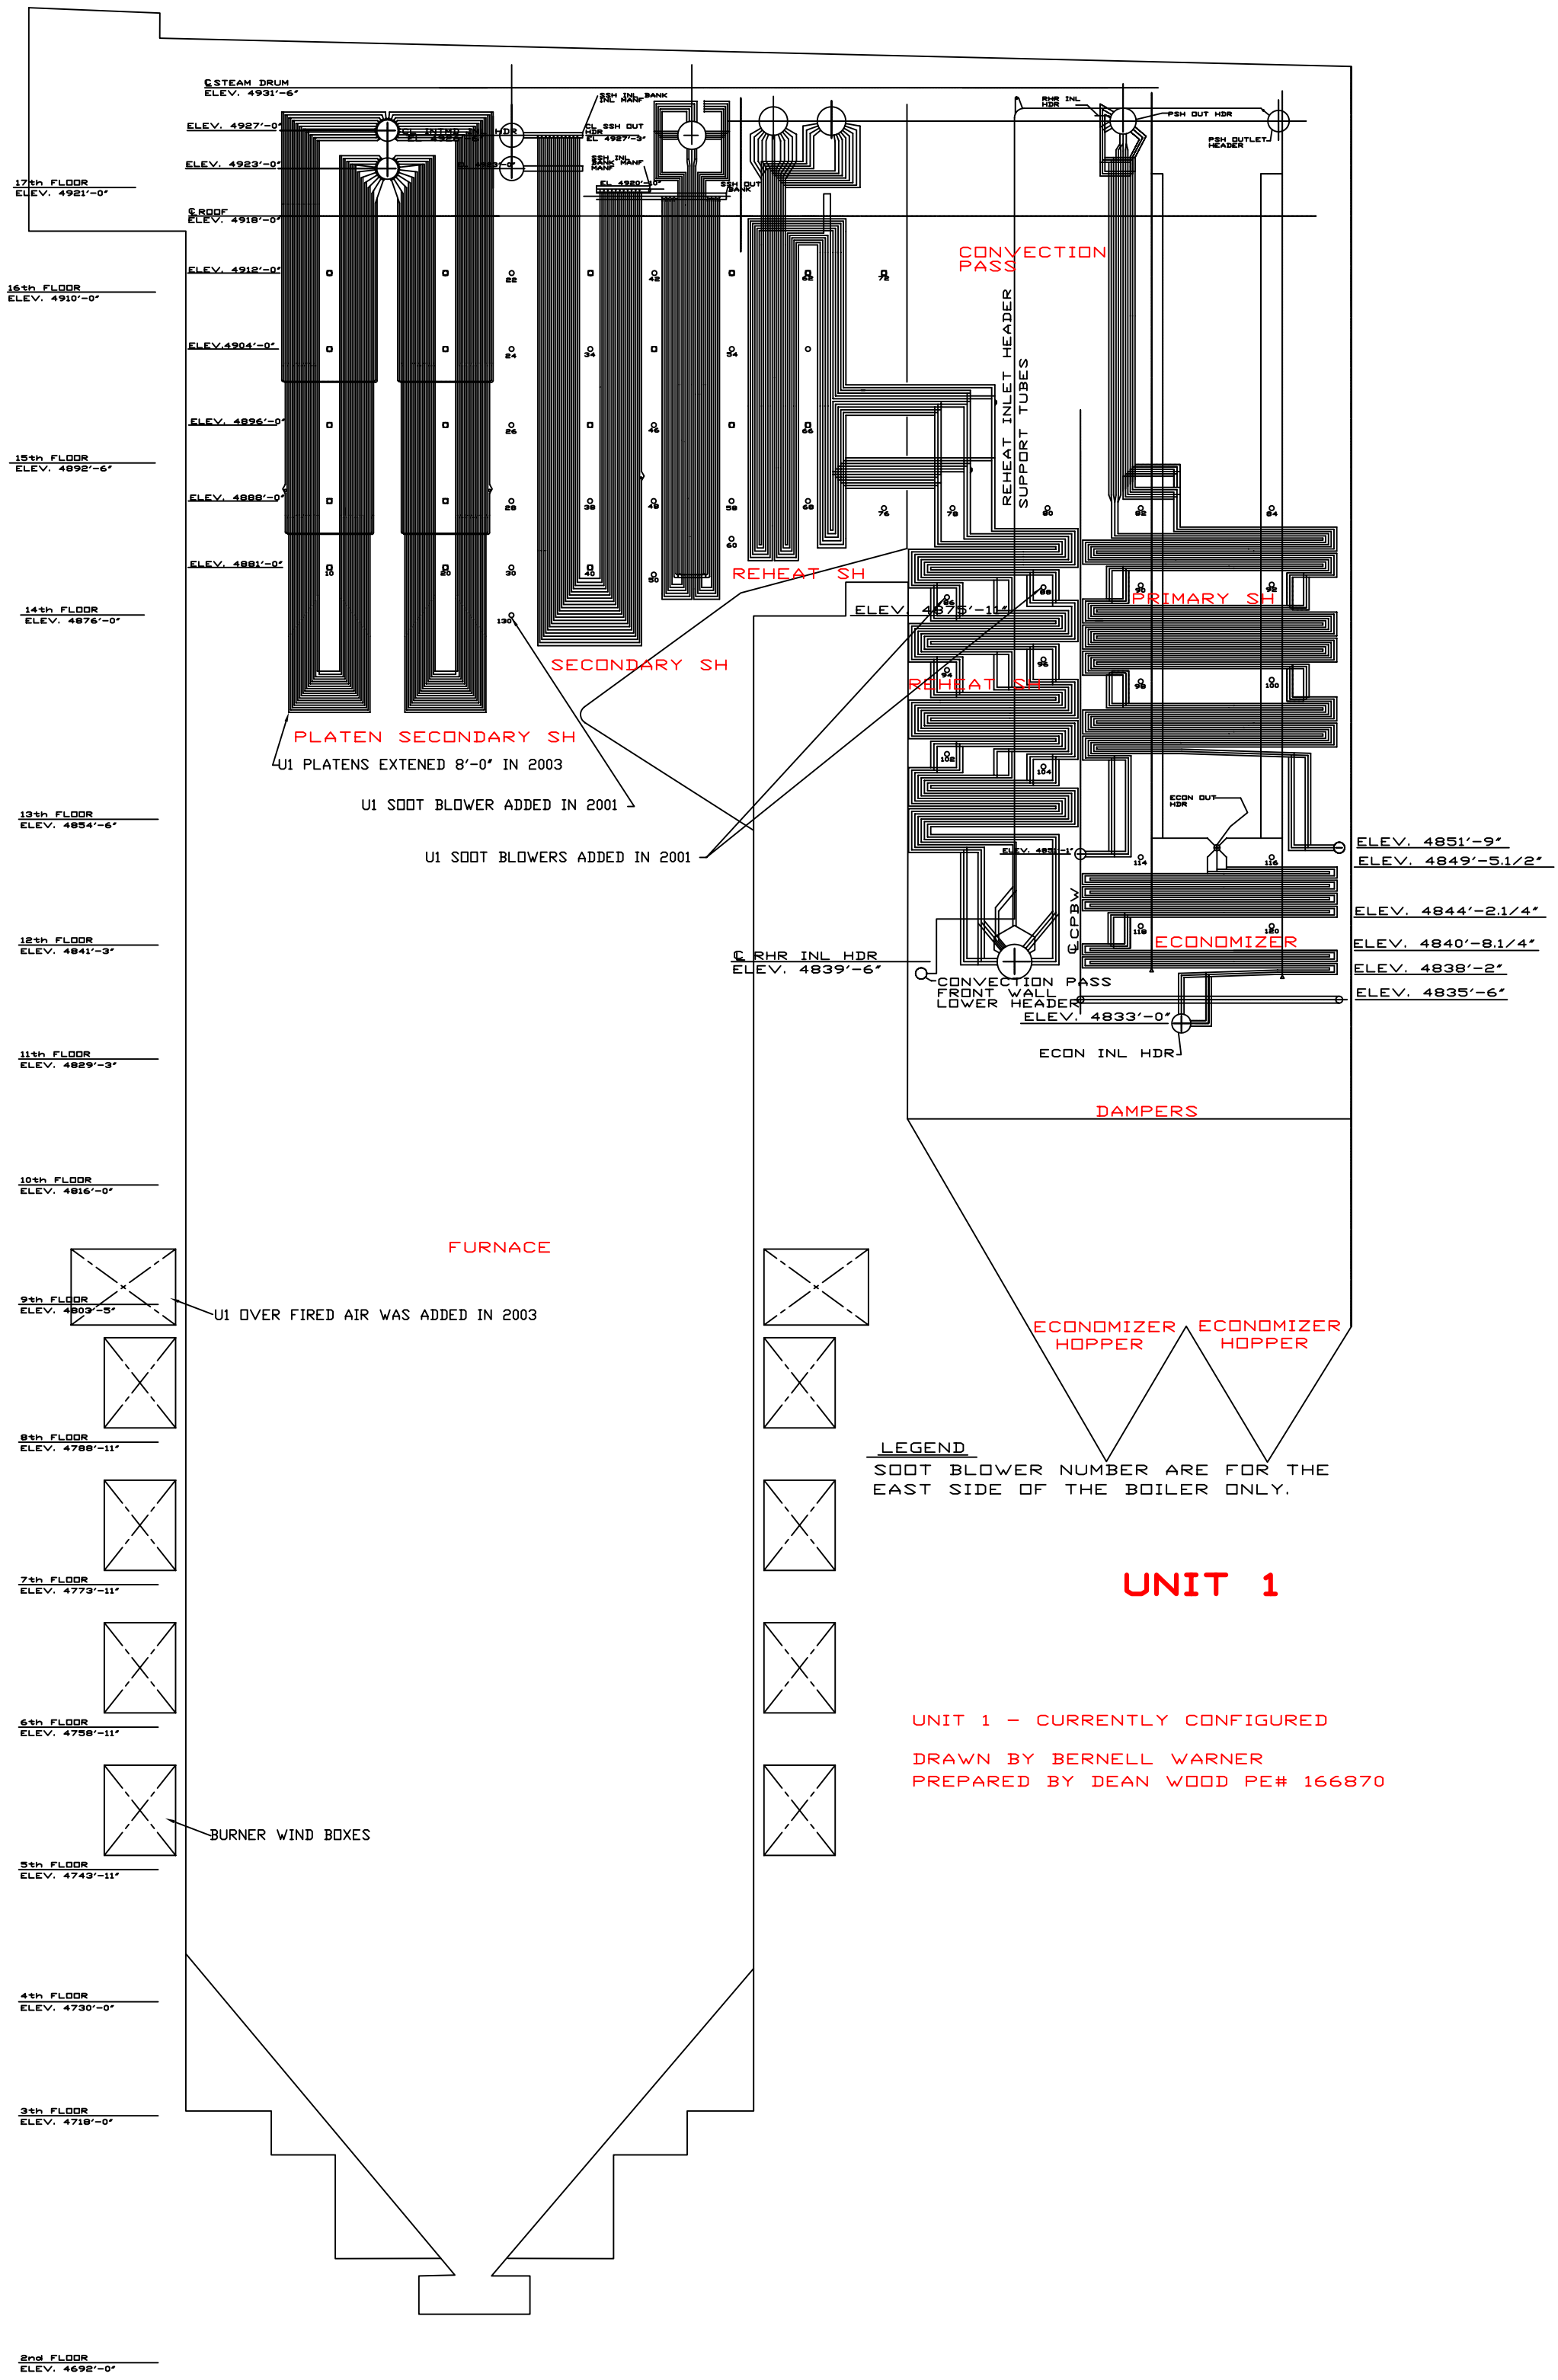

UNIT 1 - CURRENTLY CONFIGURED

DRAWN BY BERNELL WARNER
PREPARED BY DEAN WOOD PE# 166870