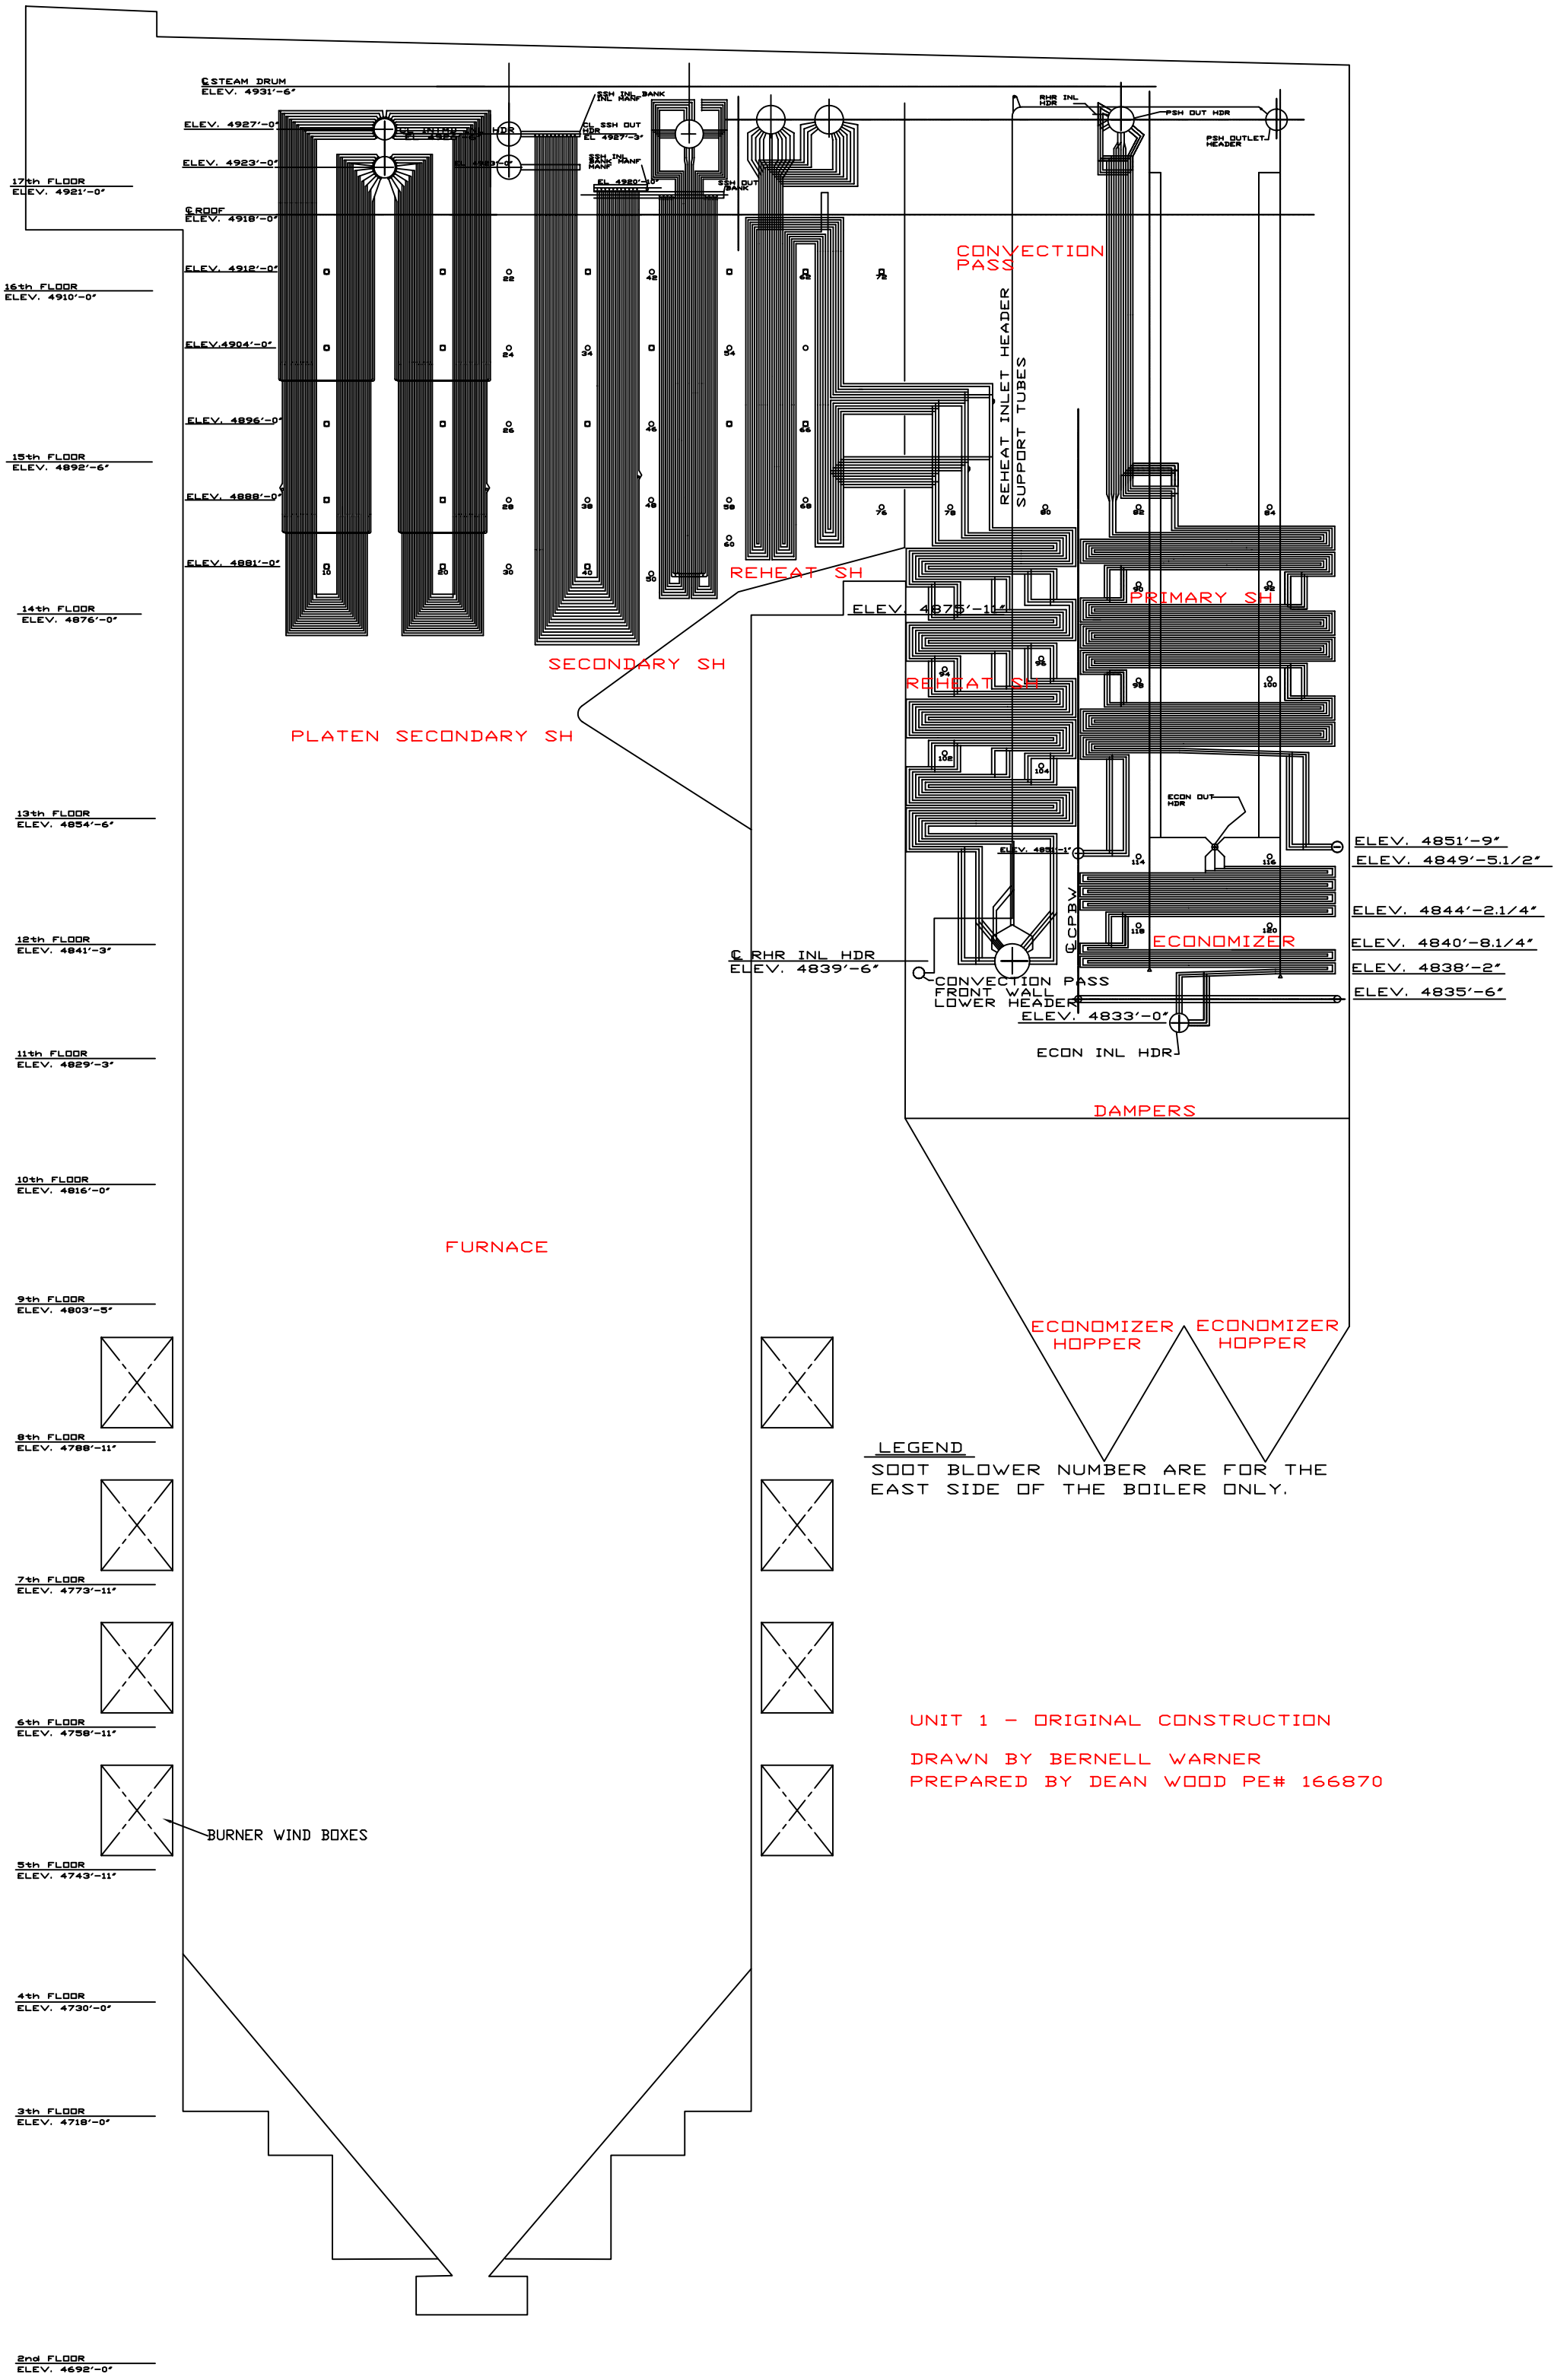
℄ STEAM DRUM
ELEV. 4931'-6"
ELEV. 4927'-0"
ELEV. 4923'-0"
17th FLOOR
ELEV. 4921'-0"
℄ ROOF
ELEV. 4918'-0"
ELEV. 4912'-0"
16th FLOOR
ELEV. 4910'-0"
ELEV.4904'-0"
ELEV. 4896'-0"
15th FLOOR
ELEV. 4892'-6"
ELEV. 4888'-0"
ELEV. 4881'-0"
14th FLOOR
ELEV. 4876'-0"
13th FLOOR
ELEV. 4854'-6"
12th FLOOR
ELEV. 4841'-3"
11th FLOOR
ELEV. 4829'-3"
10th FLOOR
ELEV. 4816'-0"
9th FLOOR
ELEV. 4803'-5"
8th FLOOR
ELEV. 4788'-11"
7th FLOOR
ELEV. 4773'-11"
6th FLOOR
ELEV. 4758'-11"
5th FLOOR
ELEV. 4743'-11"
4th FLOOR
ELEV. 4730'-0"
3th FLOOR
ELEV. 4718'-0"
2nd FLOOR
ELEV. 4692'-0"
SSH INL MANF
BANK
CL SSH OUT HDR
EL 4927'-3"
SSH INL BANK MANF
EL 4920'-10"
SSH OUT BANK
RHR INL HDR
PSH OUT HDR
PSH OUTLET HEADER
CONVECTION PASS
REHEAT INLET HEADER
SUPPORT TUBES
REHEAT SH
PRIMARY SH
ELEV. 4875'-10"
SECONDARY SH
REHEAT SH
PLATEN SECONDARY SH
ECON OUT HDR
ELEV. 4851'-9"
ELEV. 4849'-5.1/2"
ELEV. 4844'-2.1/4"
ELEV. 4840'-8.1/4"
ELEV. 4838'-2"
ELEV. 4835'-6"
℄ CPBW
ECONOMIZER
℄ RHR INL HDR
ELEV. 4839'-6"
CONVECTION PASS
FRONT WALL
LOWER HEADER
ELEV. 4833'-0"
ECON INL HDR
DAMPERS
ECONOMIZER HOPPER
ECONOMIZER HOPPER
FURNACE
BURNER WIND BOXES
LEGEND
SOOT BLOWER NUMBER ARE FOR THE EAST SIDE OF THE BOILER ONLY.
UNIT 1 - ORIGINAL CONSTRUCTION
DRAWN BY BERNELL WARNER
PREPARED BY DEAN WOOD PE# 166870

IP13_000004