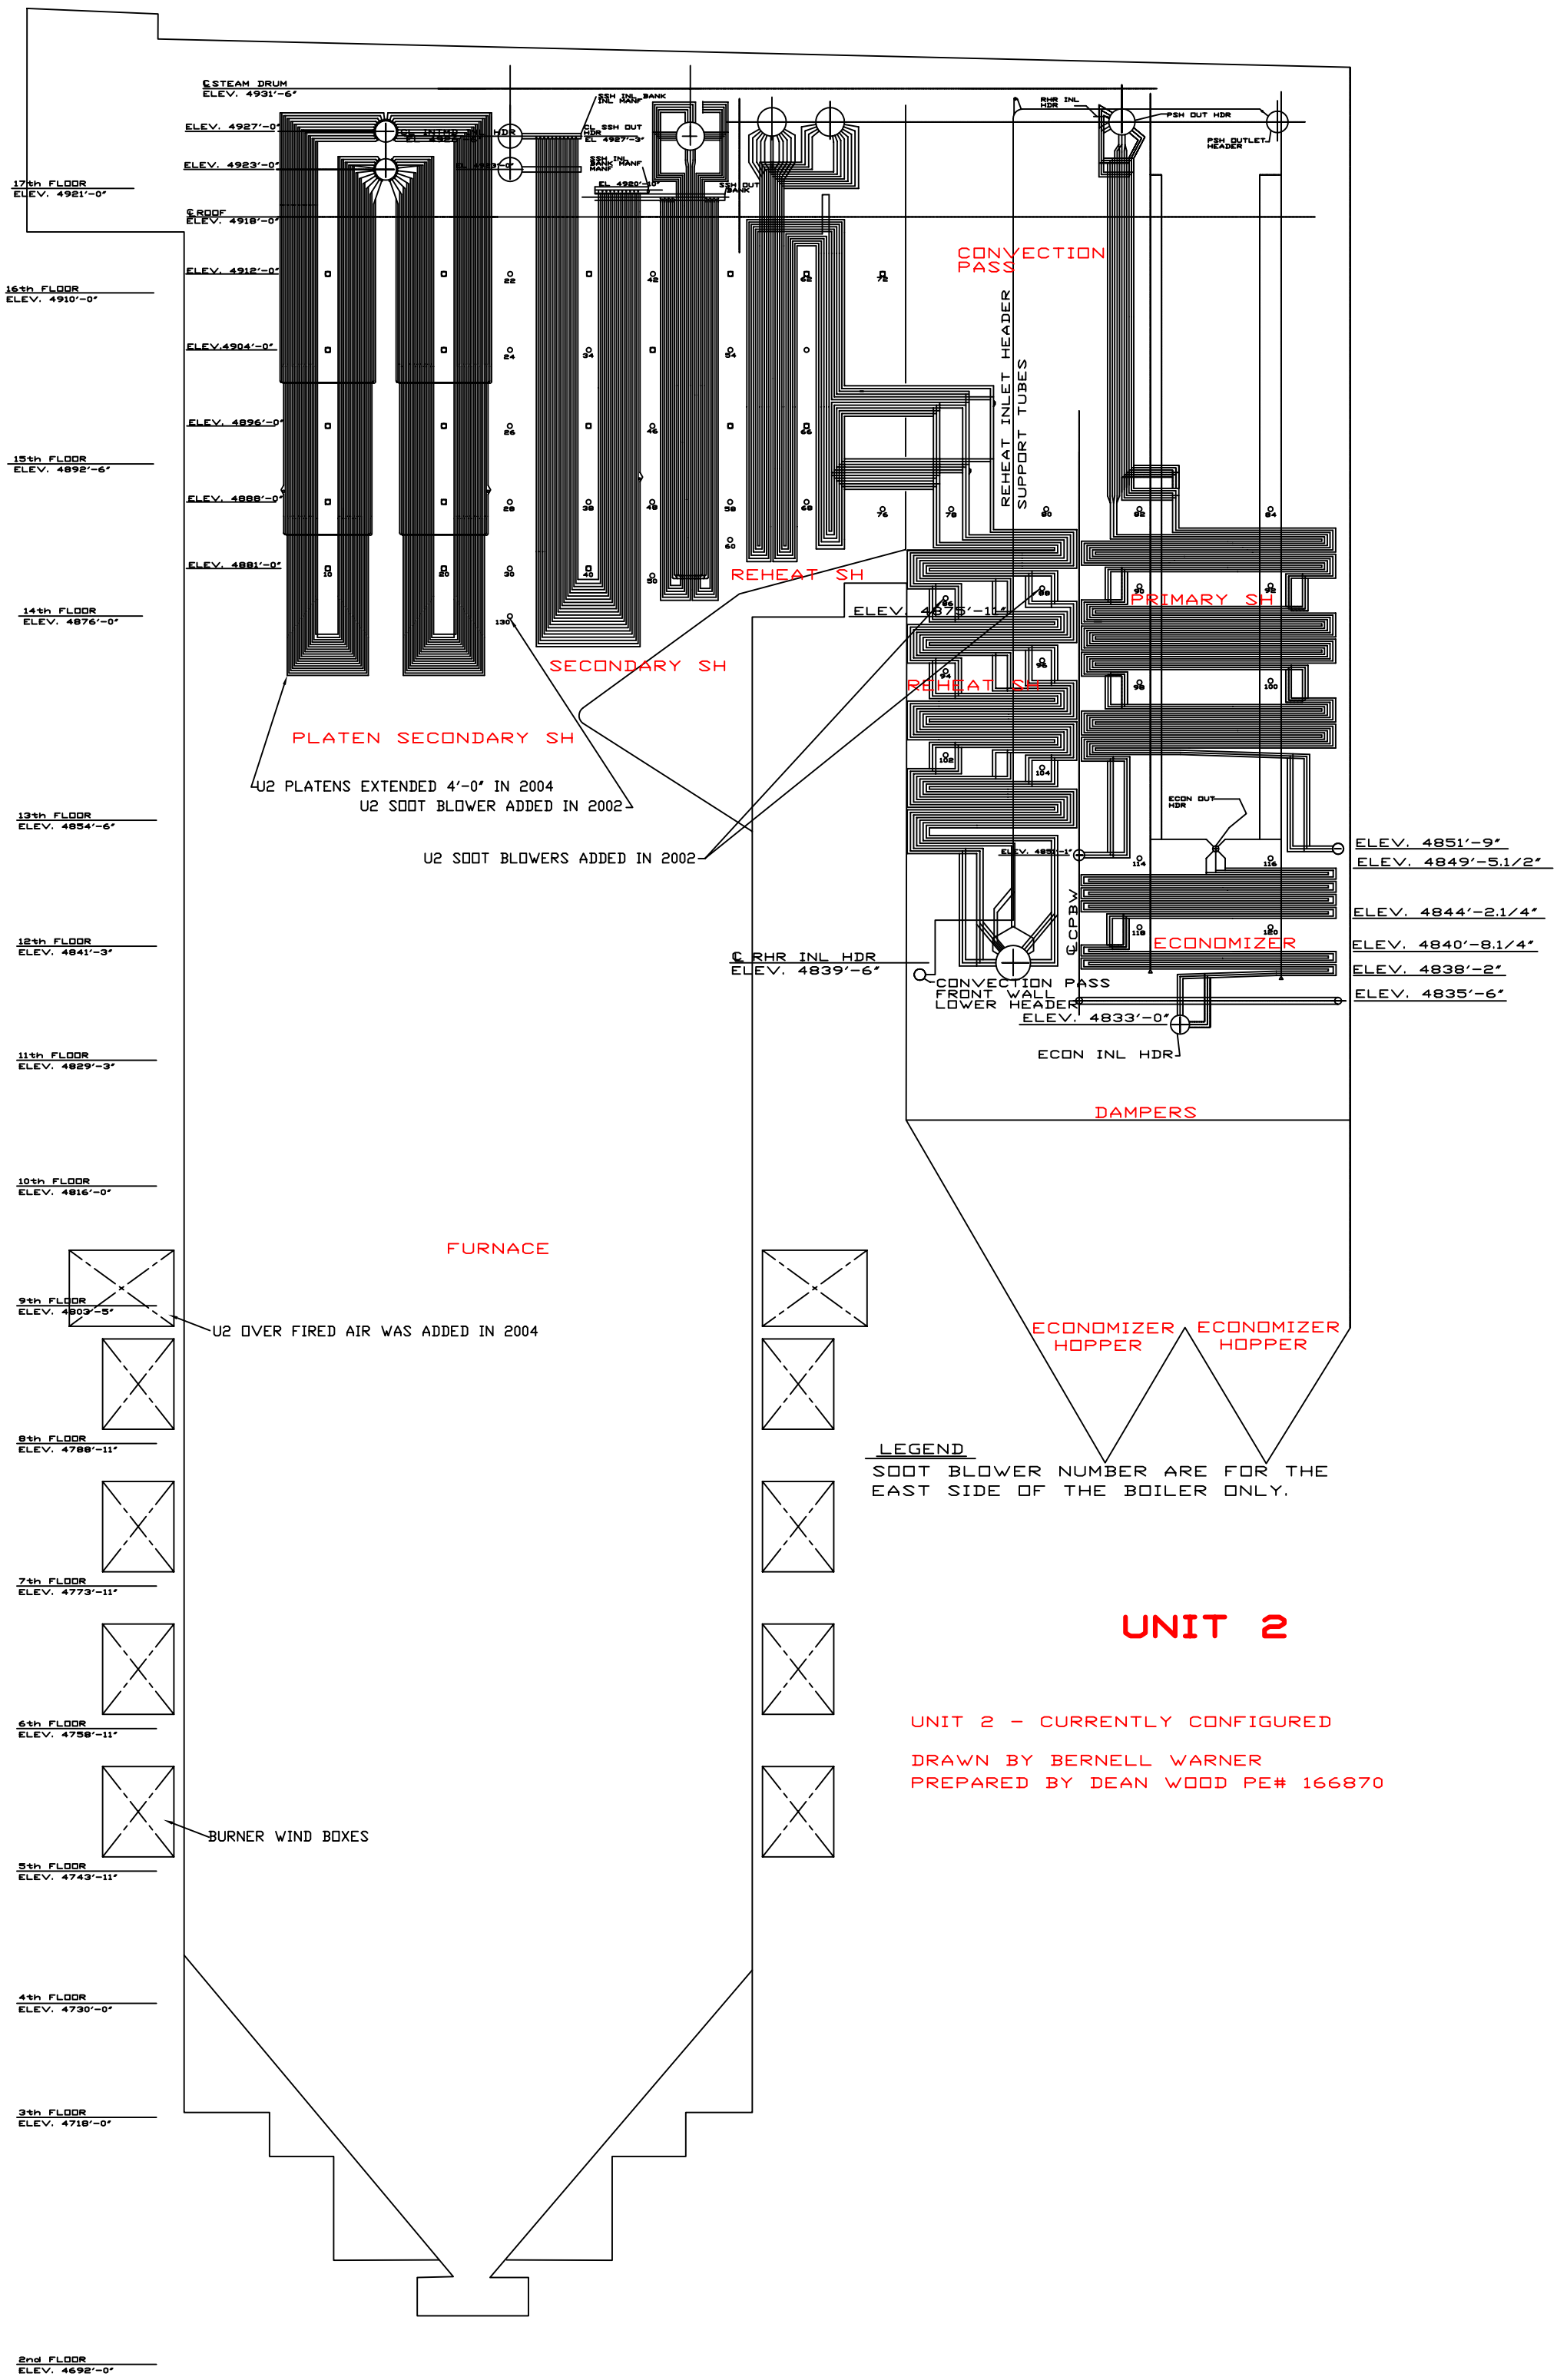
STEAM DRUM
ELEV. 4931'-6"
ELEV. 4927'-0"
ELEV. 4923'-0"
ROOF
ELEV. 4918'-0"
ELEV. 4912'-0"
ELEV.4904'-0"
ELEV. 4896'-0"
ELEV. 4888'-0"
ELEV. 4881'-0"
17th FLOOR
ELEV. 4921'-0"
16th FLOOR
ELEV. 4910'-0"
15th FLOOR
ELEV. 4892'-6"
14th FLOOR
ELEV. 4876'-0"
13th FLOOR
ELEV. 4854'-6"
12th FLOOR
ELEV. 4841'-3"
11th FLOOR
ELEV. 4829'-3"
10th FLOOR
ELEV. 4816'-0"
9th FLOOR
ELEV. 4803'-5"
8th FLOOR
ELEV. 4788'-11"
7th FLOOR
ELEV. 4773'-11"
6th FLOOR
ELEV. 4758'-11"
5th FLOOR
ELEV. 4743'-11"
4th FLOOR
ELEV. 4730'-0"
3th FLOOR
ELEV. 4718'-0"
2nd FLOOR
ELEV. 4692'-0"
SSH INL MANF
BANK
SSH OUT HDR
EL 4927'-3"
SSH INL BANK MANF
EL. 4920'-10"
SSH OUT BANK
RHR INL HDR
PSH OUT HDR
PSH OUTLET HEADER
CONVECTION PASS
REHEAT INLET HEADER
SUPPORT TUBES
REHEAT SH
PRIMARY SH
SECONDARY SH
REHEAT SH
PLATEN SECONDARY SH
U2 PLATENS EXTENDED 4'-0" IN 2004
U2 SOOT BLOWER ADDED IN 2002
U2 SOOT BLOWERS ADDED IN 2002
ECON OUT HDR
ECPBW
ECONOMIZER
RHR INL HDR
ELEV. 4839'-6"
CONVECTION PASS
FRONT WALL
LOWER HEADER
ELEV. 4833'-0"
ECON INL HDR
ELEV. 4851'-9"
ELEV. 4849'-5.1/2"
ELEV. 4844'-2.1/4"
ELEV. 4840'-8.1/4"
ELEV. 4838'-2"
ELEV. 4835'-6"
DAMPERS
FURNACE
U2 OVER FIRED AIR WAS ADDED IN 2004
ECONOMIZER HOPPER
ECONOMIZER HOPPER
LEGEND
SOOT BLOWER NUMBER ARE FOR THE EAST SIDE OF THE BOILER ONLY.
BURNER WIND BOXES
UNIT 2
UNIT 2 - CURRENTLY CONFIGURED
DRAWN BY BERNELL WARNER
PREPARED BY DEAN WOOD PE# 166870