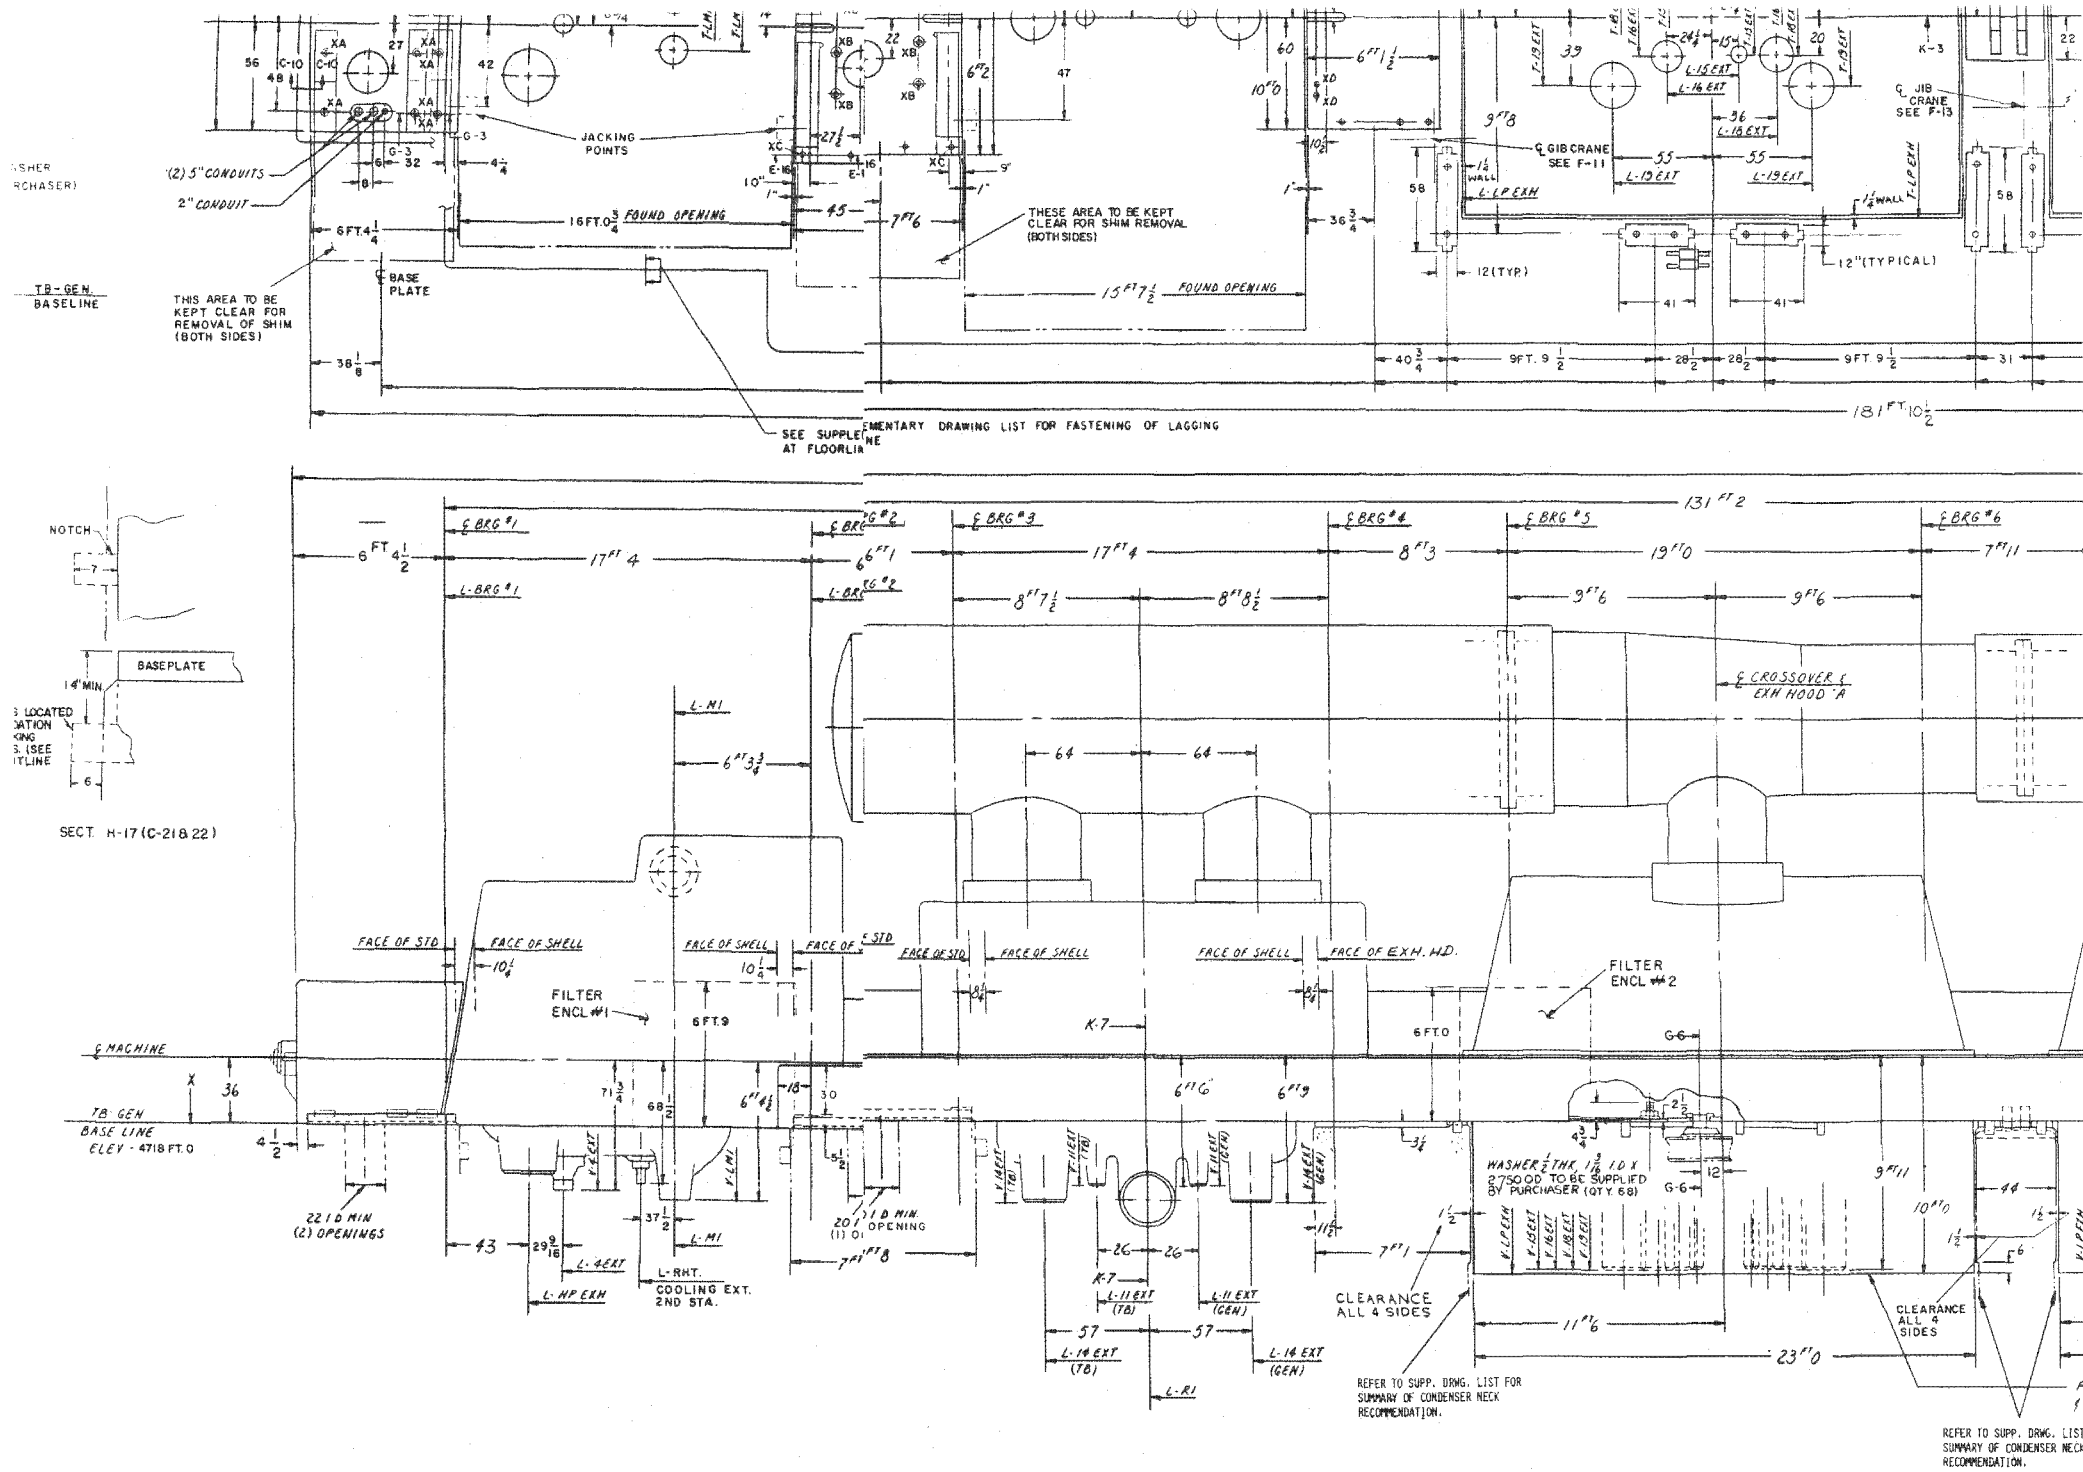
JACKING POINTS
(2) 5" CONDUITS
2" CONDUIT
16FT.0 3/4 FOUND OPENING
THIS AREA TO BE KEPT CLEAR FOR REMOVAL OF SHIM (BOTH SIDES)
℄ BASE PLATE
THESE AREA TO BE KEPT CLEAR FOR SHIM REMOVAL (BOTH SIDES)
15FT 7 1/2 FOUND OPENING
℄ GIB CRANE SEE F-11
℄ JIB CRANE SEE F-13
12"(TYPICAL)
181FT 10 1/2
SEE SUPPLEMENTARY DRAWING LIST FOR FASTENING OF LAGGING
131 FT 2
℄ BRG #1
℄ BRG #2
℄ BRG #3
℄ BRG #4
℄ BRG #5
℄ BRG #6
℄ CROSSOVER & EXH HOOD 'A'
BASEPLATE
SECT. H-17 (C-21 & 22)
FACE OF STD
FACE OF SHELL
FACE OF EXH. HD.
FILTER ENCL #1
FILTER ENCL #2
℄ MACHINE
TB GEN BASE LINE ELEV - 4718 FT. 0
22 I.D MIN (2) OPENINGS
20 I.D MIN (1) OPENING
L-RHT. COOLING EXT. 2ND STA.
WASHER 1/2 THK, 1 9/16 I.D X 2.750 OD TO BE SUPPLIED BY PURCHASER (QTY. 68)
CLEARANCE ALL 4 SIDES
REFER TO SUPP. DRWG. LIST FOR SUMMARY OF CONDENSER NECK RECOMMENDATION.

IP7006786