Indianapolis Power & Light
Petersburg Station Unit 1
Process Flow Diagram

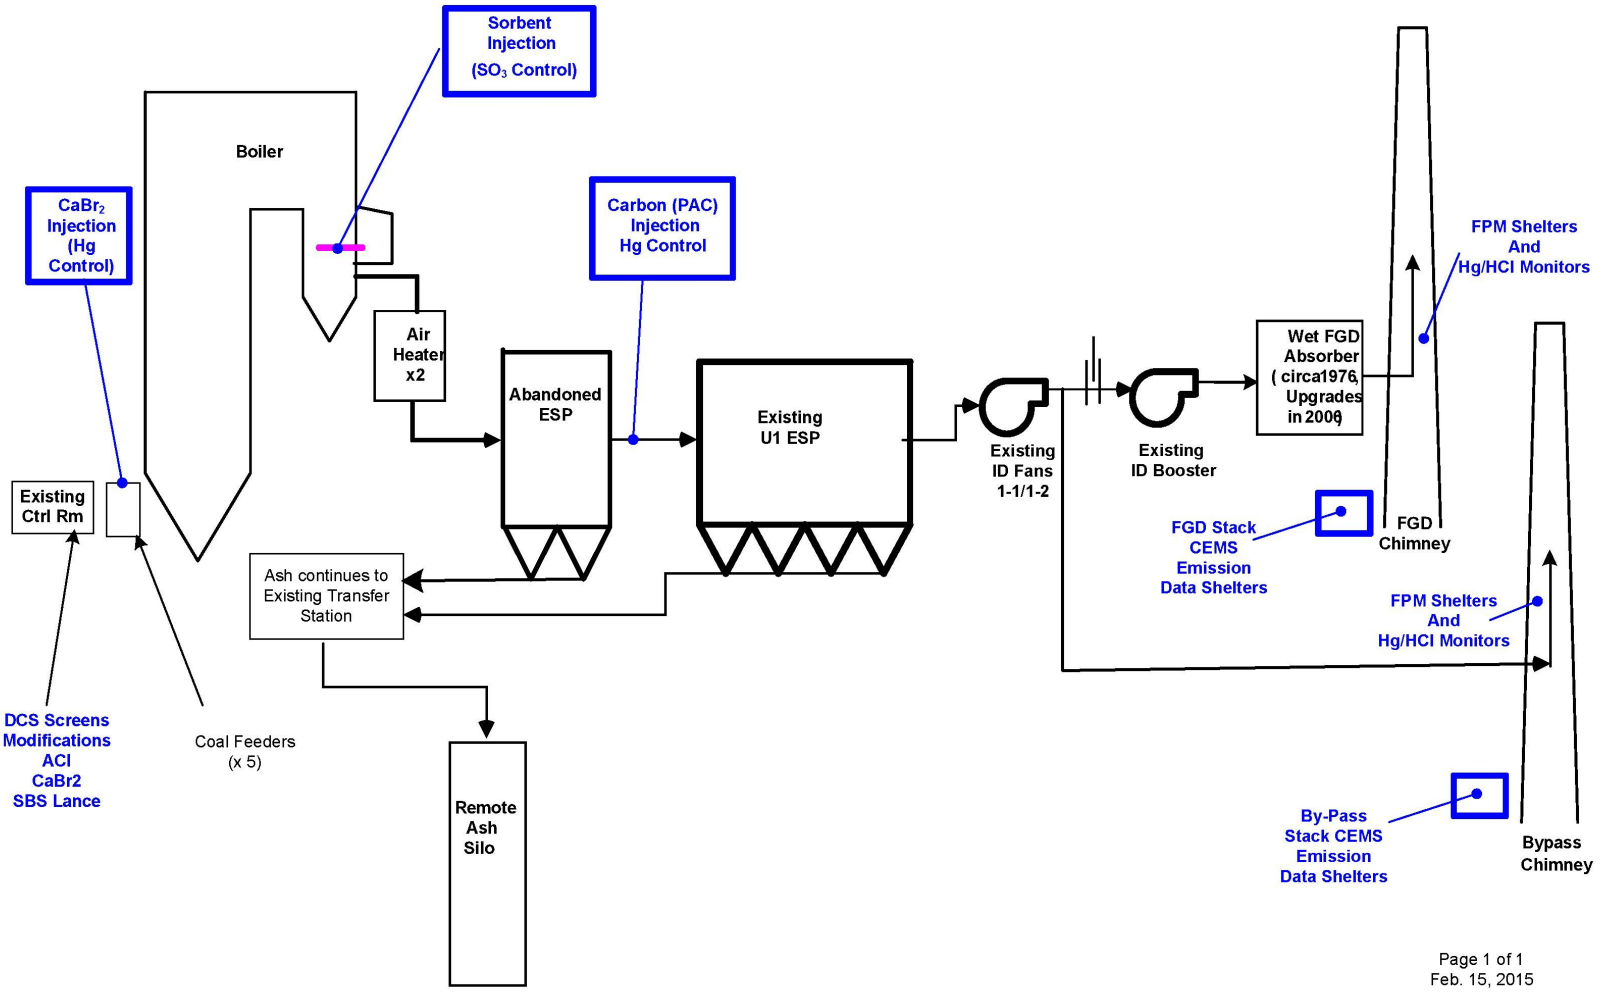

IPL-000001