VFC# 45950546 pg B4

LEGEND:

- SB-10-1 ⊗ Engineering Science Inc. and O'Brien and Gere Engineers, Inc. Soil Boring
- GP1 ◉ Fluor Daniel GTI, Inc. Soil Boring
- KB-1 Keramida Soil Boring
- KB-i1 Interior Keramida Soil Boring
- KB-i10 Interior Keramida Soil Boring Not Performed
- Existing Building (Commercial, Residential, Trailers)
- —x— Fence
- Little Eagle Creek
- Property Boundary

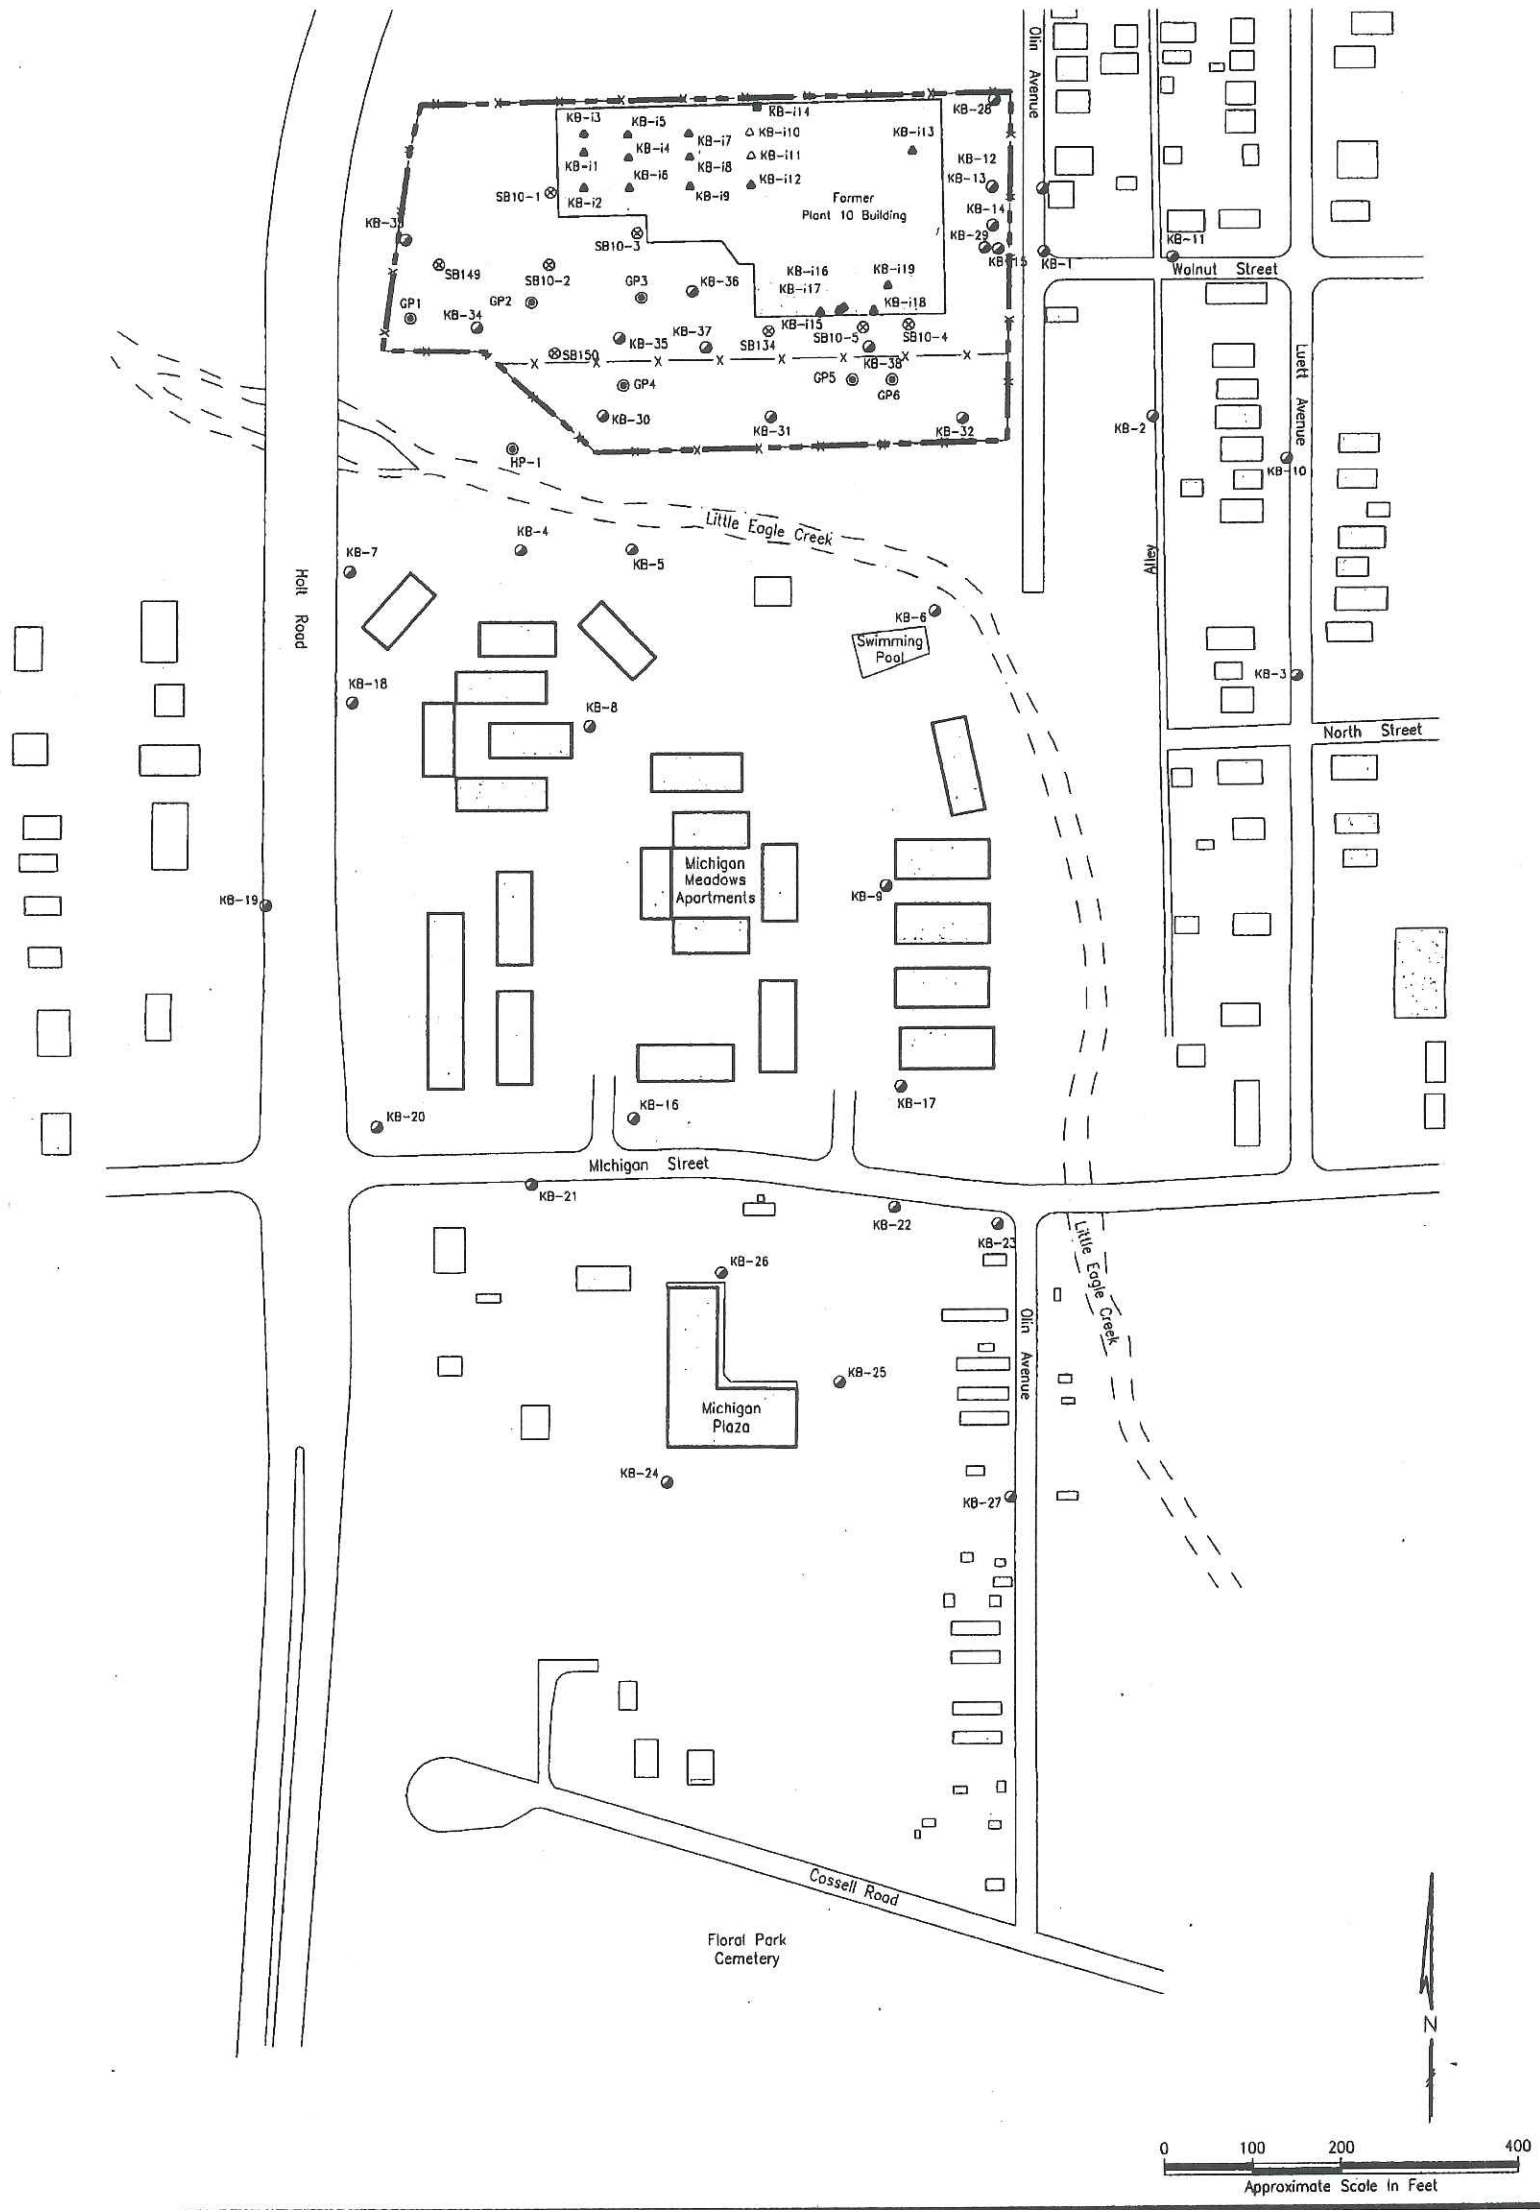

File No.: 2829NEW.DWG

KERAMIDA ENVIRONMENTAL, INC.
ENGINEERING-CONSULTING-REMEDIATION

Project: Former General Motors Corporation Allison Gas Turbine Division-Plant 10 700 North Olin Avenue Indianapolis, Indiana	
Scale: 1" = 200'±	Project Number: 2829
Date: March 13, 2002	Prepared By: SmT
Approved By: Frank West	

Figure 8

Soil Boring Location Map

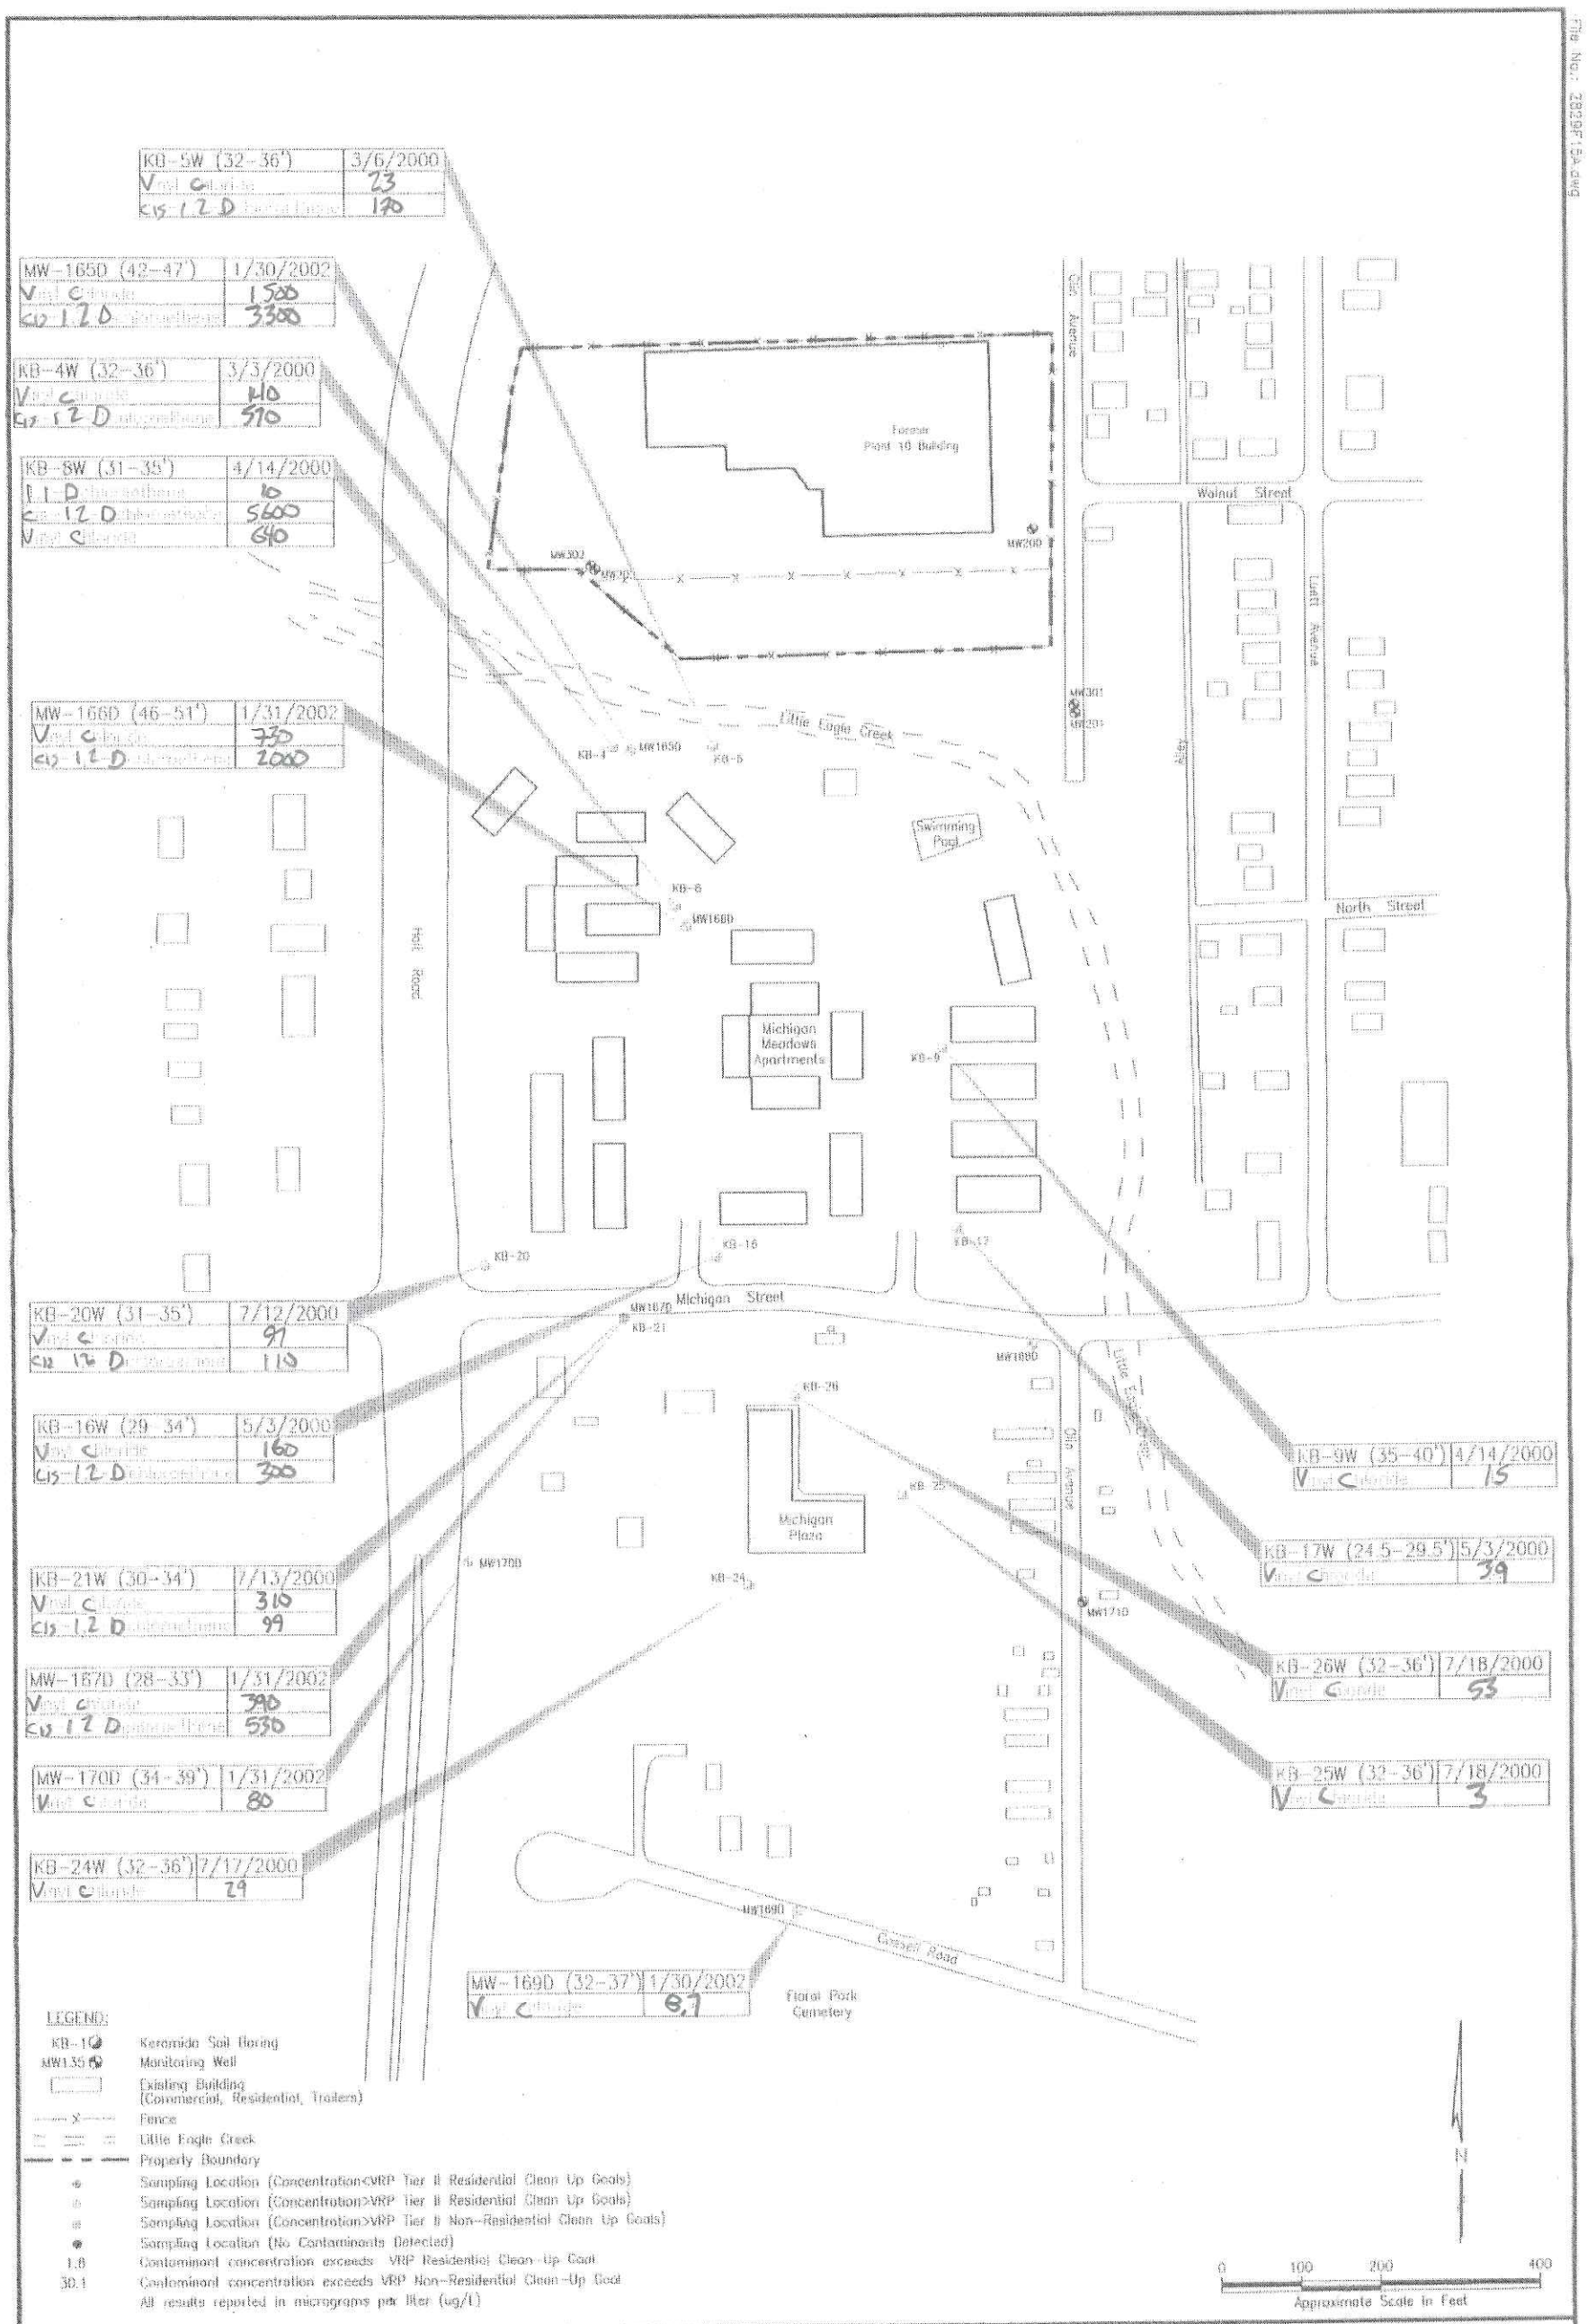

File No.: 2829PF15A.dwg

KERAMIDA ENVIRONMENTAL, INC.
ENGINEERING-CONSULTING-REMEDIATION

Project: Former General Motors Corporation
Allison Gas Turbine Division-Plant 10
700 North Olin Avenue
Indianapolis, Indiana

Scale: 1" = 200'± | Project Number: 2829
Date: March 13, 2002 | Prepared By: SmT
Approved By: Frank West

Figure 15a

Deep Groundwater Analytical Results Map for VOCs

45950546 pg 136

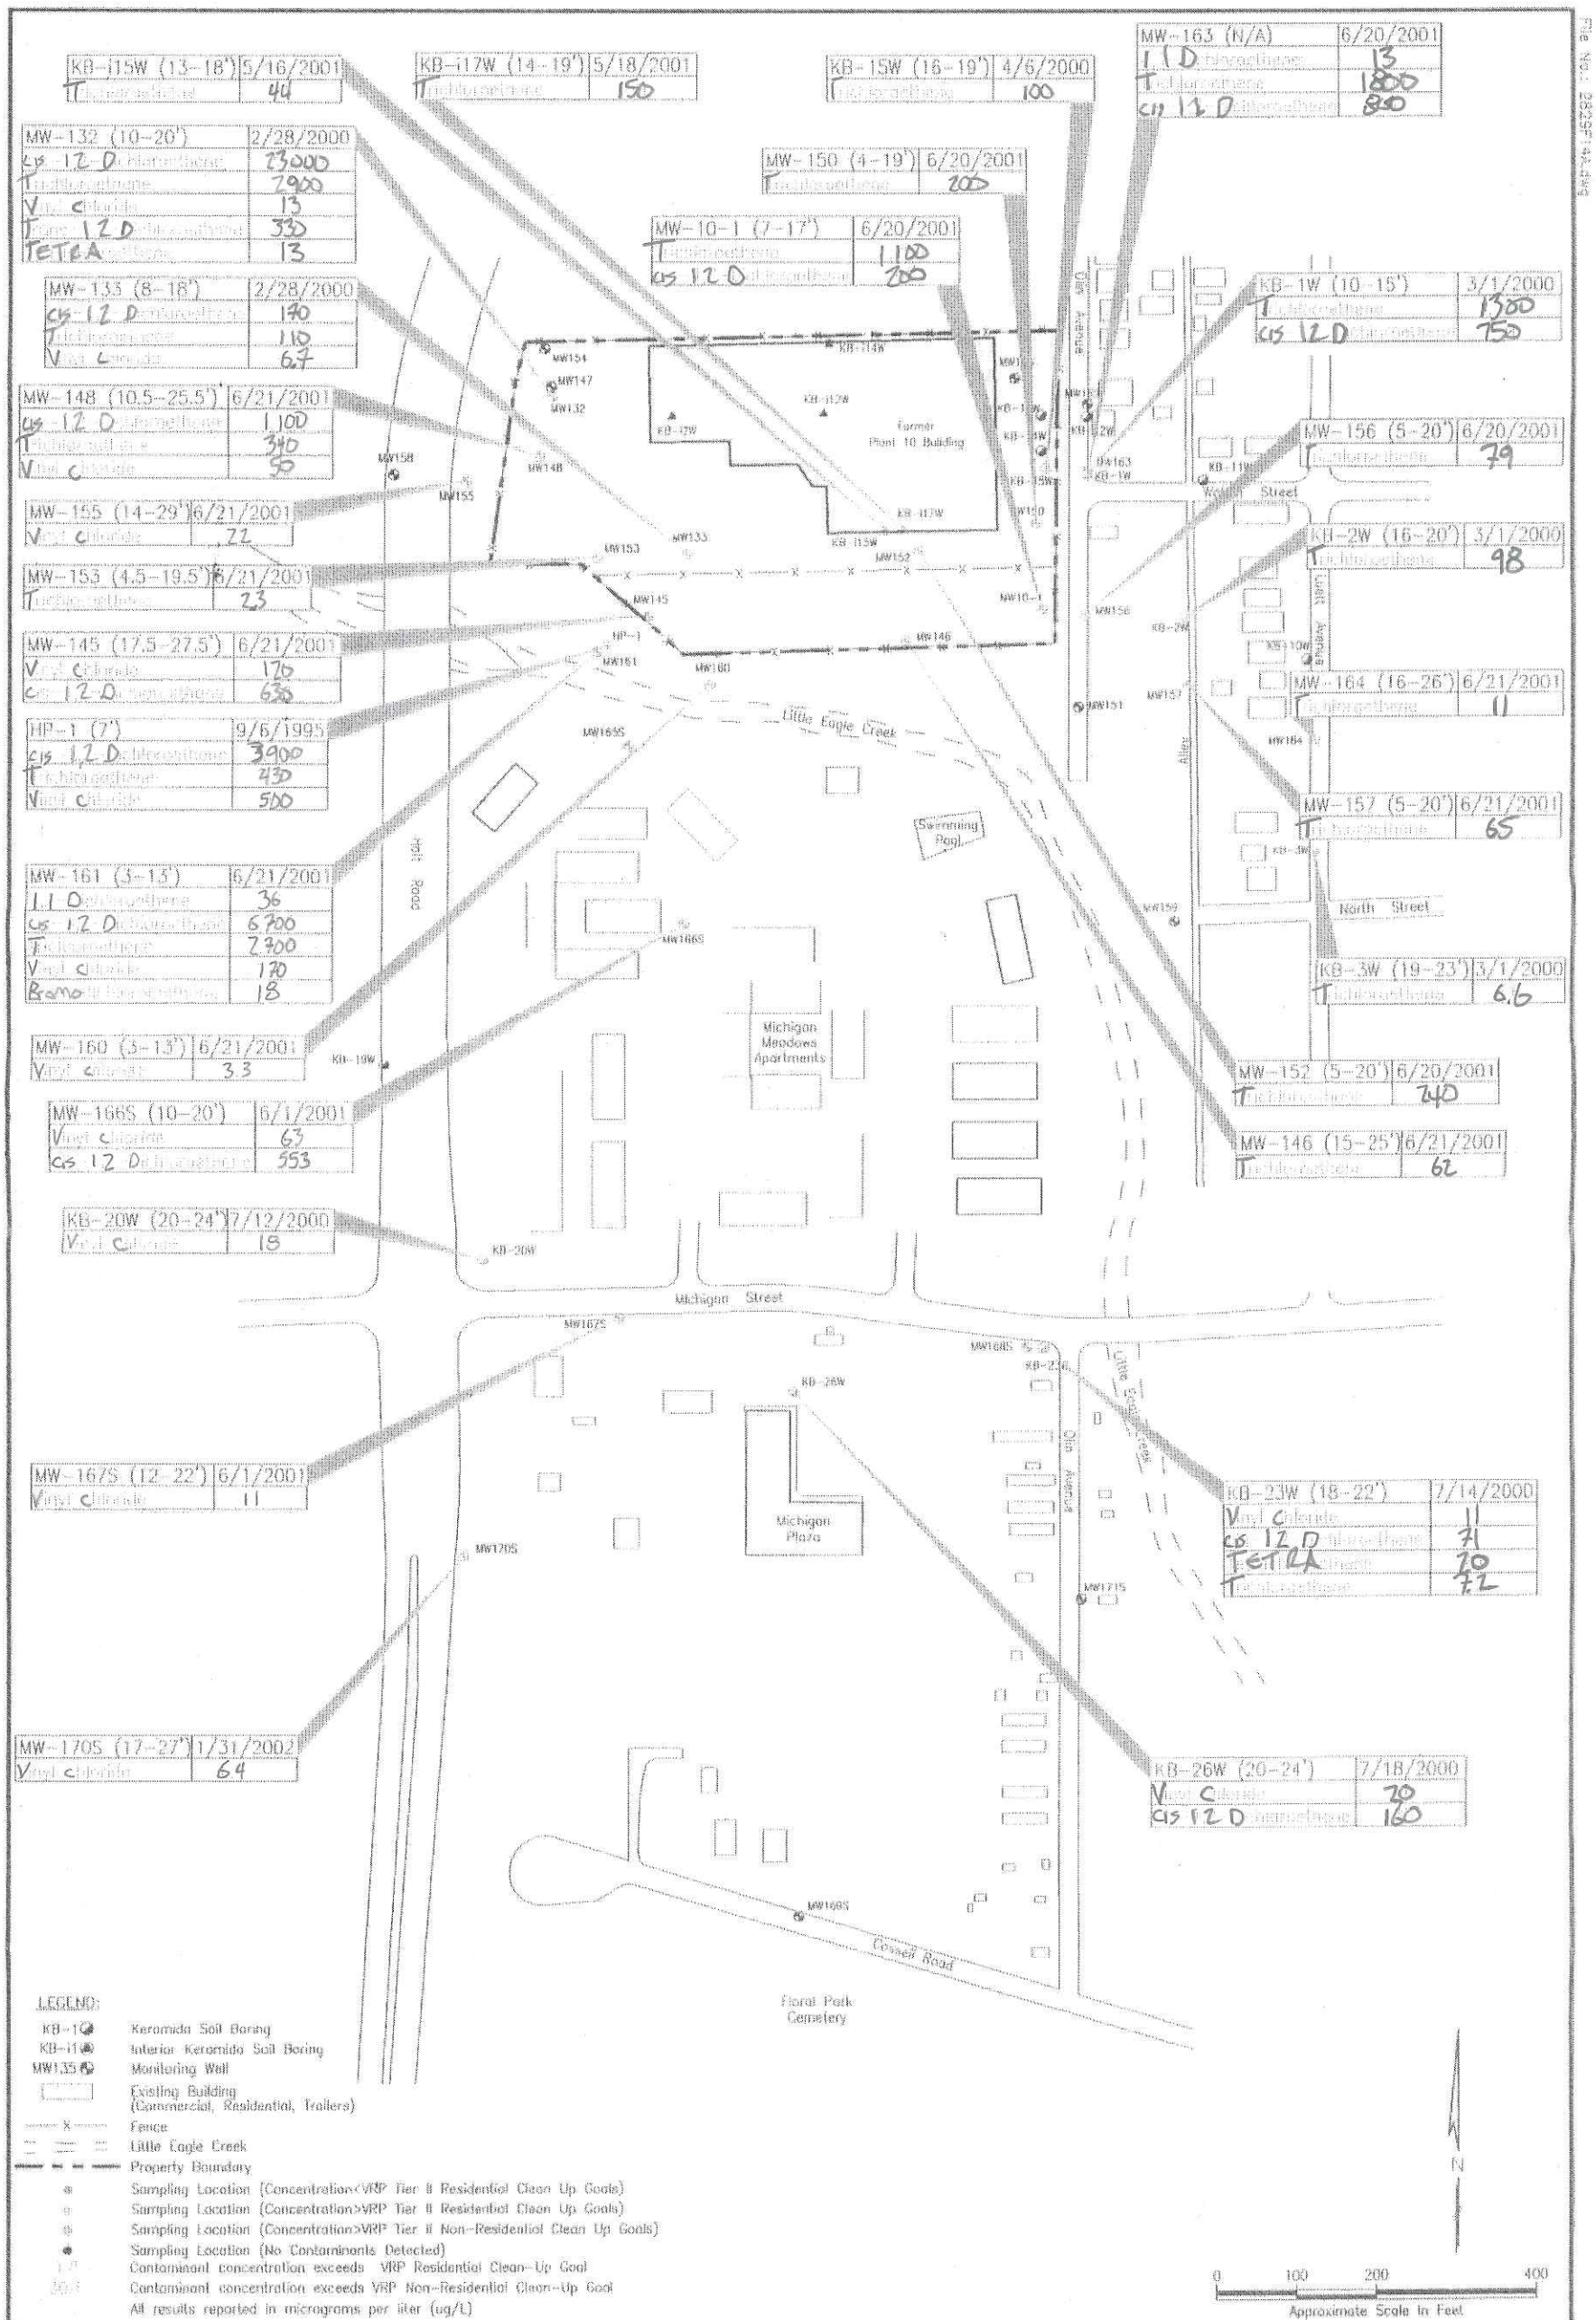

KERAMIDA ENVIRONMENTAL, INC.
ENGINEERING-CONSULTING-REMEDIATION

Project: Former General Motors Corporation
Allison Gas Turbine Division-Plant 10
700 North Olin Avenue
Indianapolis, Indiana

Scale: 1" = 200'± | Project Number: 2829
Date: March 13, 2002 | Prepared By: SmT
Approved By: Frank West

Figure 14a

Shallow Groundwater Analytical Results Map for VOCs