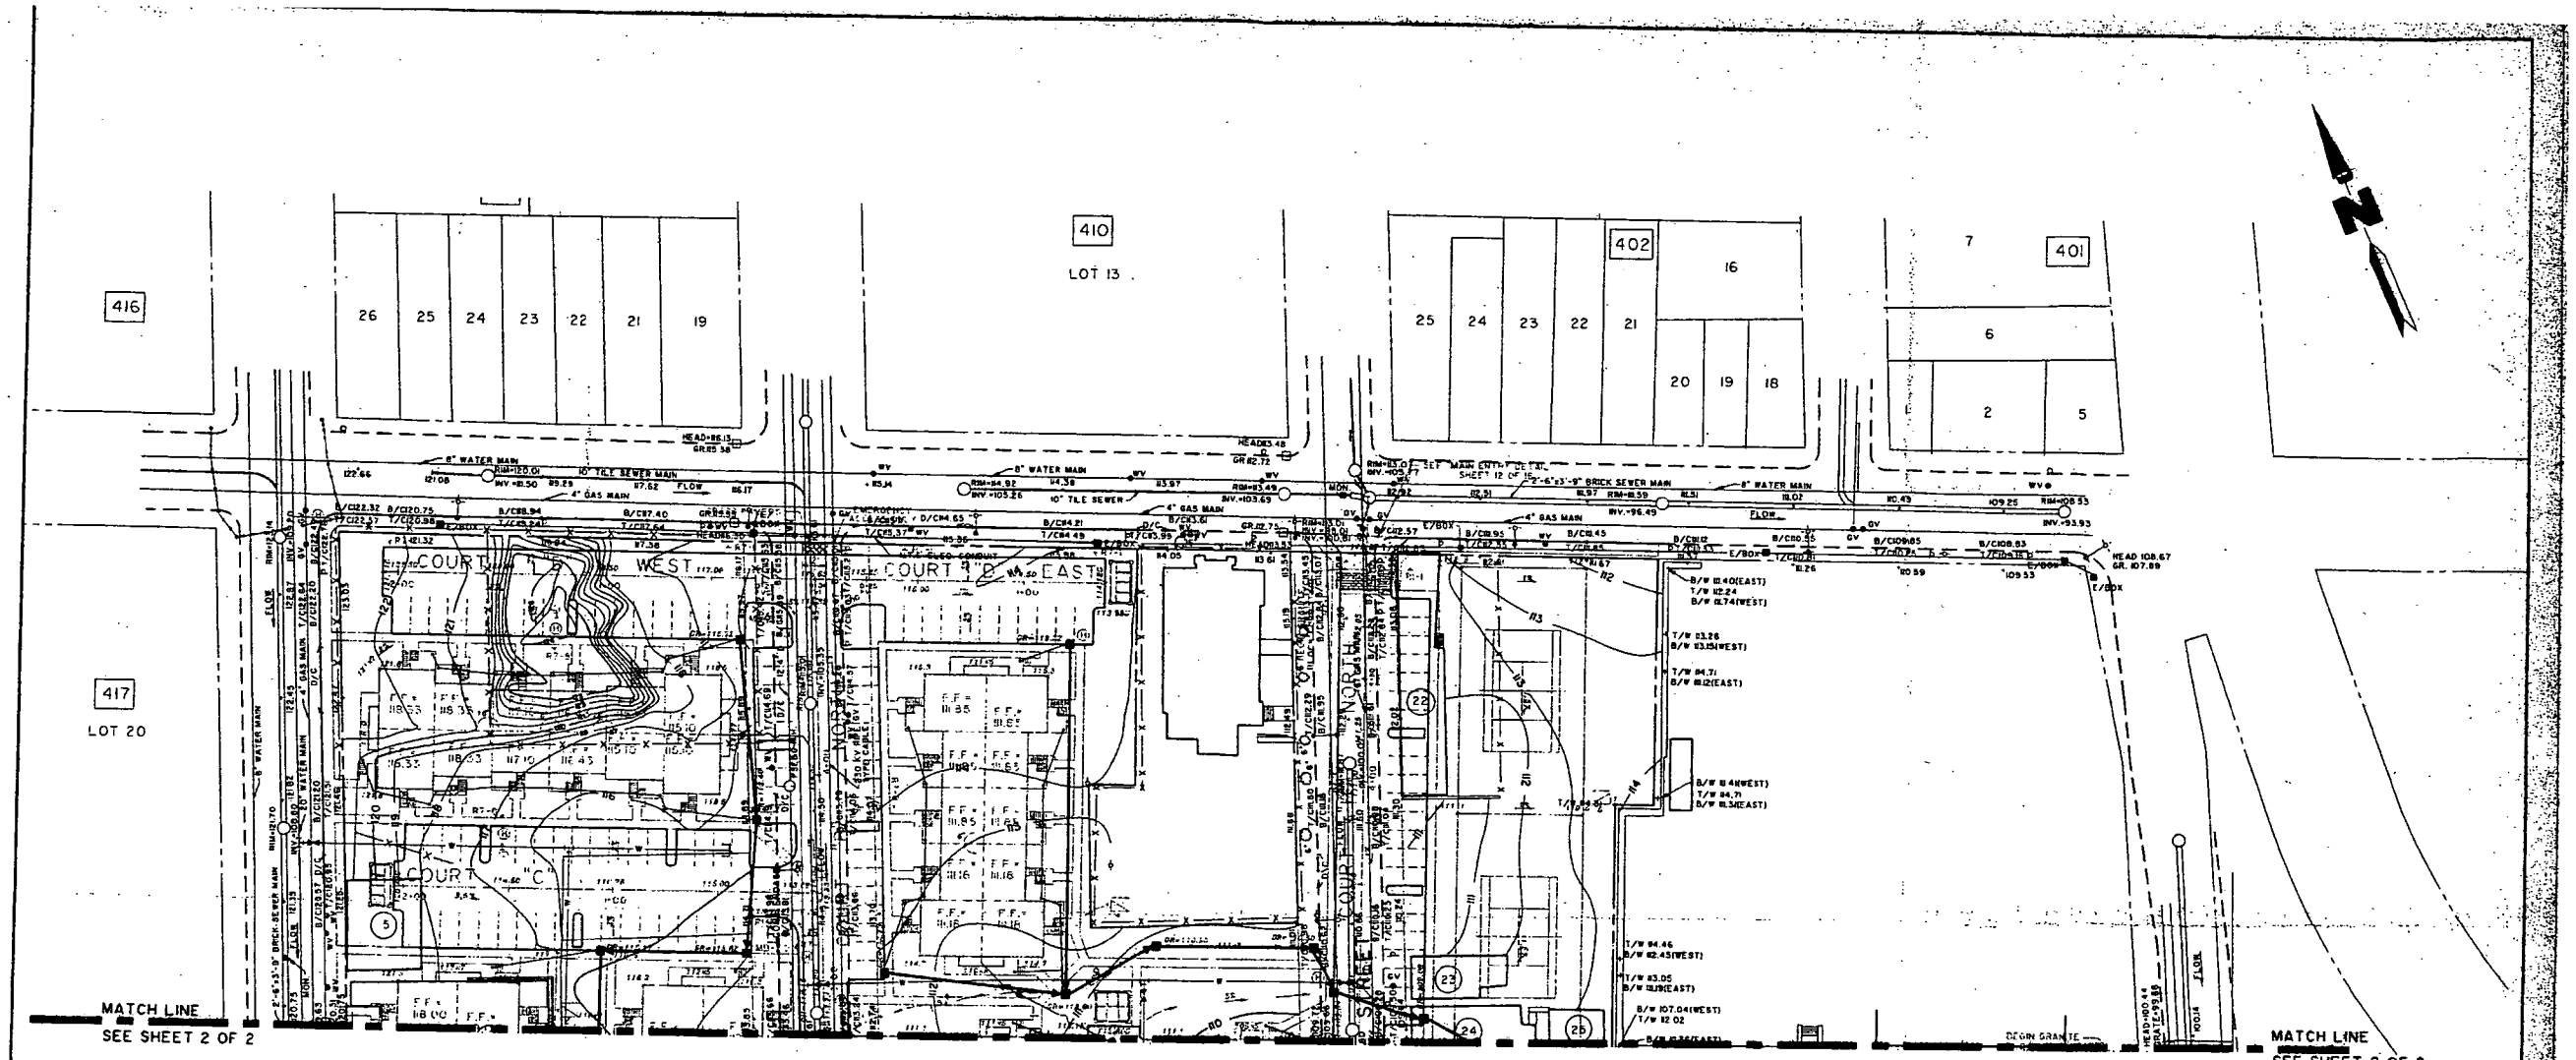

NOTES:

1. BOUNDARY DATA TAKEN FROM A MAP ENTITLED "PROPOSED SUBDIVISION MAP OF ENTIRE BLOCK NOS. 405, 406, 407 AND 408; LOT NOS. 1-10, BLOCK 403, LOT NOS. 1-4, 6-9, 16-21, 23-36, BLOCK 404; LOT NOS. 1, 3, 4, 6, 14-20, 22-33, 35-37, 39-46, BLOCK 408; VACATION OF A PORTION OF NEWARK ST., WILSEY ST. AND ACADEMY ST., CITY TAX MAPS, CITY OF NEWARK, ESSEX COUNTY, NEW JERSEY," PREPARED BY RICHLAN, LUPO & PRONESTI, P.A., ON MAY 1, 1990.

2. TOPOGRAPHIC AND UTILITY DATA TAKEN FROM A MAP ENTITLED "METES AND BOUNDS AND TOPOGRAPHIC SURVEY OF ENTIRE BLOCK NOS. 405, 406, 407 & 408, LOT NOS 1 THRU 10, BLOCK 403; LOT NOS. 1-4, 6-9, 16-21, 23-36, IN BLOCK 404; LOT NOS. 1, 3, 4, 6, 14-20, 22-33, 35-37, 39-46, BLOCK 409; LOT NOS 1-6, 8-16, 18, 20, 21, 30, 31, BLOCK 405, CITY OF NEWARK, ESSEX COUNTY, NEW JERSEY," PREPARED BY RICHLAN, LUPO, & PRONESTI, P.A., LAND SURVEYOR, 55 HECKEL STREET, BELLEVILLE, N.J. 07109, ON MAY 12, 1992.

KHOV045505

DESIGNED P.A.C.		REVISED	
APPROVED P.A.C.	CHECKED R.A.M.	NO. 1	DATE 7/7/92

DEMOLITION PLAN - SHEET 1

SOCIETY HILL & UNIVERSITY HEIGHTS III
SITE "C" & "E"
CITY OF NEWARK
ESSEX COUNTY, NEW JERSEY

Najarian Associates, L.P.
Civil, Hydraulic, Environmental Engineers
Planners & Surveyors
One Industrial Way West
Eatontown, N.J. 07724

DRAWN BY	SCALE	DATE	PROJECT NO.	SHEET NO.
ACAD	1"=30'	8/10/92	3328-779	Sht 2