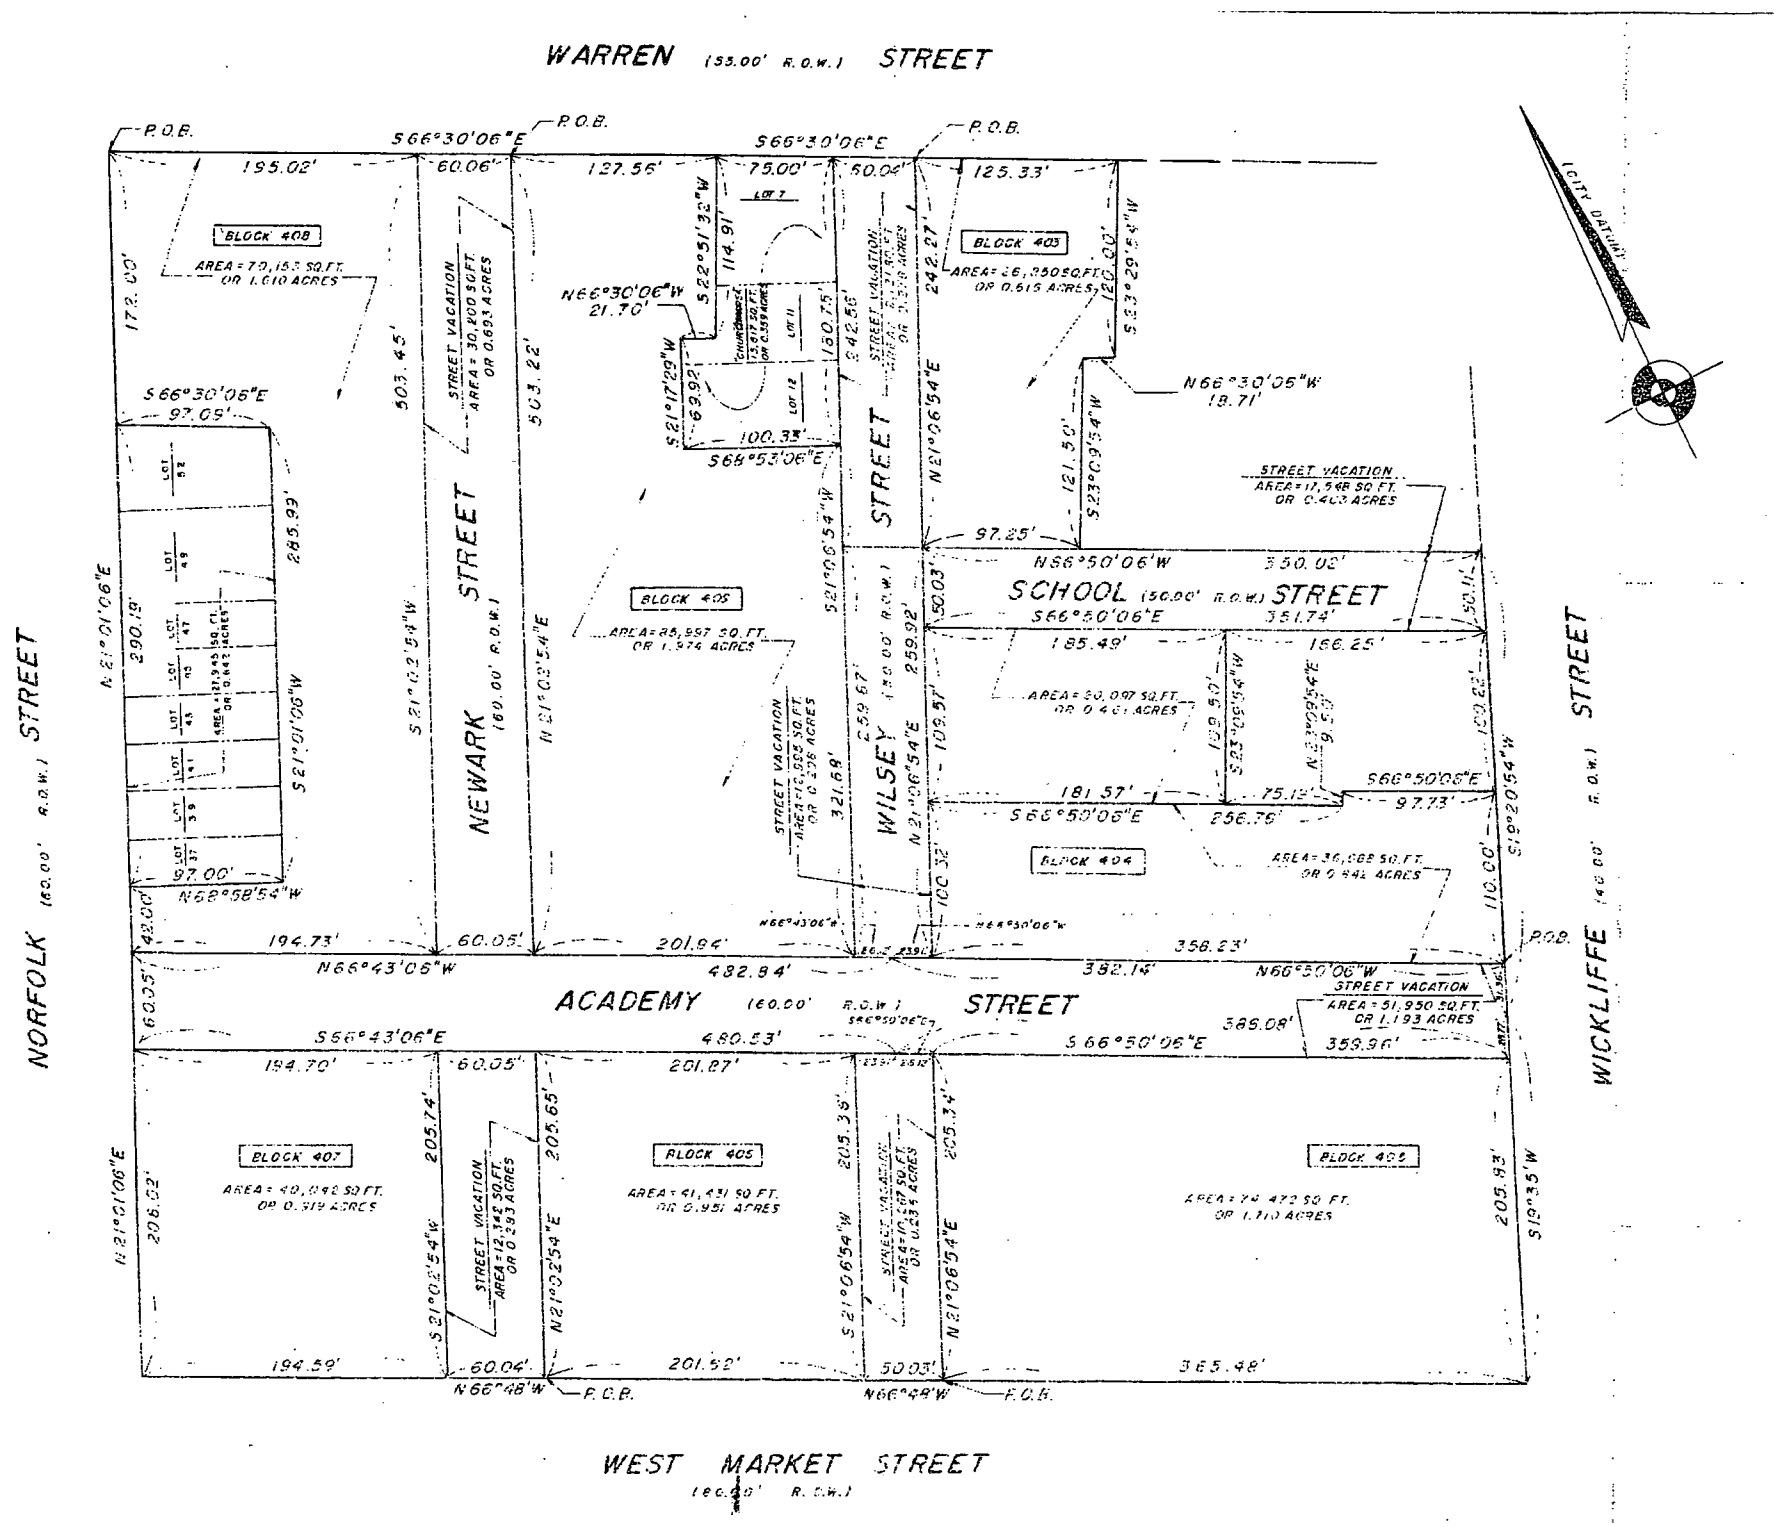

ACQUISITION PARCELS FOR SITES C & E

SOCIETY HILL AT UNIVERSITY HEIGHTS III

CITY OF NEWARK ESSEX COUNTY NEW JERSEY

K. HOVNANIAN AT NEWARK URBAN RENEWAL CORP. INC.

RICHLAN, LUPO & PRONESTI, P.A.
LAND SURVEYORS
55 HECKEL STREET
BELLEVILLE, N.J. 07109

DRAWN BY N. QUESRA	DATE SEPT. 21, 1992
CHECKED BY G.A. LUPO	SCALE 1" = 50'

TEL. (201)450-0170

GERARD A. LUPO, L.S. KHOV045942
LAND SURVEYOR N.J. LIC No 14914

REV. SEPT. 25, 1992
DATE: SEPT. 21, 1992

GRAPHIC SCALE: 1" = 50'