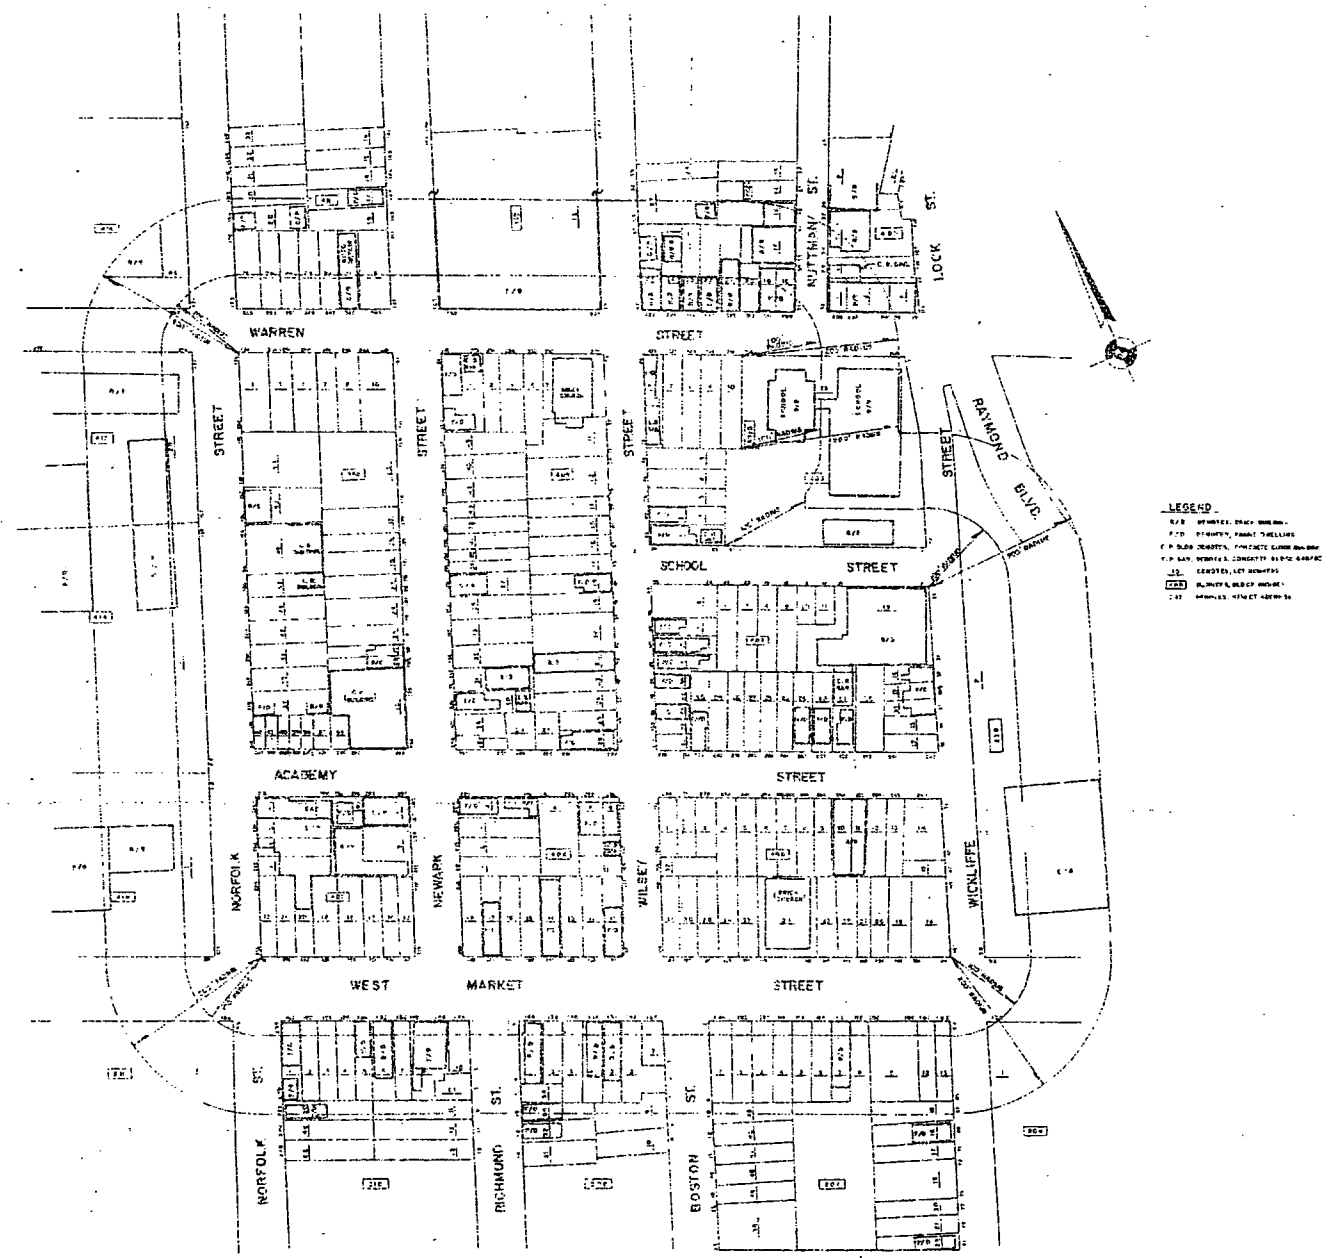

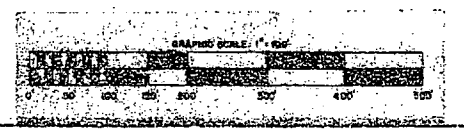

AREA MAP

ENTIRE BLOCK Nos. 405, 406, 407 AND 408
LOT Nos. 1-4, 5-9, 13-21, 23-37 BLOCK 409
LOT Nos. 1 THRU 10 BLOCK 405
LOT Nos. 1-5, 6, 7, 8, 10, 15, 17, 18, 20, 22, 24, 26-29, 31-33, 38-42, BLOCK 408
AS SHOWN ON CITY TAX MAPS

CITY OF NEWARK — ESSEX COUNTY — NEW JERSEY

OWNER: A. BOVNARIAN COMPANIES

PROJECT: SOCIETY HILL AT UNIVERSITY HEIGHTS (SITE C & E)

RICHLAN, LUPO & PRONESTI, P.A. — LAND SURVEYORS — 191 BELMONT AVENUE BELLEVILLE, N.J. 07109	DRAWN BY: R. A. LUPO	DATE: APRIL 15, 1990
	CHECKED BY: G. A. LUPO	SCALE: 1" = 100'

TEL. (201)450-0170

GERARD A. LUPO, L.S. — LAND SURVEYOR — N.J. LIC. No. 14814

KHOVD45945

DATE: SEPT. 15, 1990