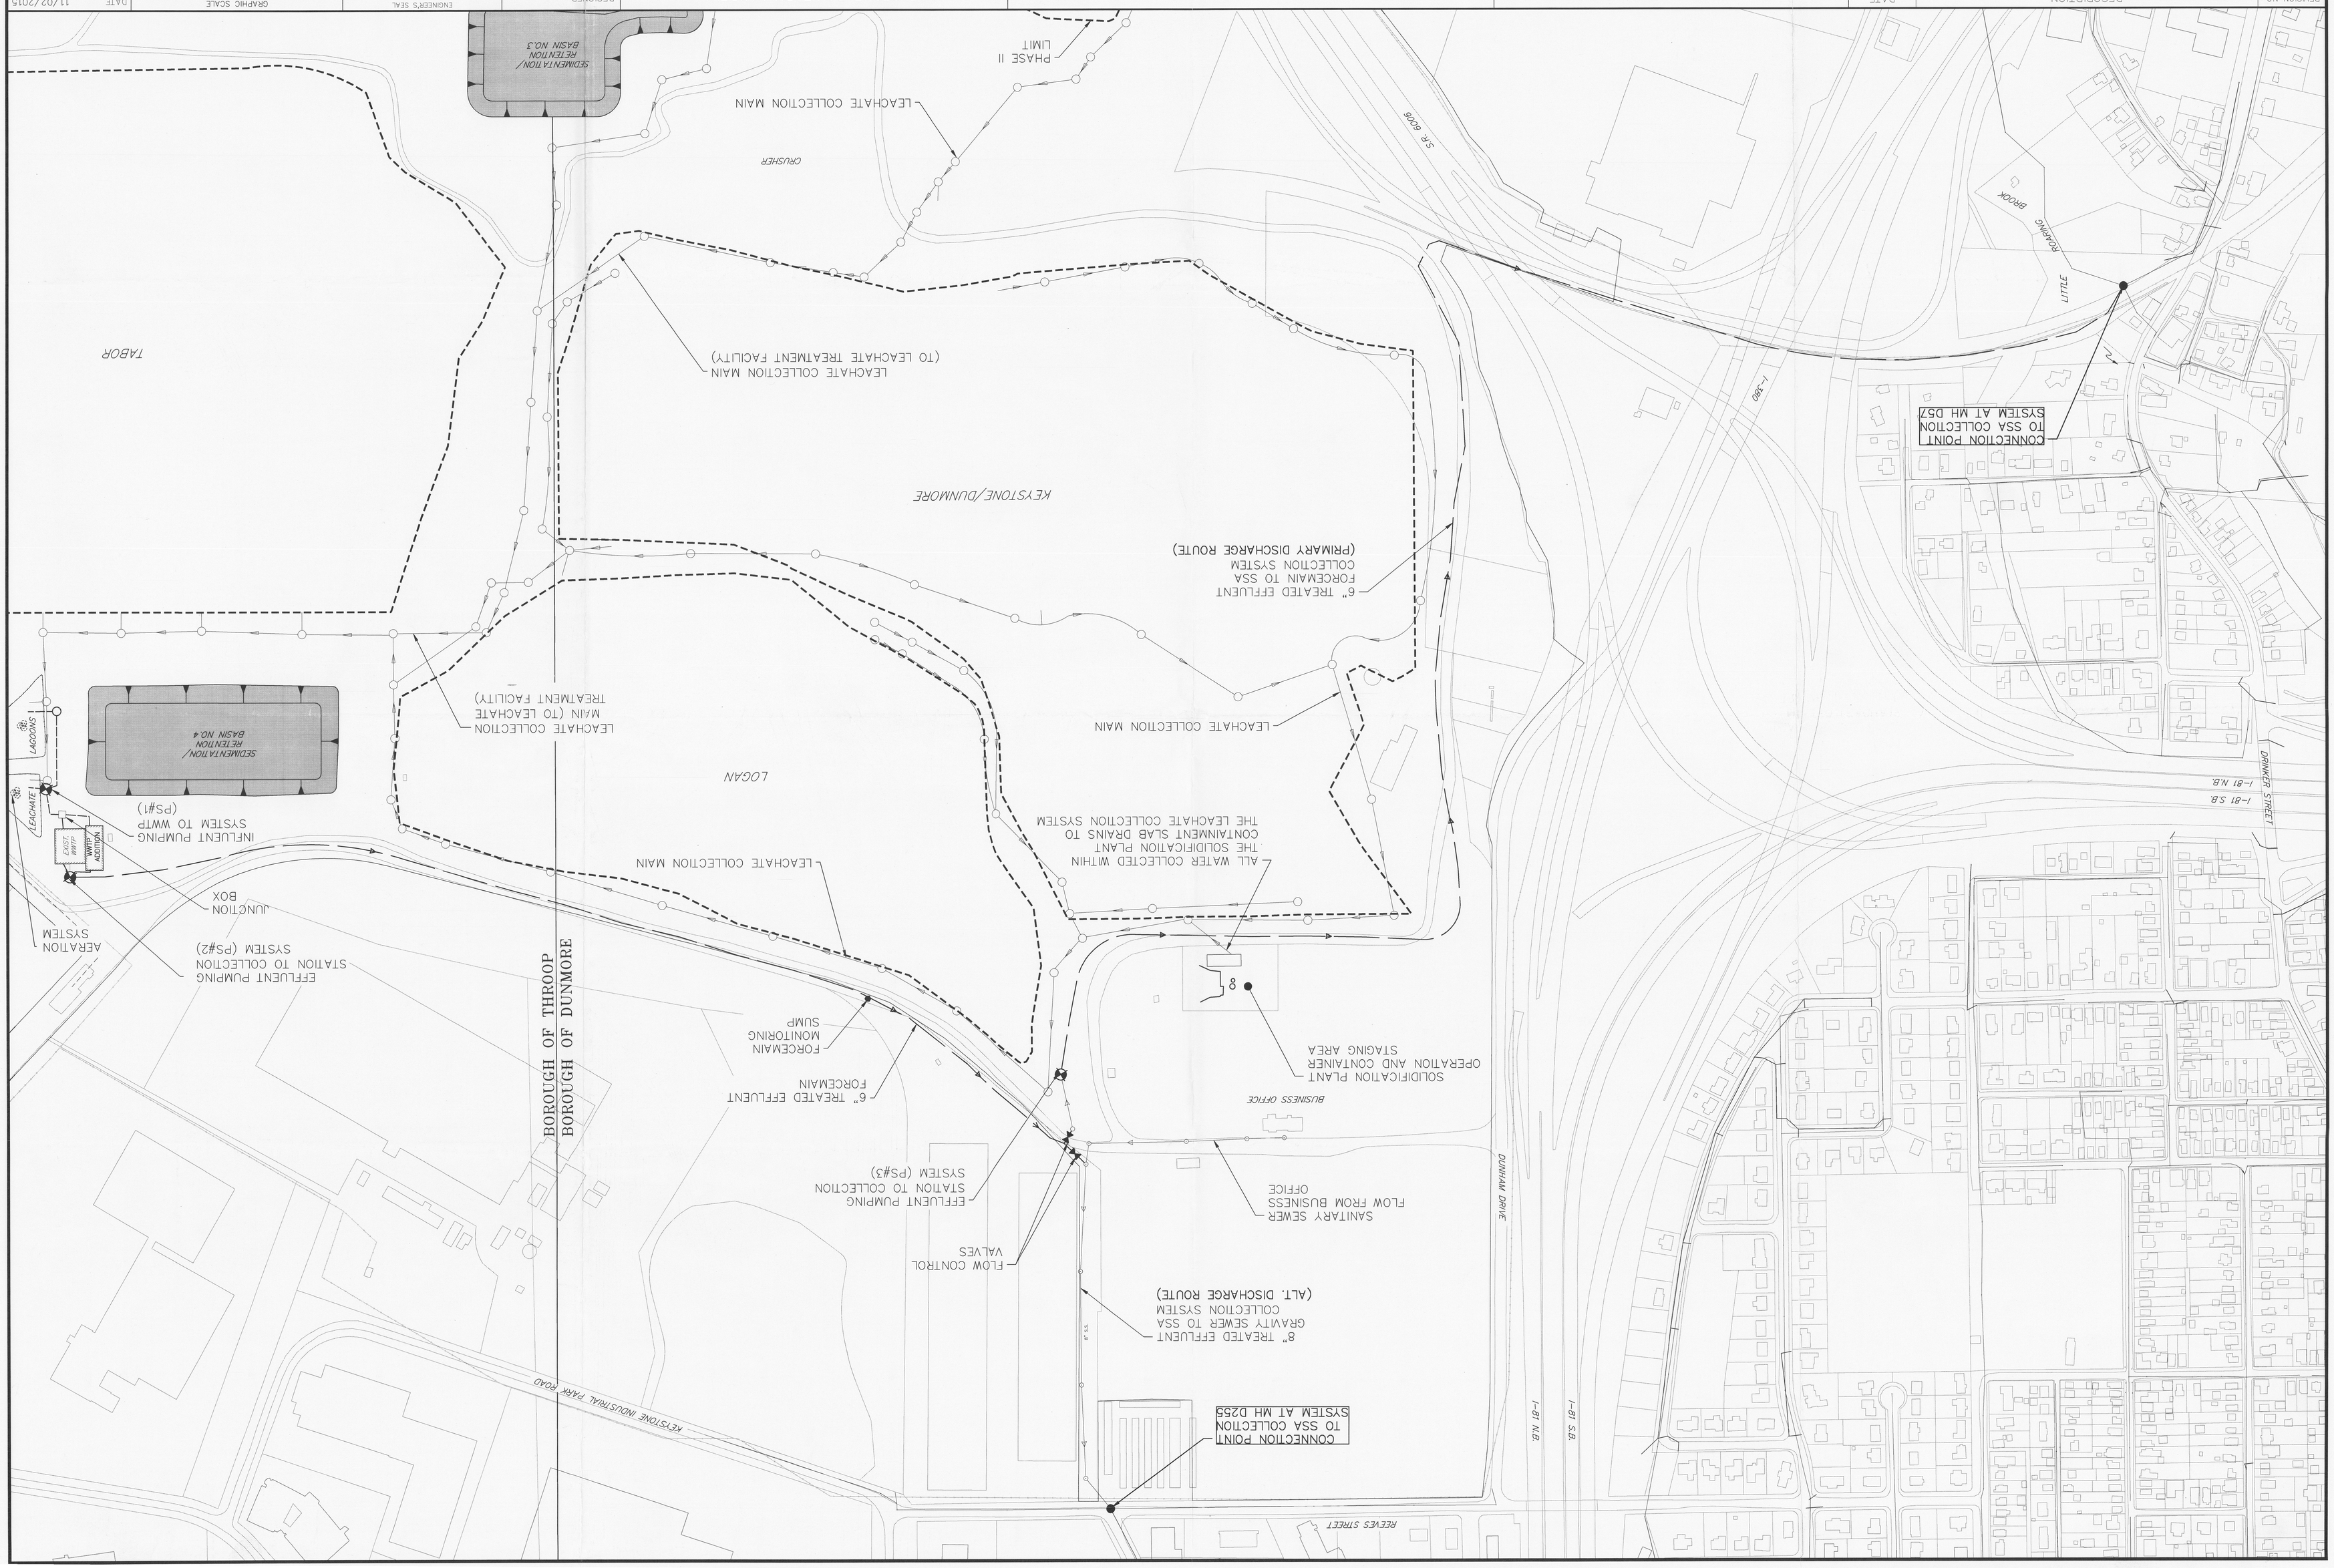

REVISION NO.	DESCRIPTION	DATE

CECO ASSOCIATES, INC.
a labella company
p.o. box 995
scranton, pa. 18501
(570)-342-3101

KEYSTONE SANITARY LANDFILL
BOROUGH OF DUNMORE, LACKAWANNA CO.
PENNSYLVANIA

LEACHATE TREATMENT INFRASTRUCTURE
TREATED EFFLUENT CONVEYANCE SYSTEM

DESIGNED
DRAWN
CHECKED
PROJ. ENGR.
APPROVED

ENGINEER'S SEAL

GRAPHIC SCALE
200 0 100 200 400
1 inch = 200 ft.

TITLE OF SHEET
EXHIBIT A

THE SCALE BAR SHOWN BELOW MEASURES ON INCH LONG ON THE ORIGINAL DRAWING

PROJECT NUMBER	DATE	SHEET NO.
12-01-05	11/02/2015	1 OF 1