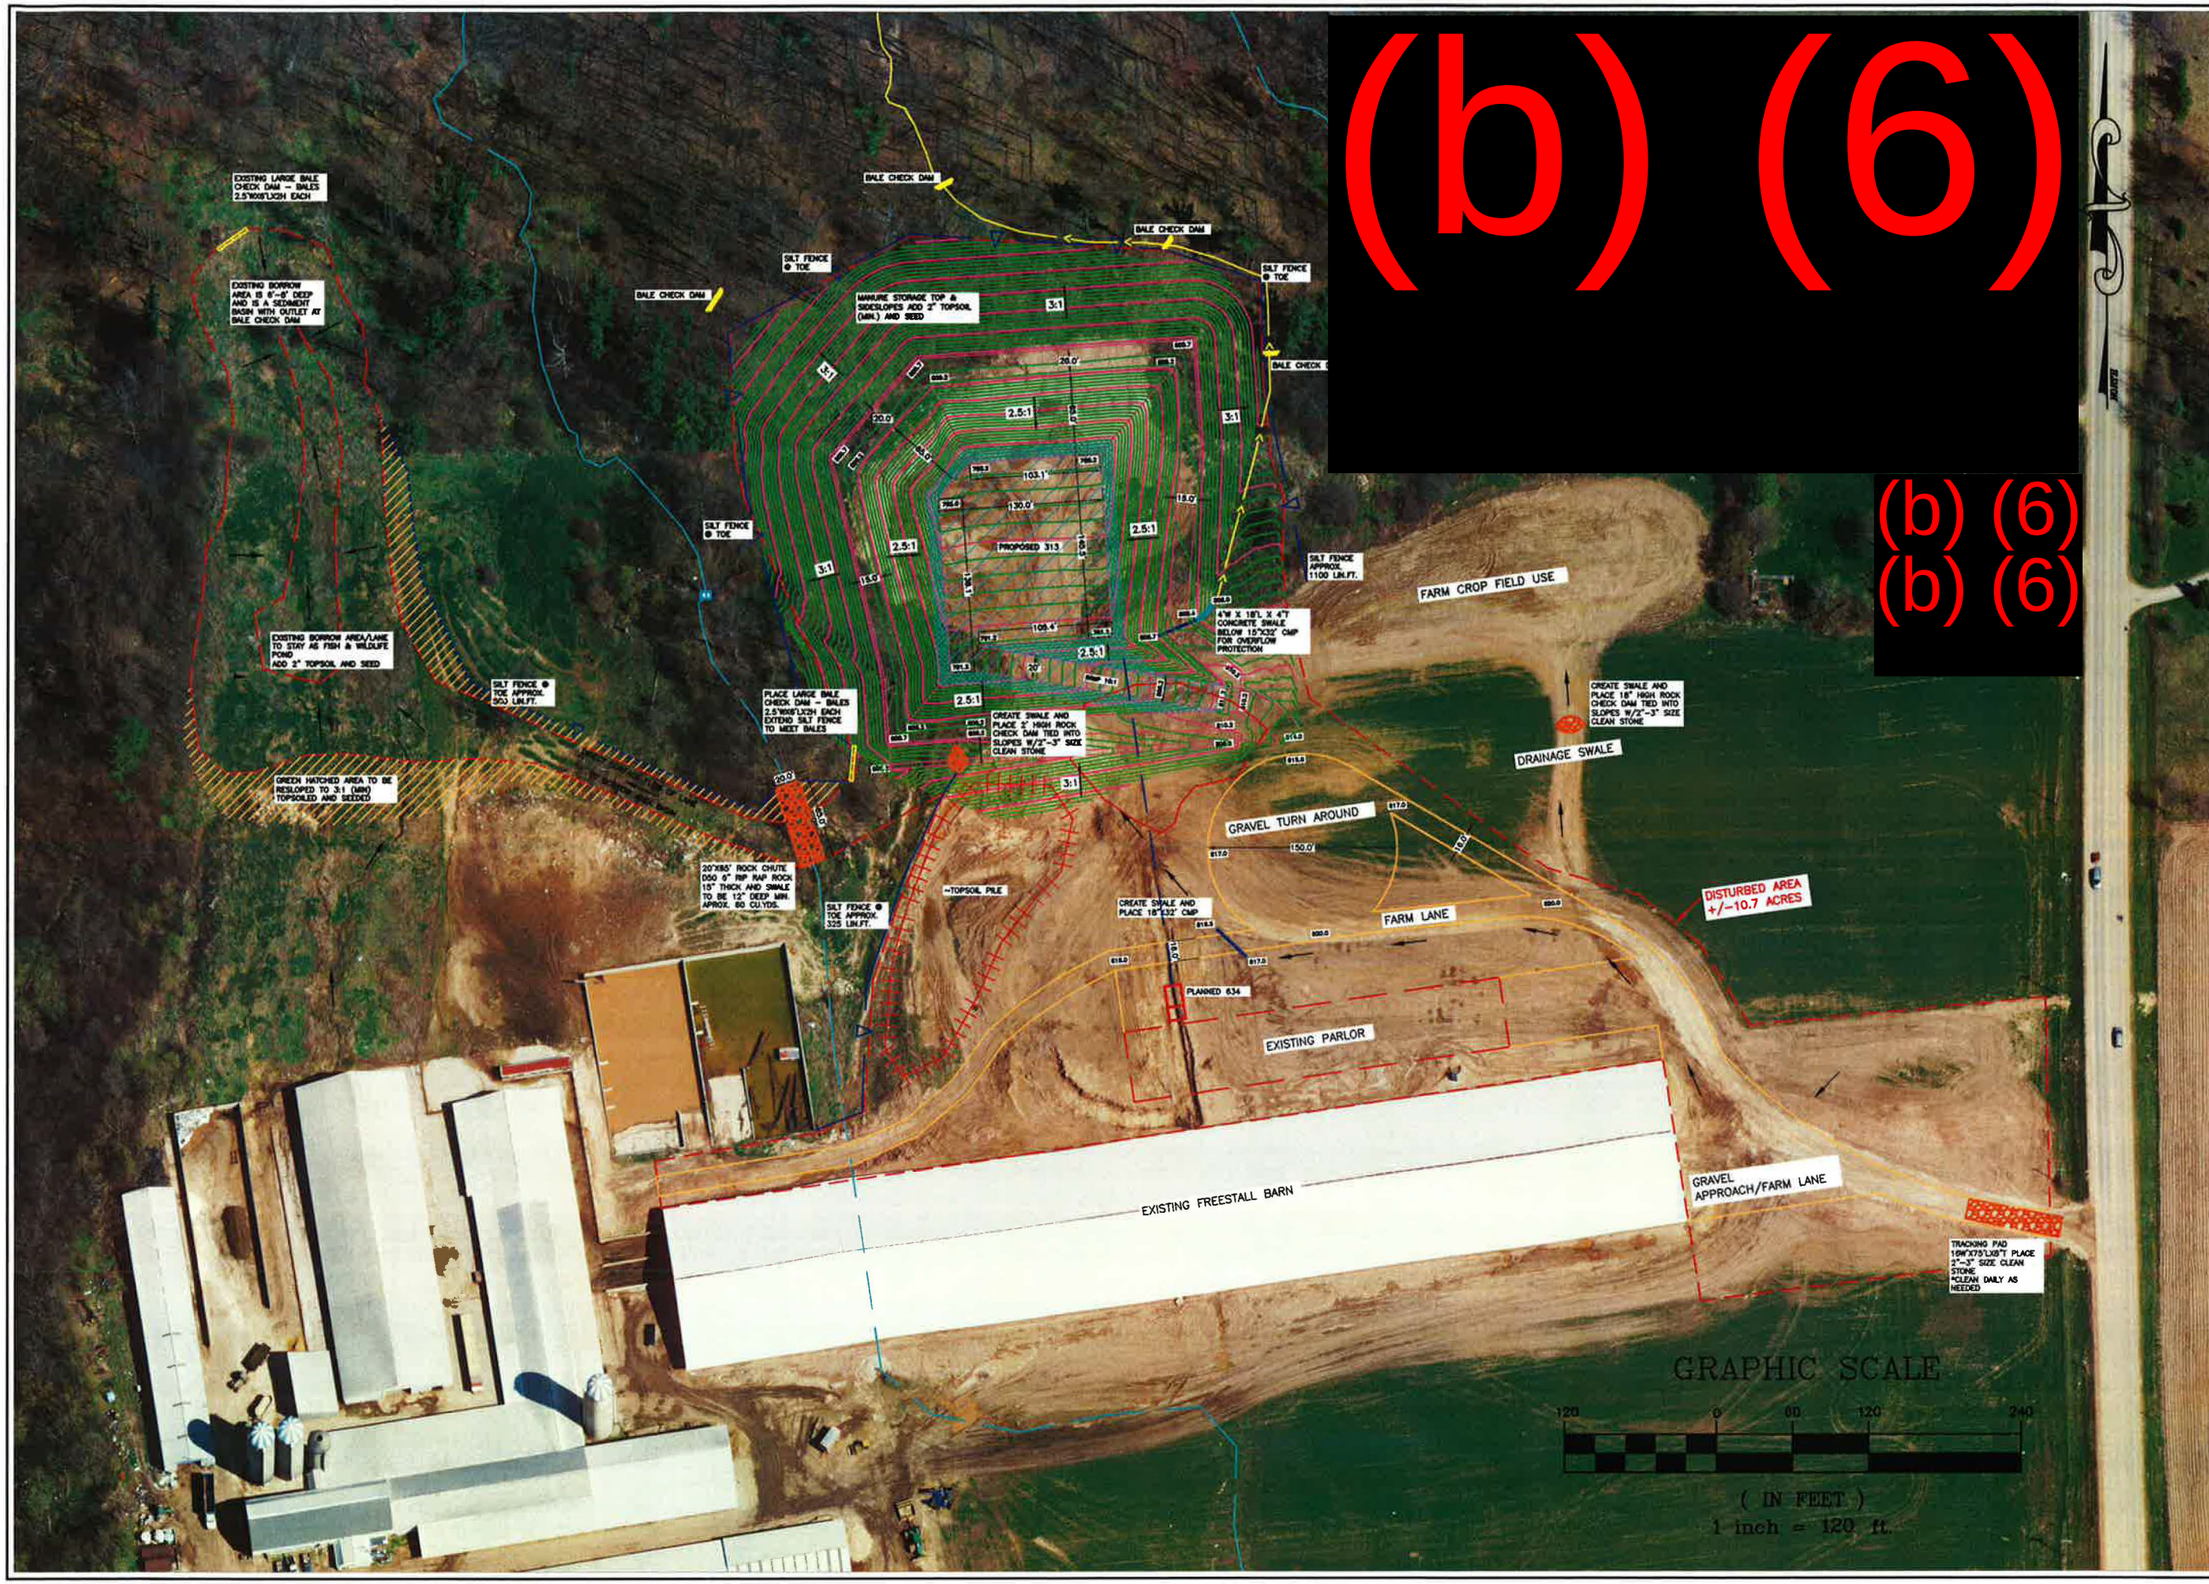

Date

Designed

Drawn

Checked

Approved

PLAN VIEW

OWNER: LEDGEVIEW FARM'S, LLC

COUNTY: BROWN

BCLWCD

BROWN COUNTY LAND & WATER CONSERVATION DEPT.

Drawing Name

WI–006

Date

Sheet 15 of

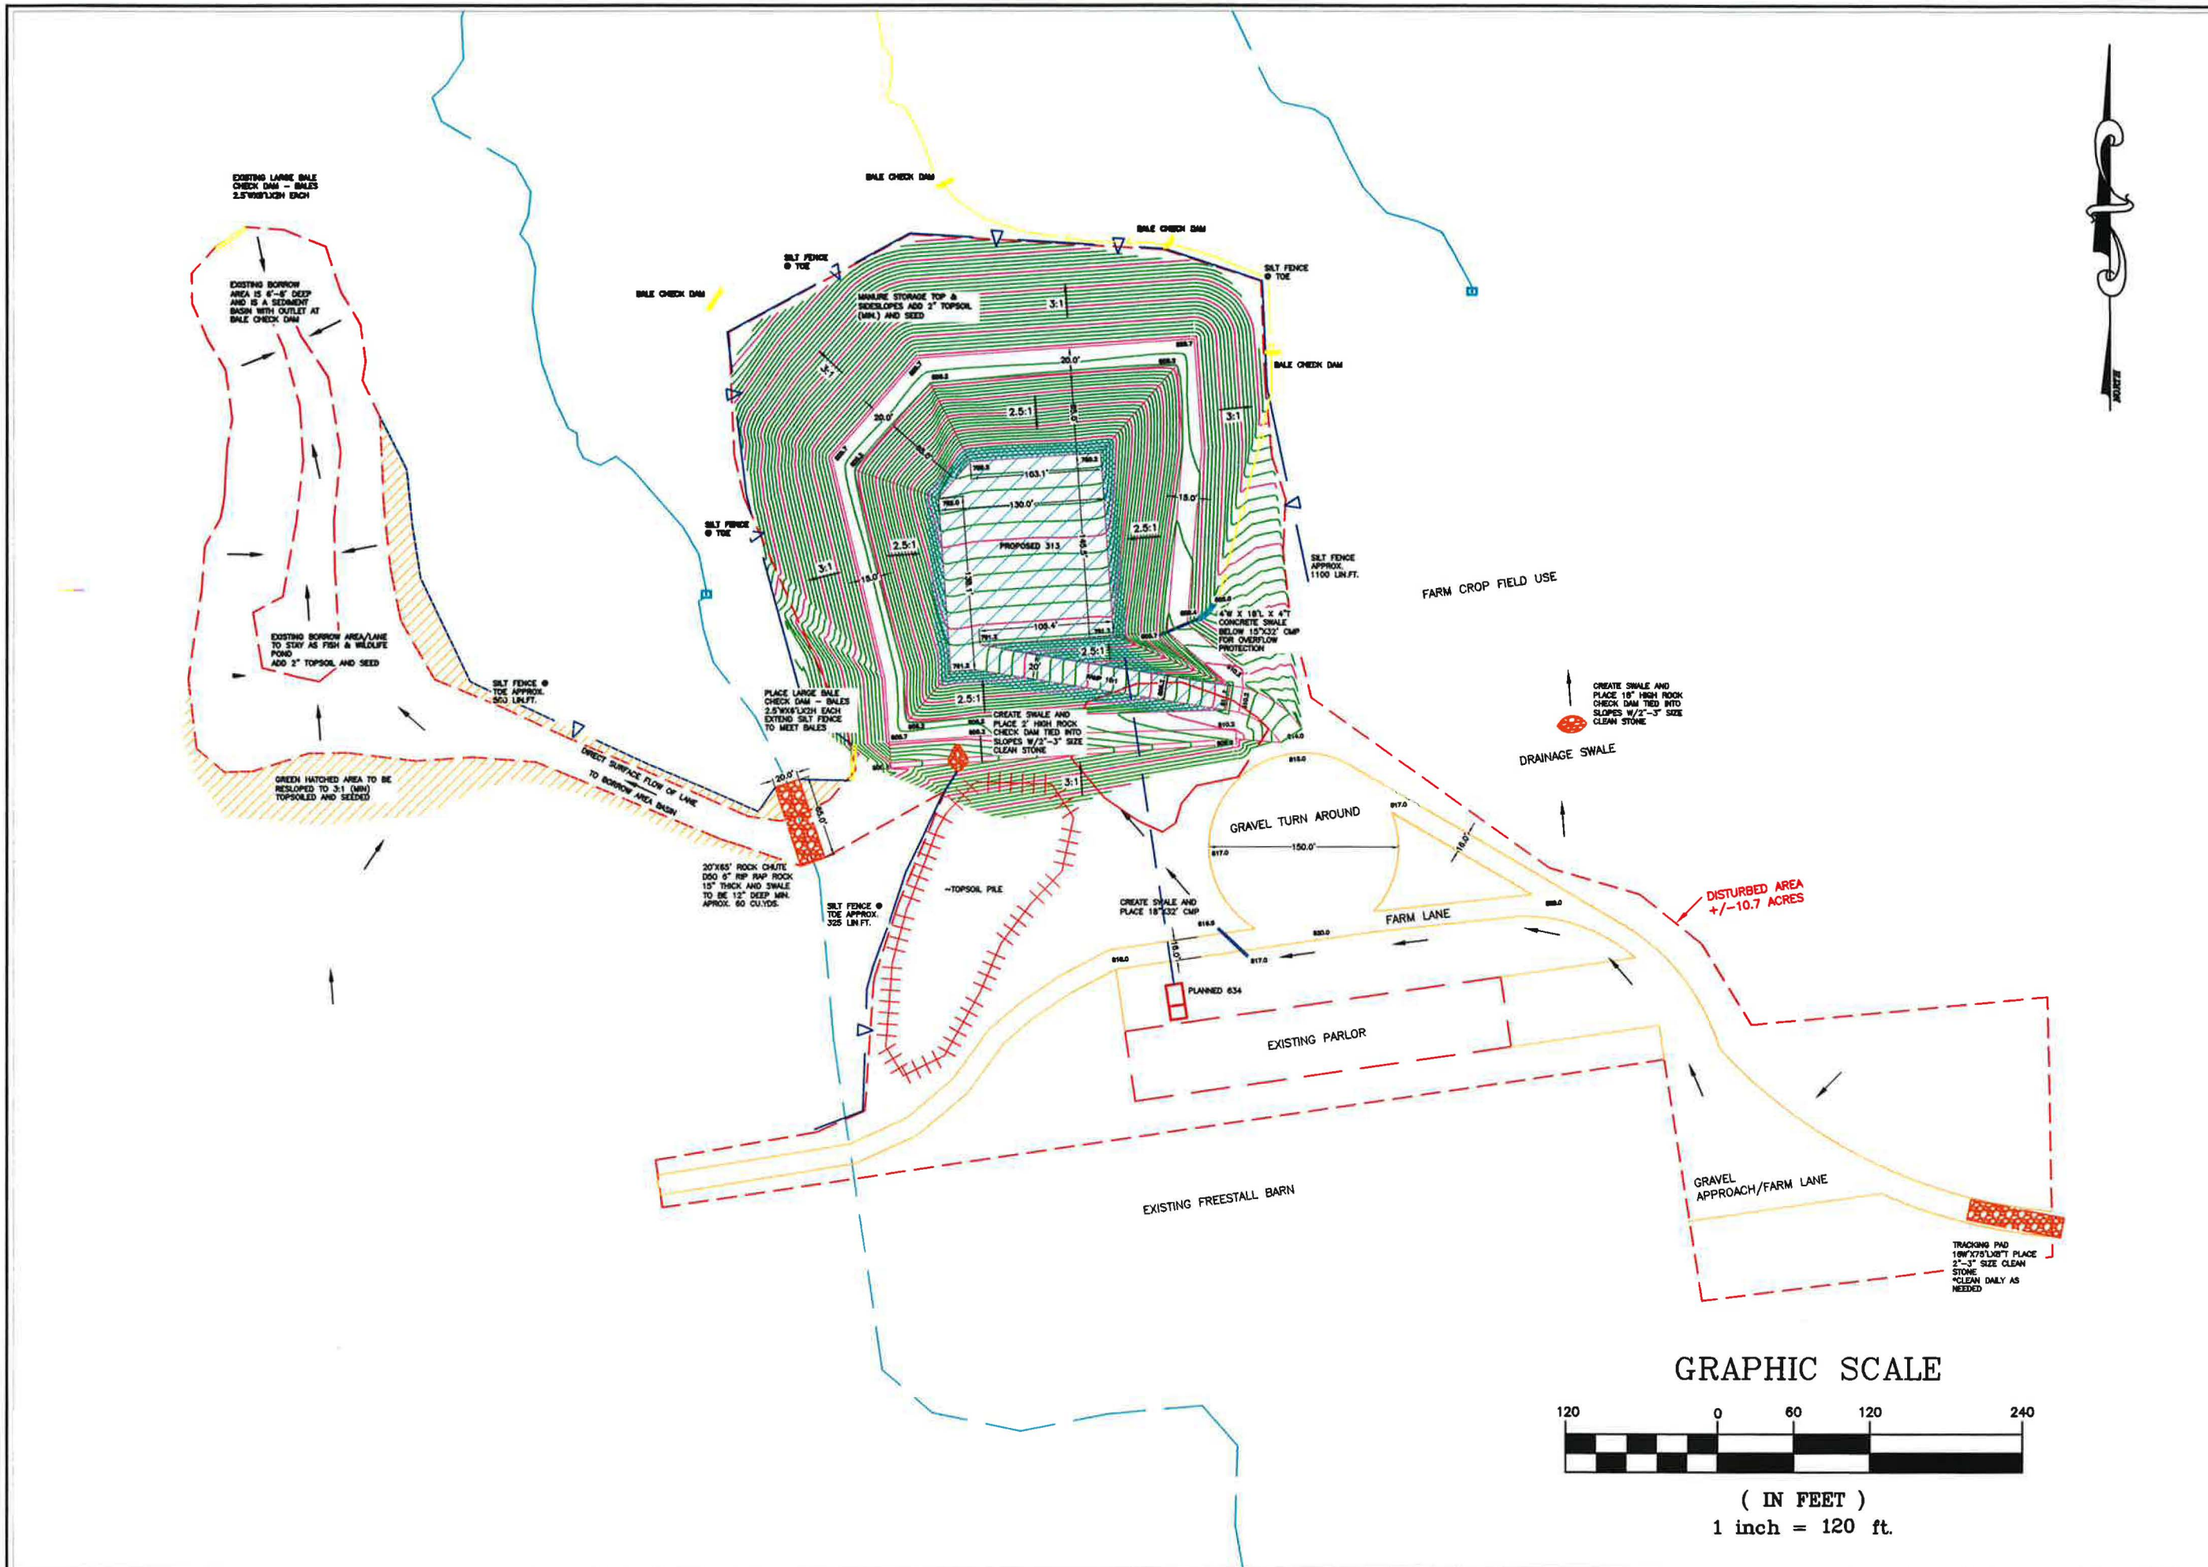

Date

Designed ____

Drawn ____

Checked ____

Approved ____

PLAN VIEW

OWNER: LEDGEVIEW FARM'S, LLC

COUNTY: BROWN

BCLWCD

BROWN COUNTY LAND & WATER CONSERVATION DEPT.

Drawing Name WI–006

Date

Sheet 16 of ___

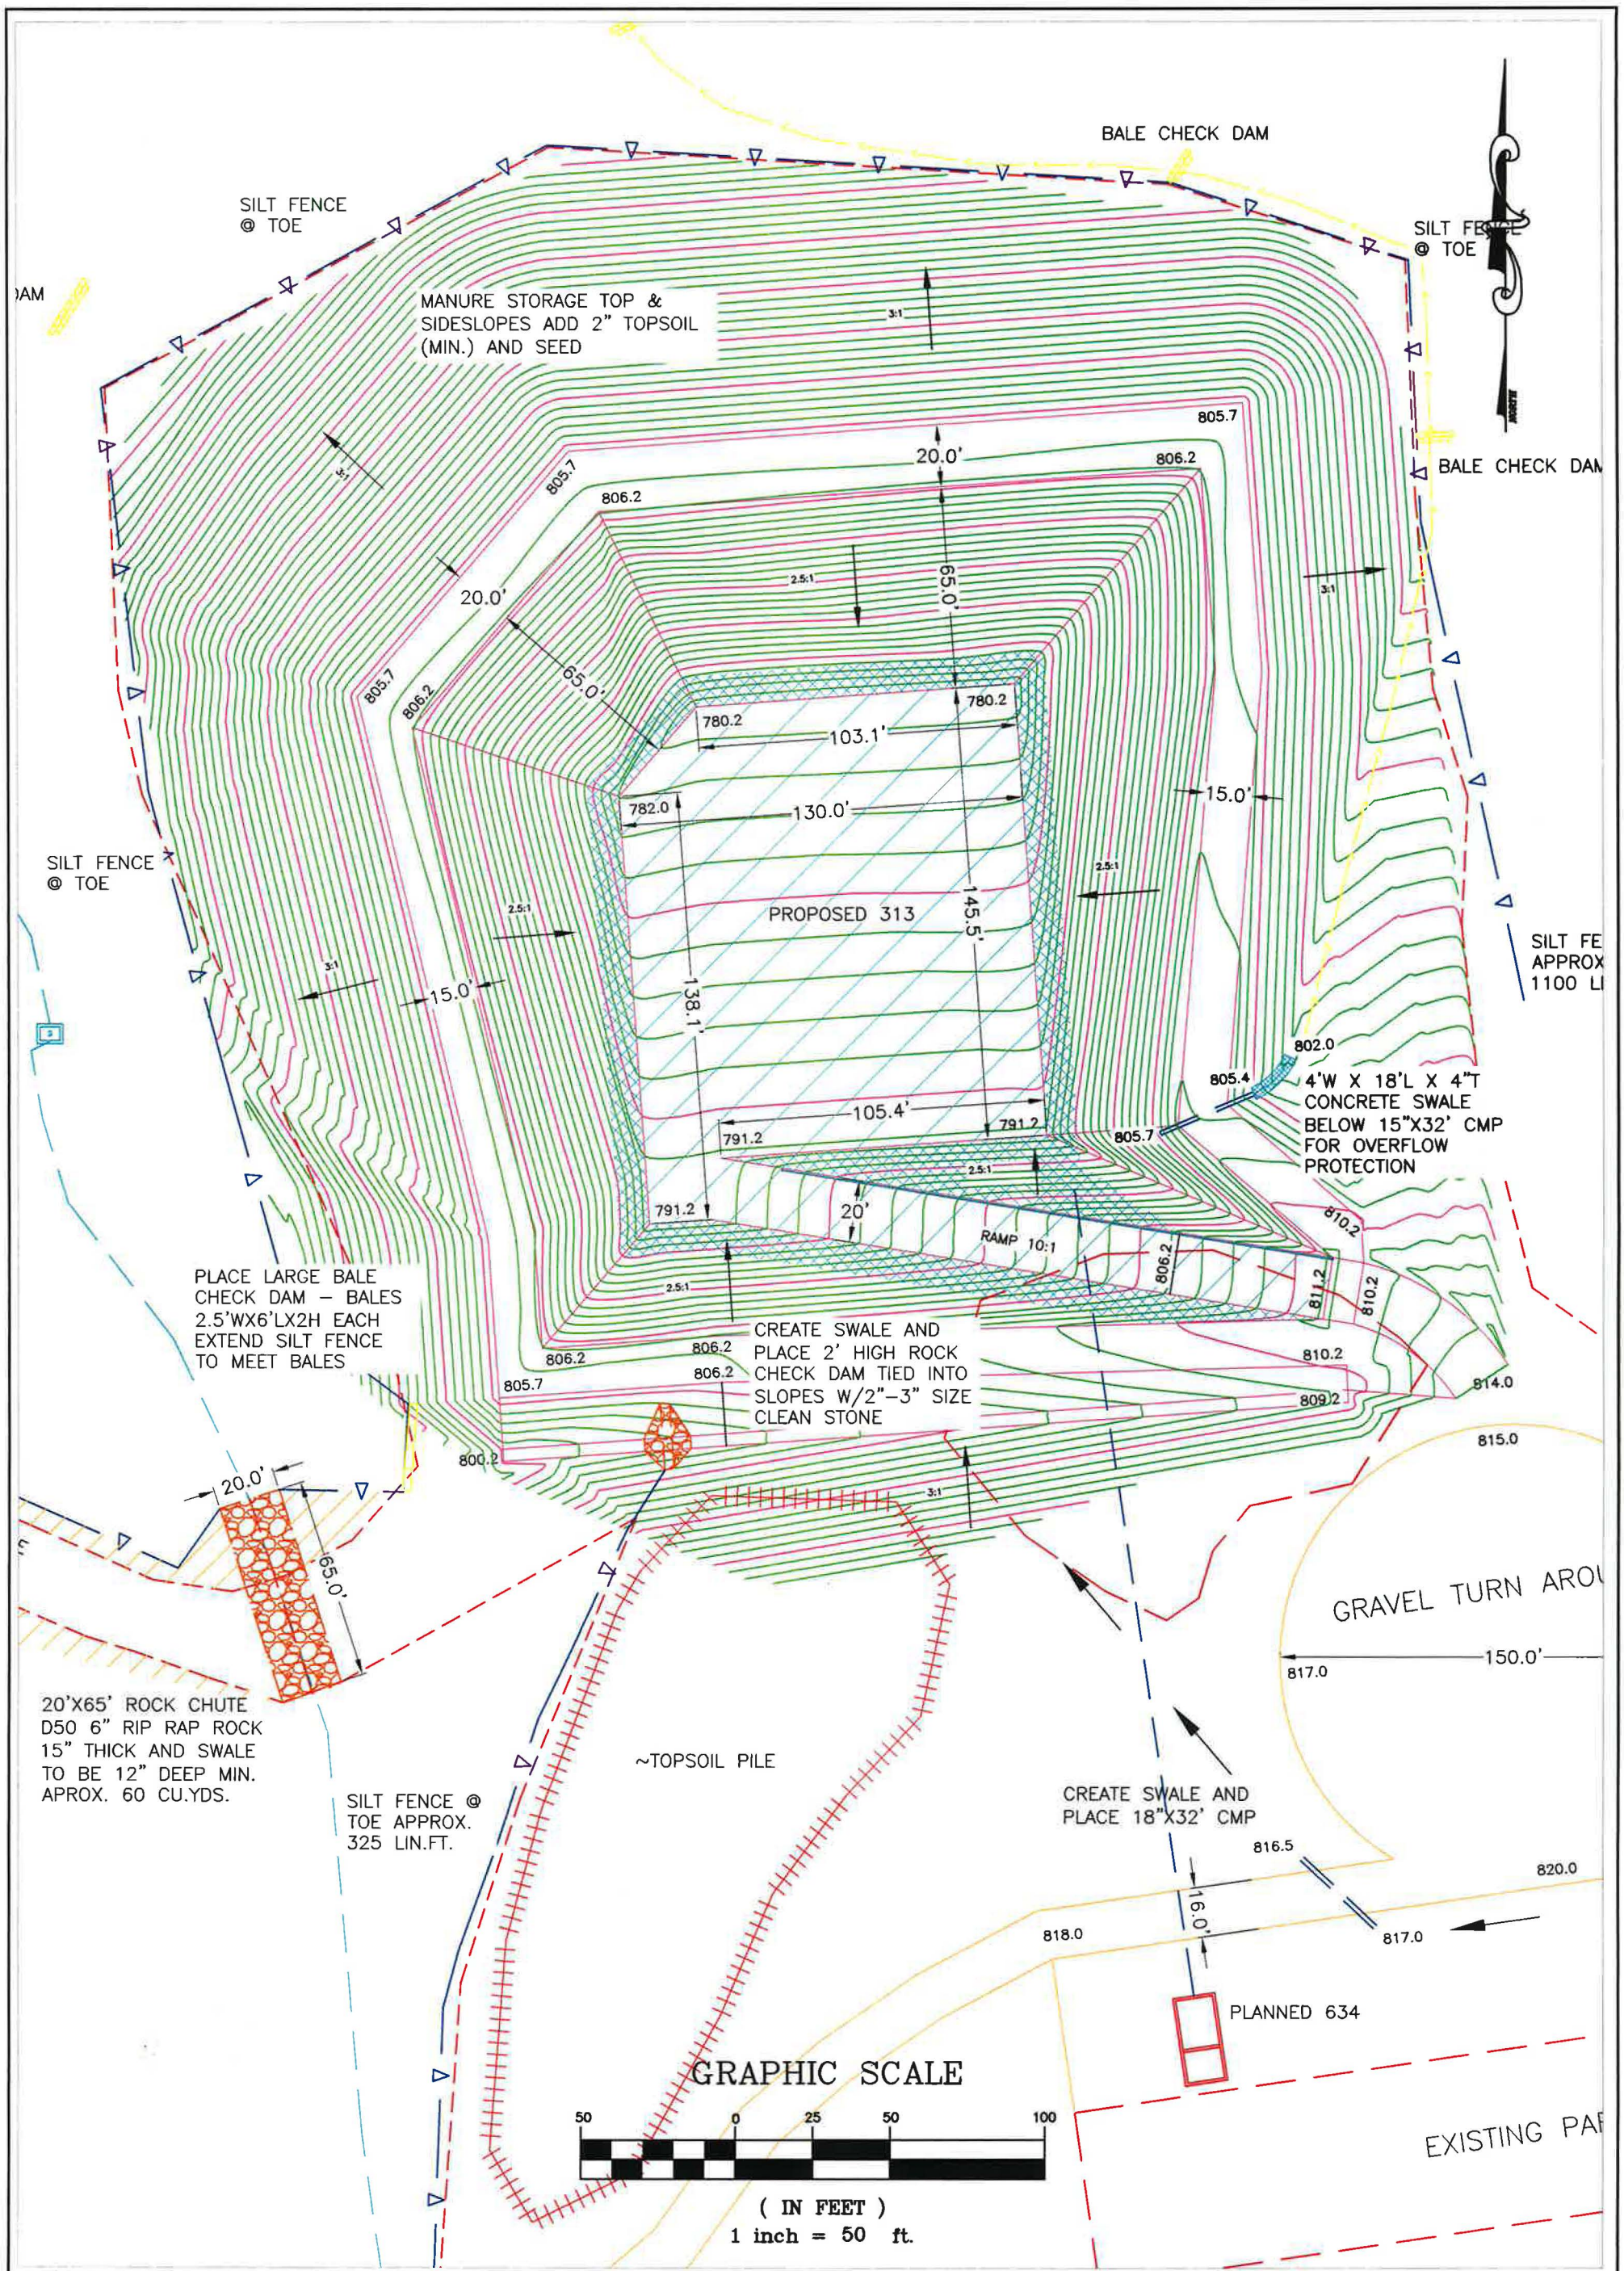

Sheet 17 of __	Date 2015	Drawing Name WI-006	BCLWCD BROWN COUNTY LAND & WATER CONSERVATION DEPT.	PLAN VIEW OWNER: LEDGEVIEW FARMS COUNTY: BROWN	Designed DLW — Date 7/15 Drawn Checked Approved

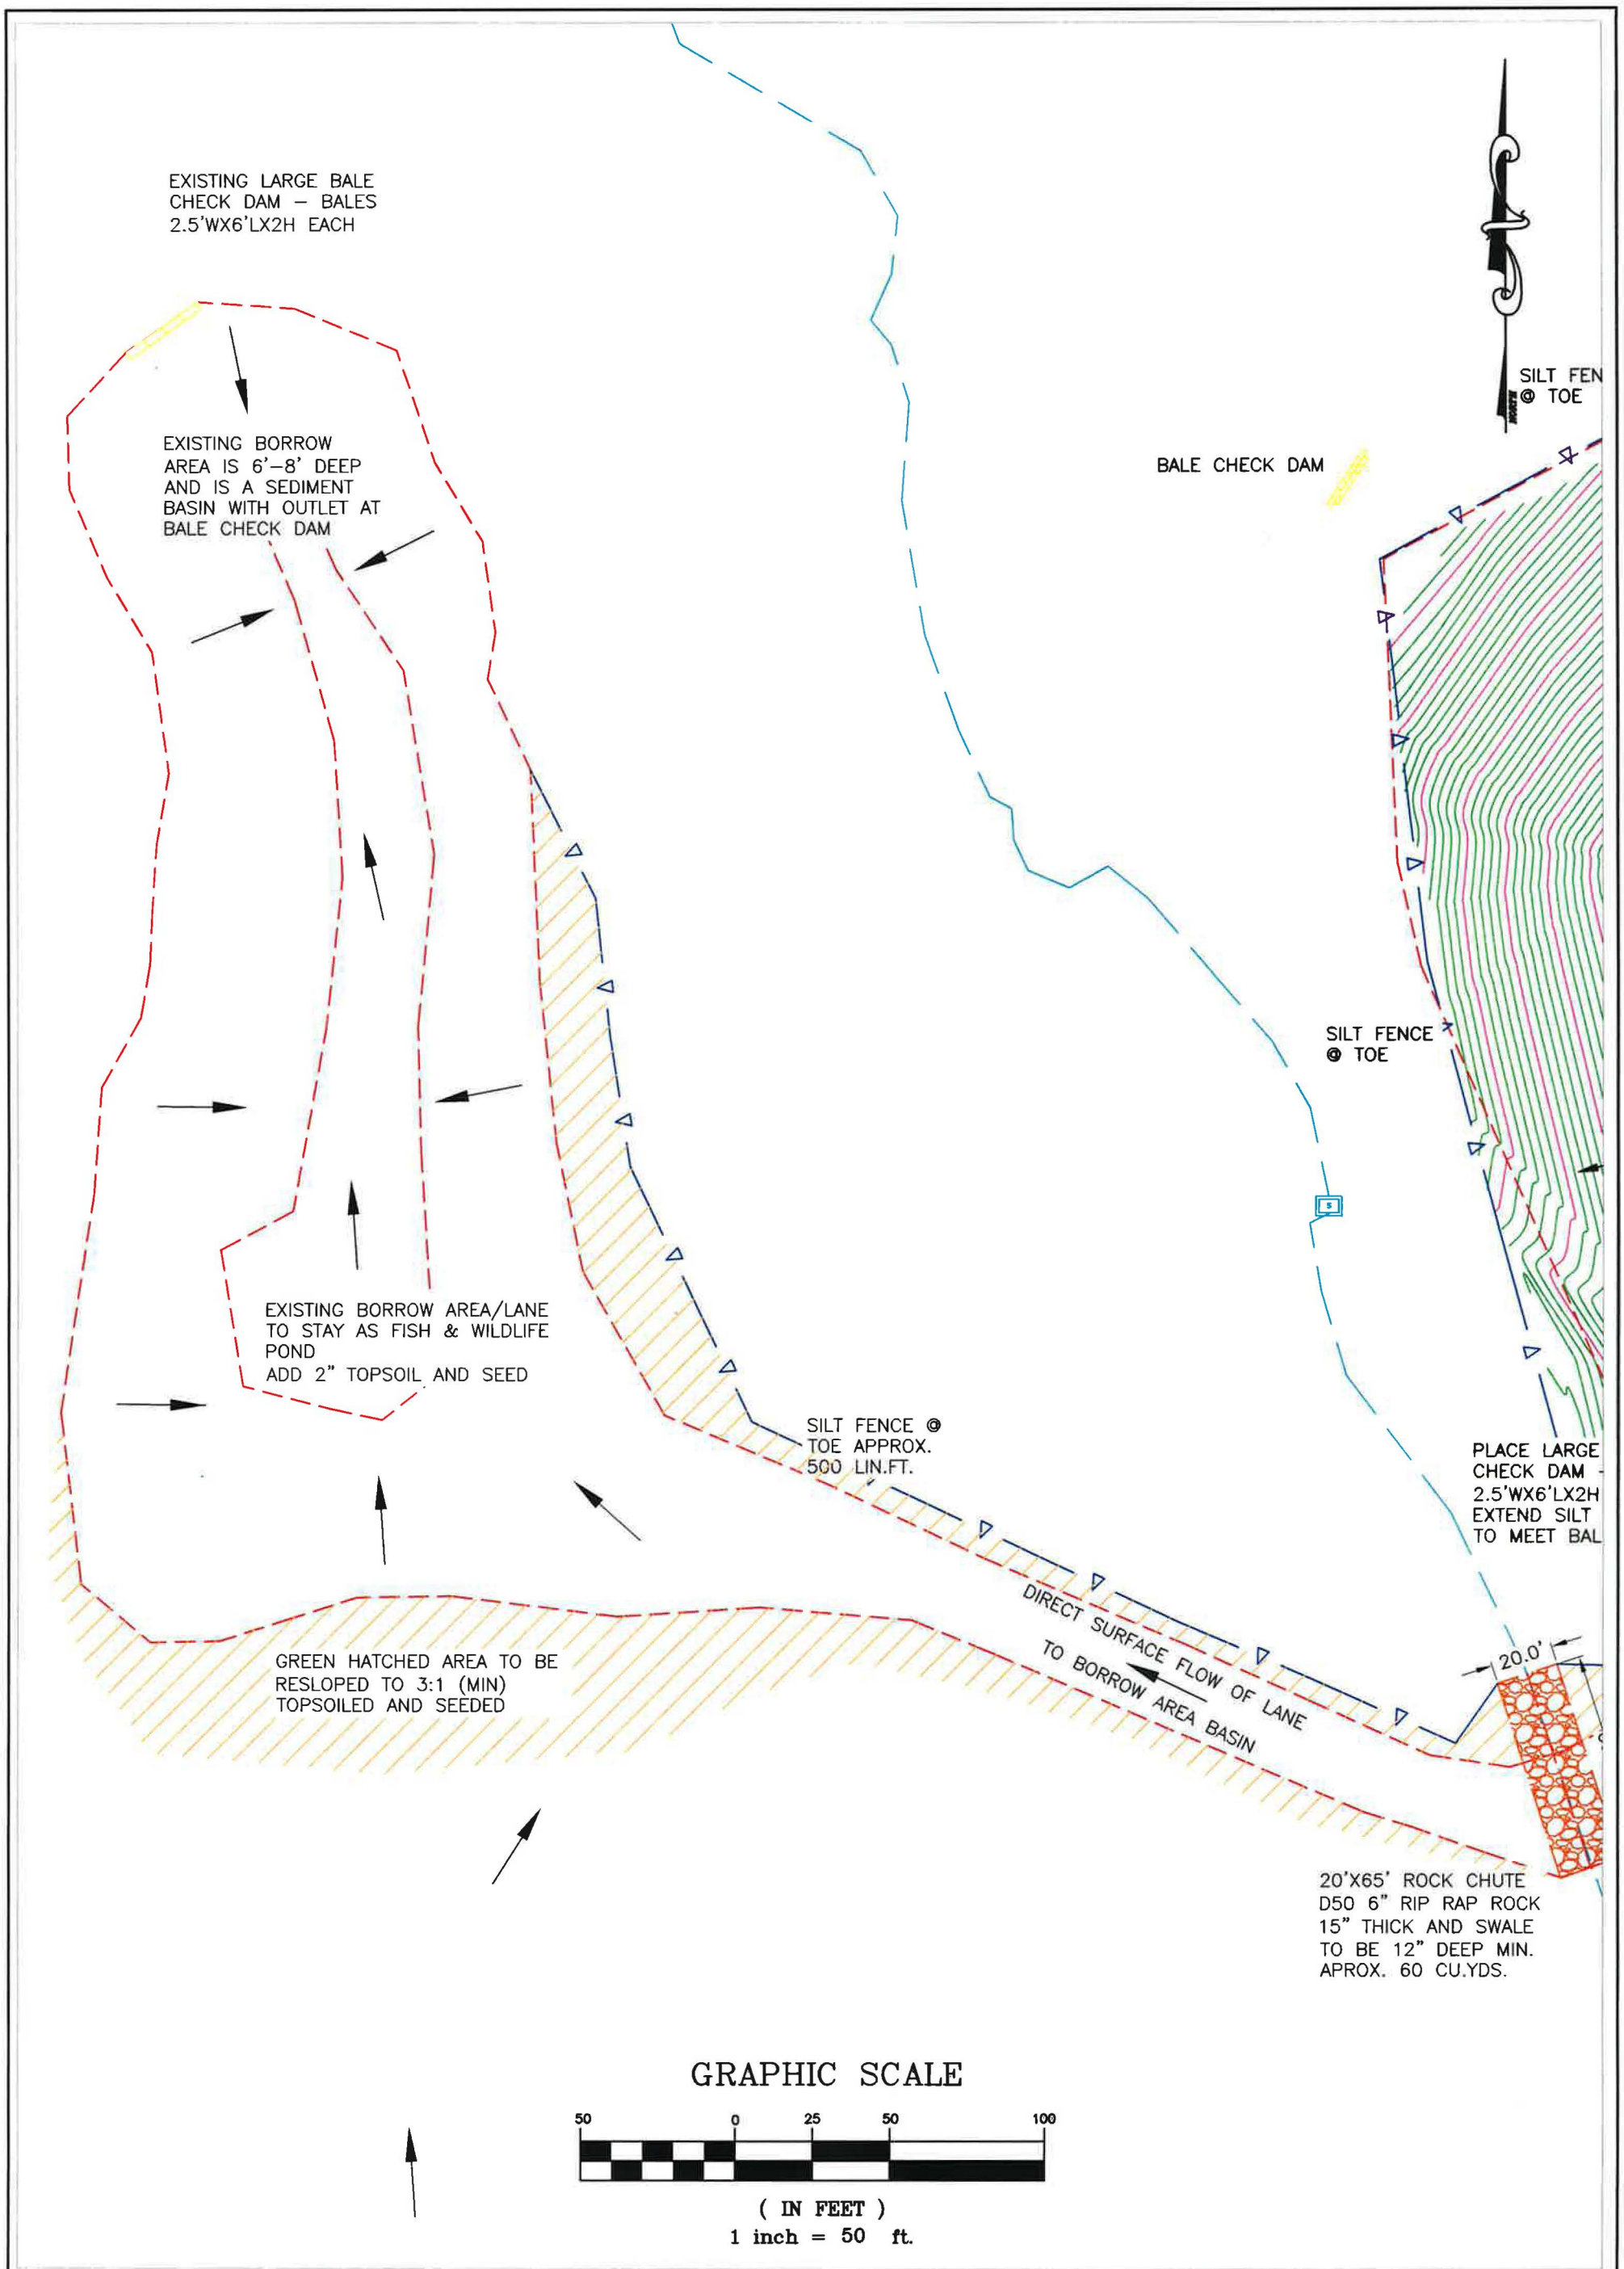

Sheet 18 of __

Date 2015

Drawing Name WI–006

BCLWCD

BROWN COUNTY LAND & WATER CONSERVATION DEPT.

PLAN VIEW

OWNER: LEDGEVIEW FARMS

COUNTY: BROWN

		Date
Designed	DLW	7/15
Drawn		
Checked		
Approved		

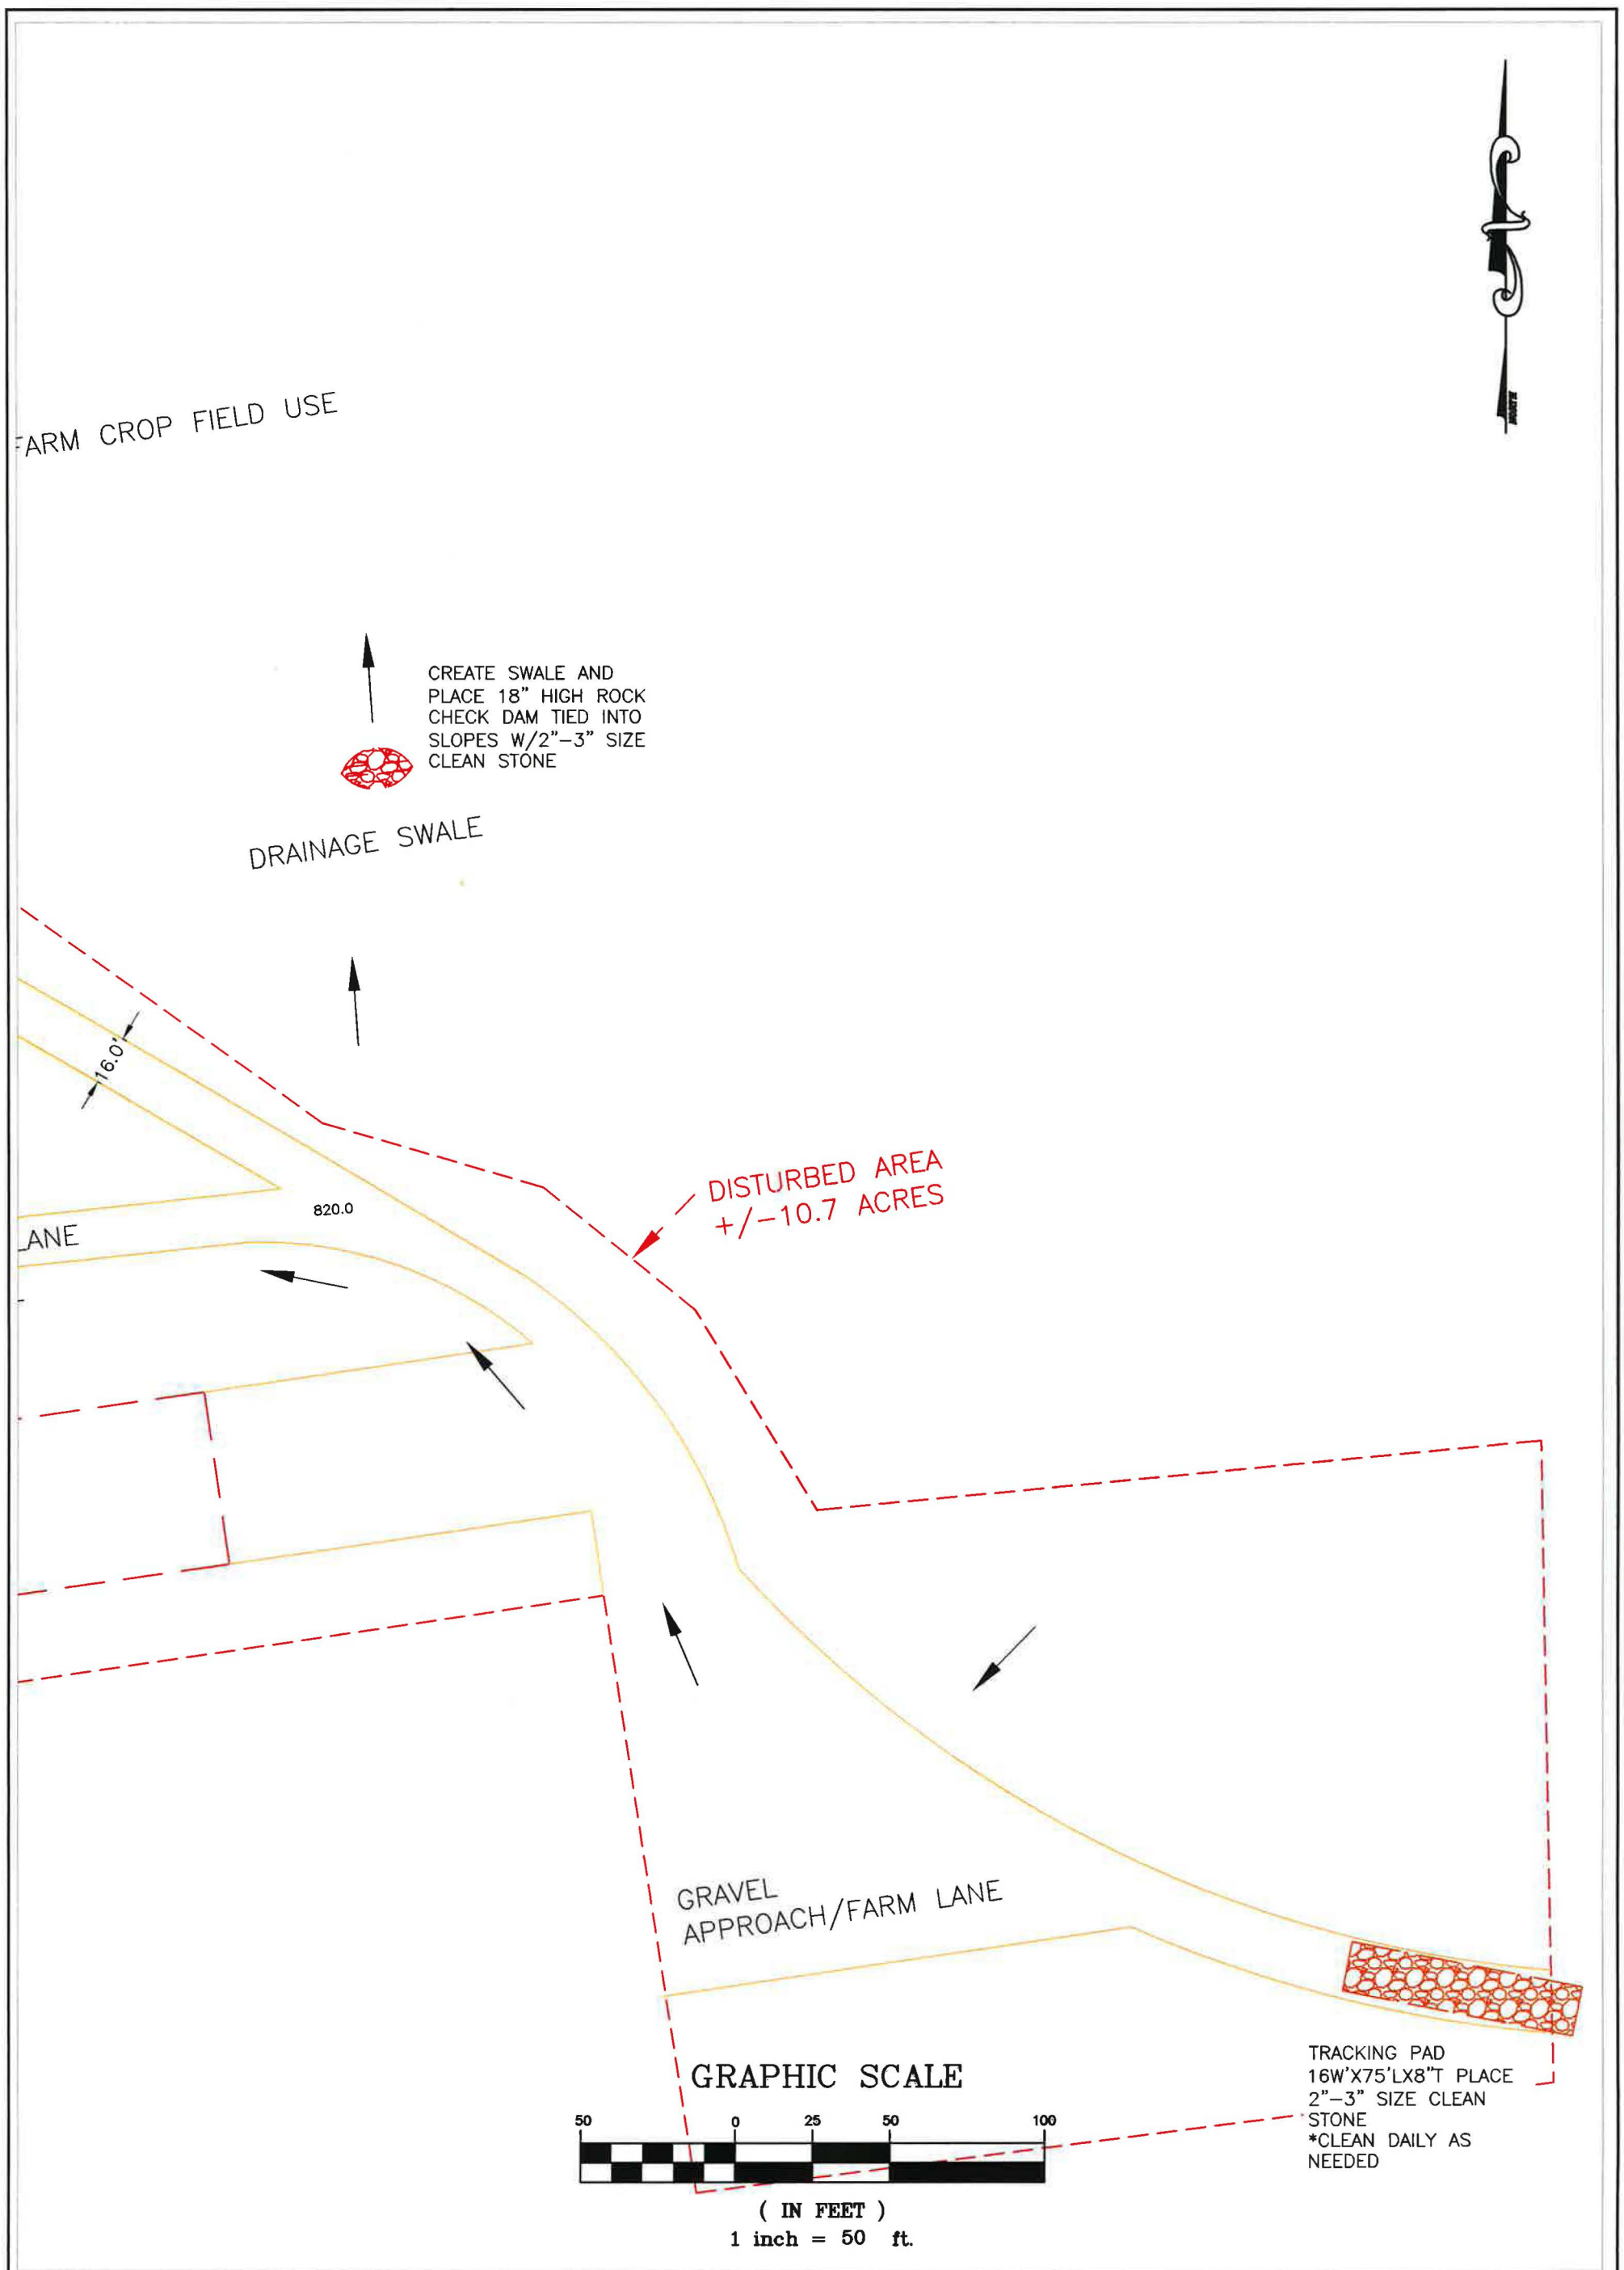

Sheet 19 of __	Date 2015	Drawing Name WI–006	BCLWCD BROWN COUNTY LAND & WATER CONSERVATION DEPT.	PLAN VIEW OWNER: LEDGEVIEW FARMS COUNTY: BROWN

		Date
Designed	DLW	7/15
Drawn		
Checked		
Approved		

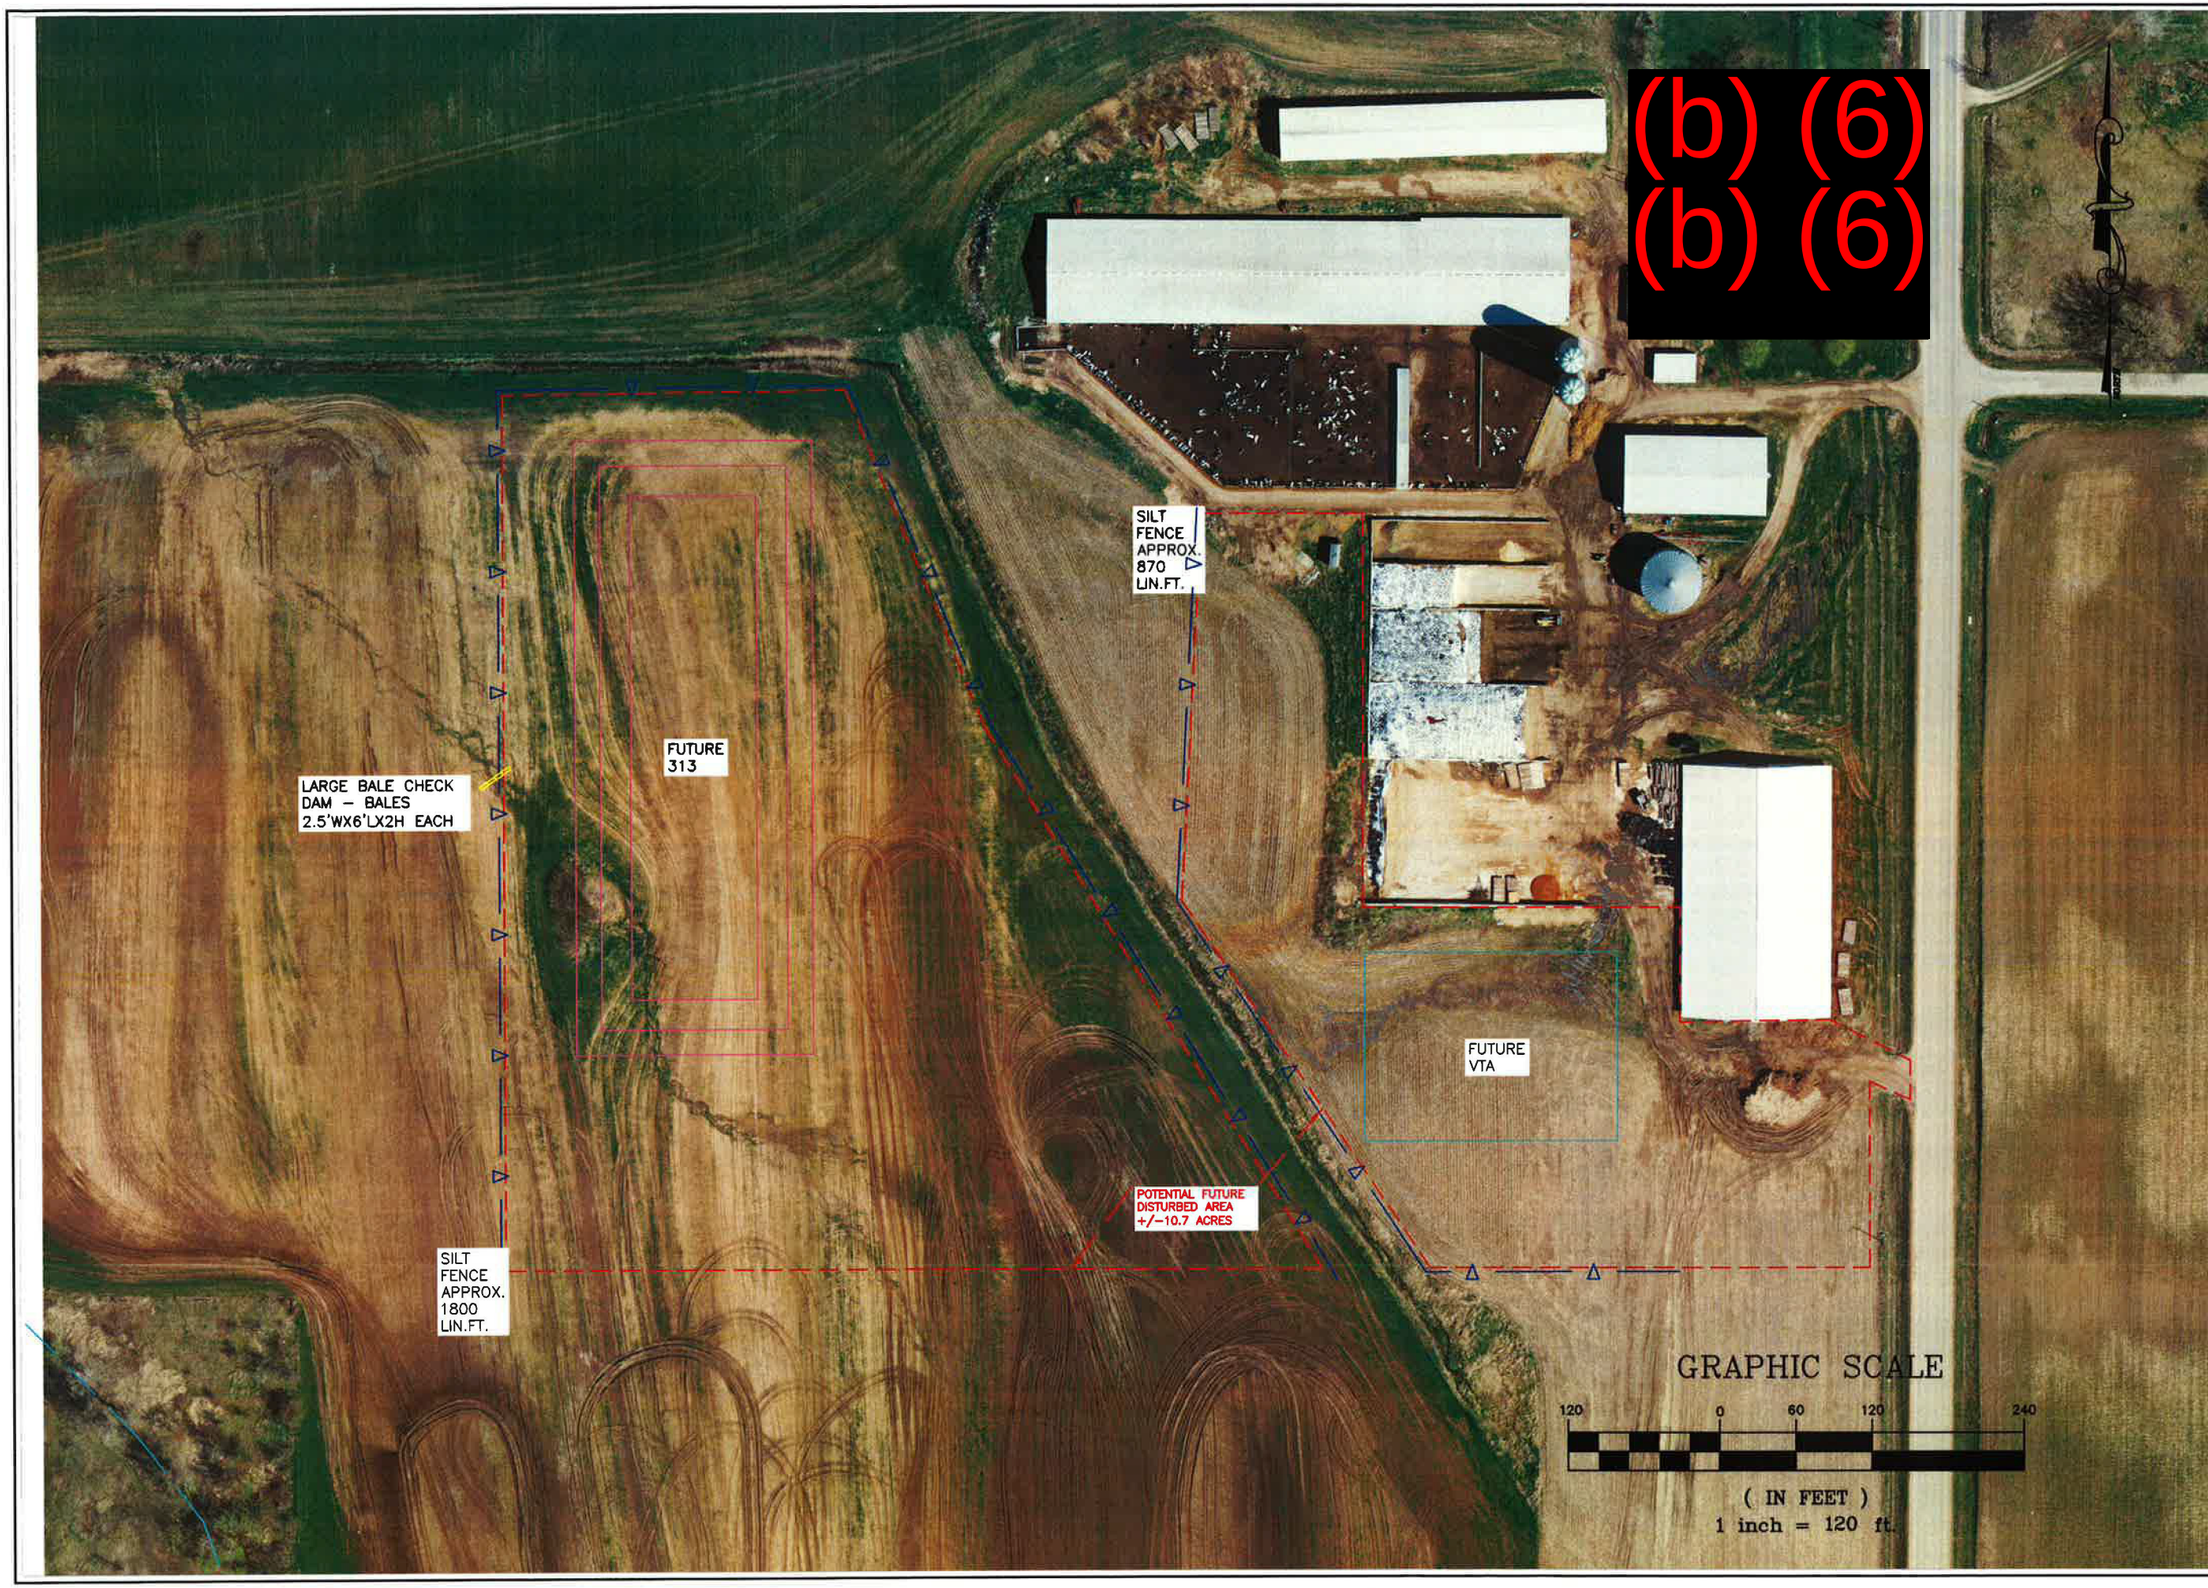

Designed ____ Date ____
Drawn ____
Checked ____
Approved ____

PLAN VIEW

OWNER: LEDGEVIEW FARM'S, LLC
COUNTY: BROWN

BCLWCD
BROWN COUNTY LAND & WATER CONSERVATION DEPT.

Drawing Name
WI-006
Date

Sheet 20 of ___