SFUND RECORDS CTR
2390638

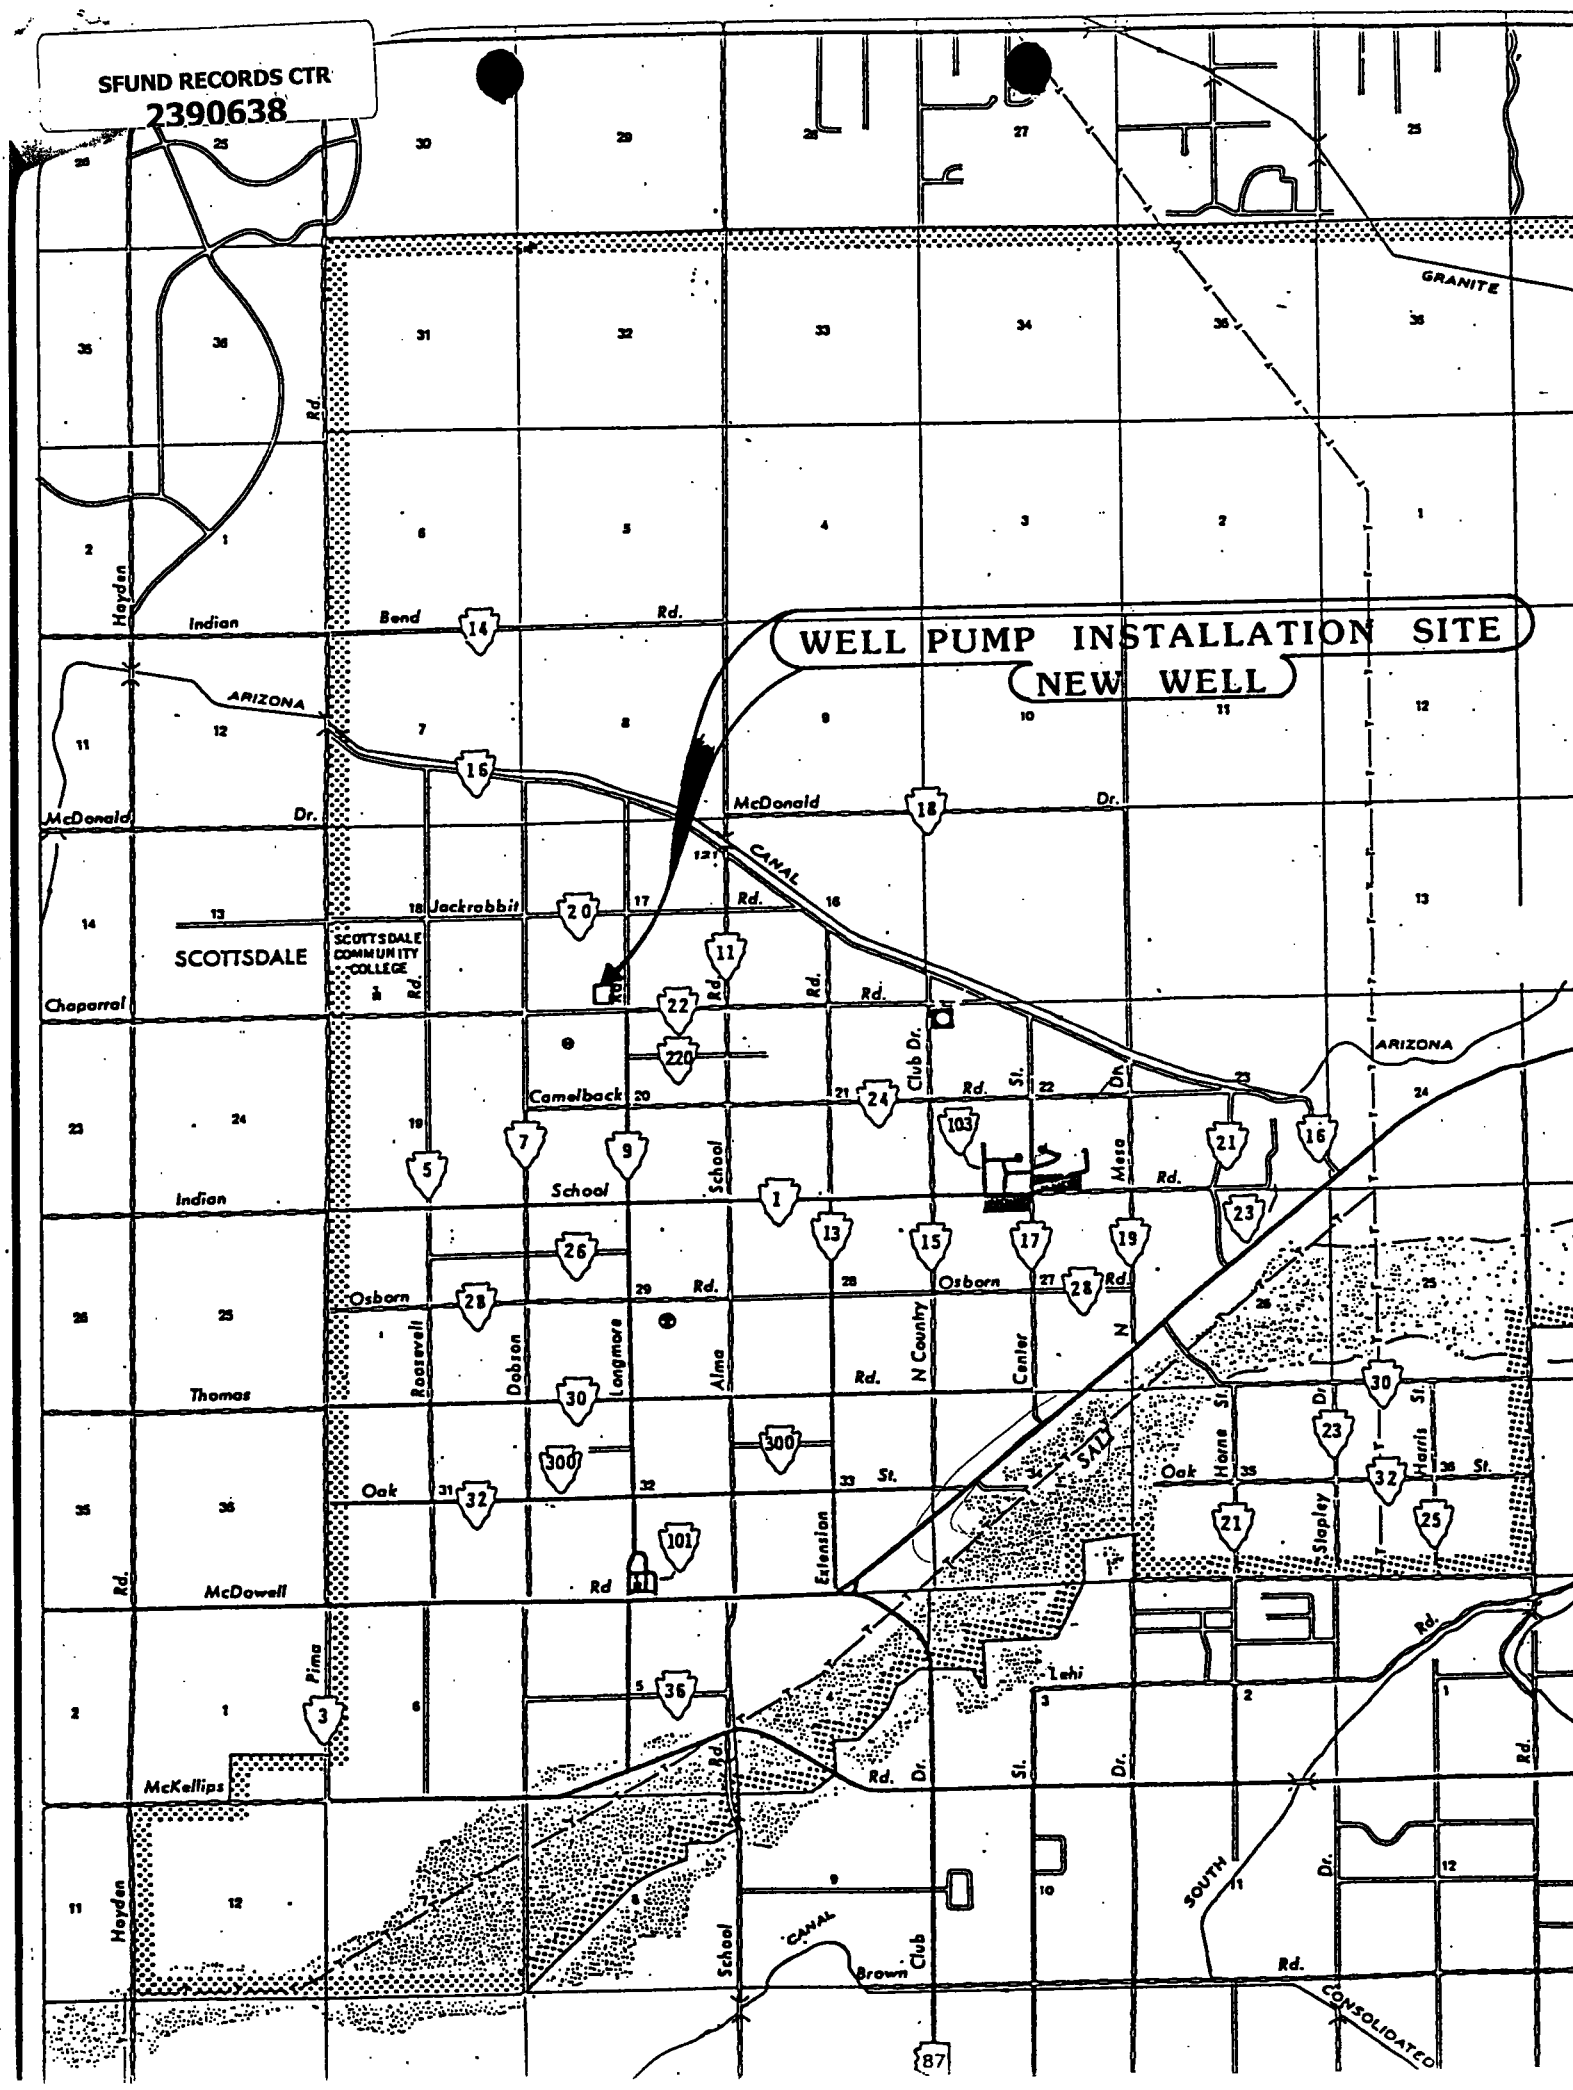

88939

WELL DESIGN
SALT RIVER PIMA-MARICOPA INDIAN COMMUNITY

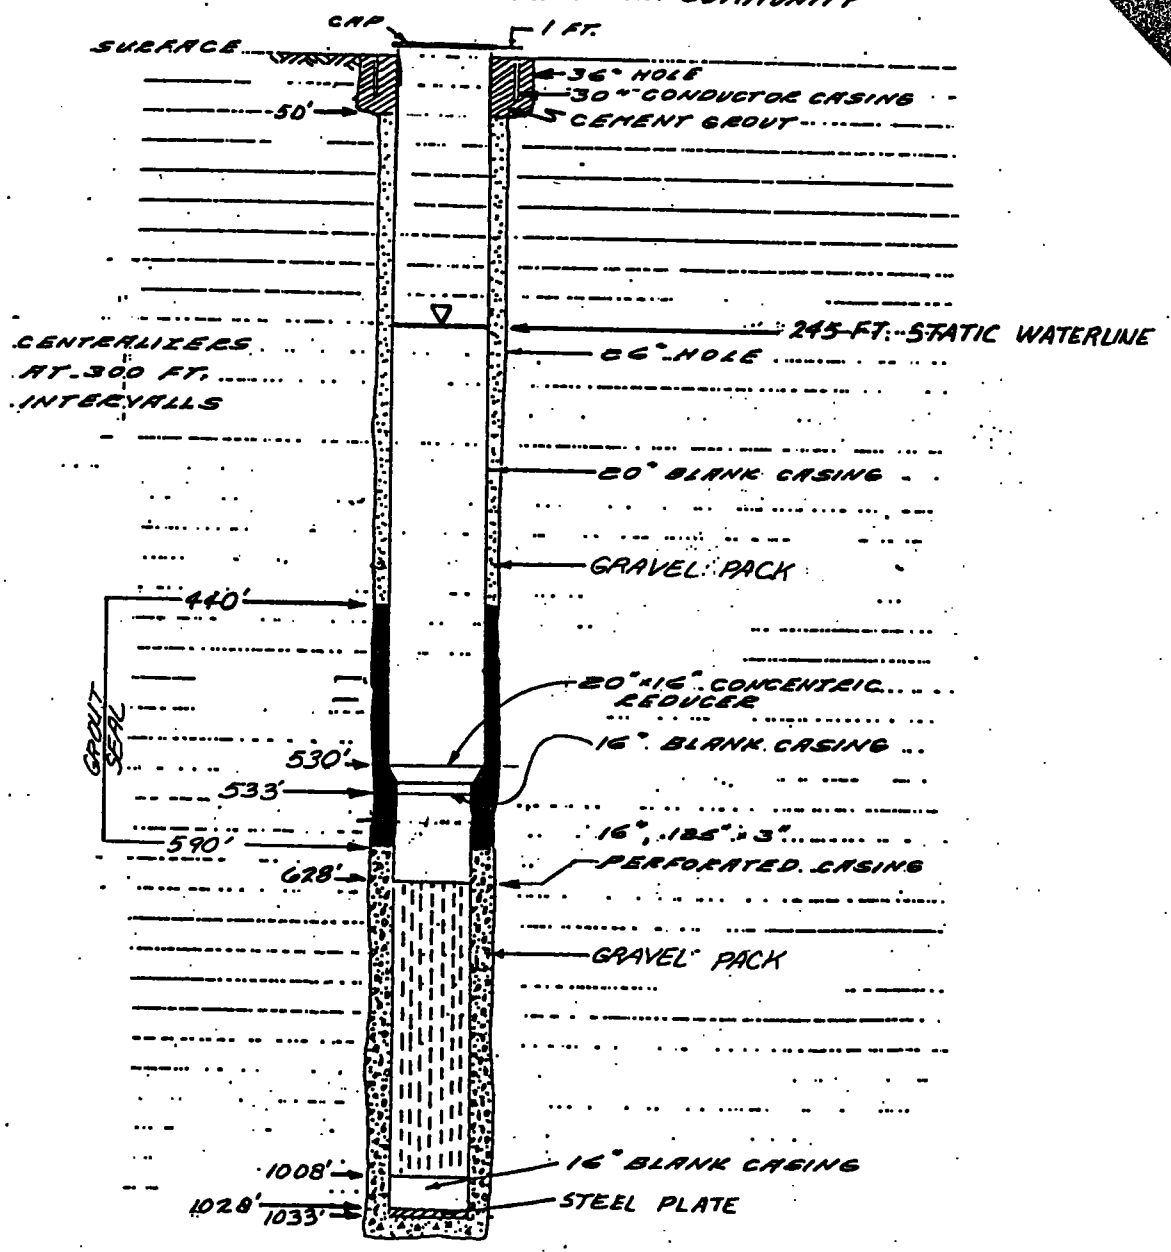

Well design for new well (previous page)

DEPARTMENT OF HEALTH AND HUMAN SERVICES PUBLIC HEALTH SERVICE INDIAN HEALTH SERVICE	DRAWN BY: L.S. DATE: 5-86	CHECKED BY: D.H.A. DATE: 5-86	LOCATION: SALT RIVER IND. RES. SALT RIVER COMM. MARICOPA CO., ARIZONA	TITLE: WELL DESIGN	DISTRICT WESTERN, AZ
	INDIAN HEALTH SERVICE PHOENIX AREA OFFICE OFFICE OF ENVIRONMENTAL HEALTH				PROJECT NO. PH-81-449
					SHEET NO. 7 OF 7
					DRAWING NO.