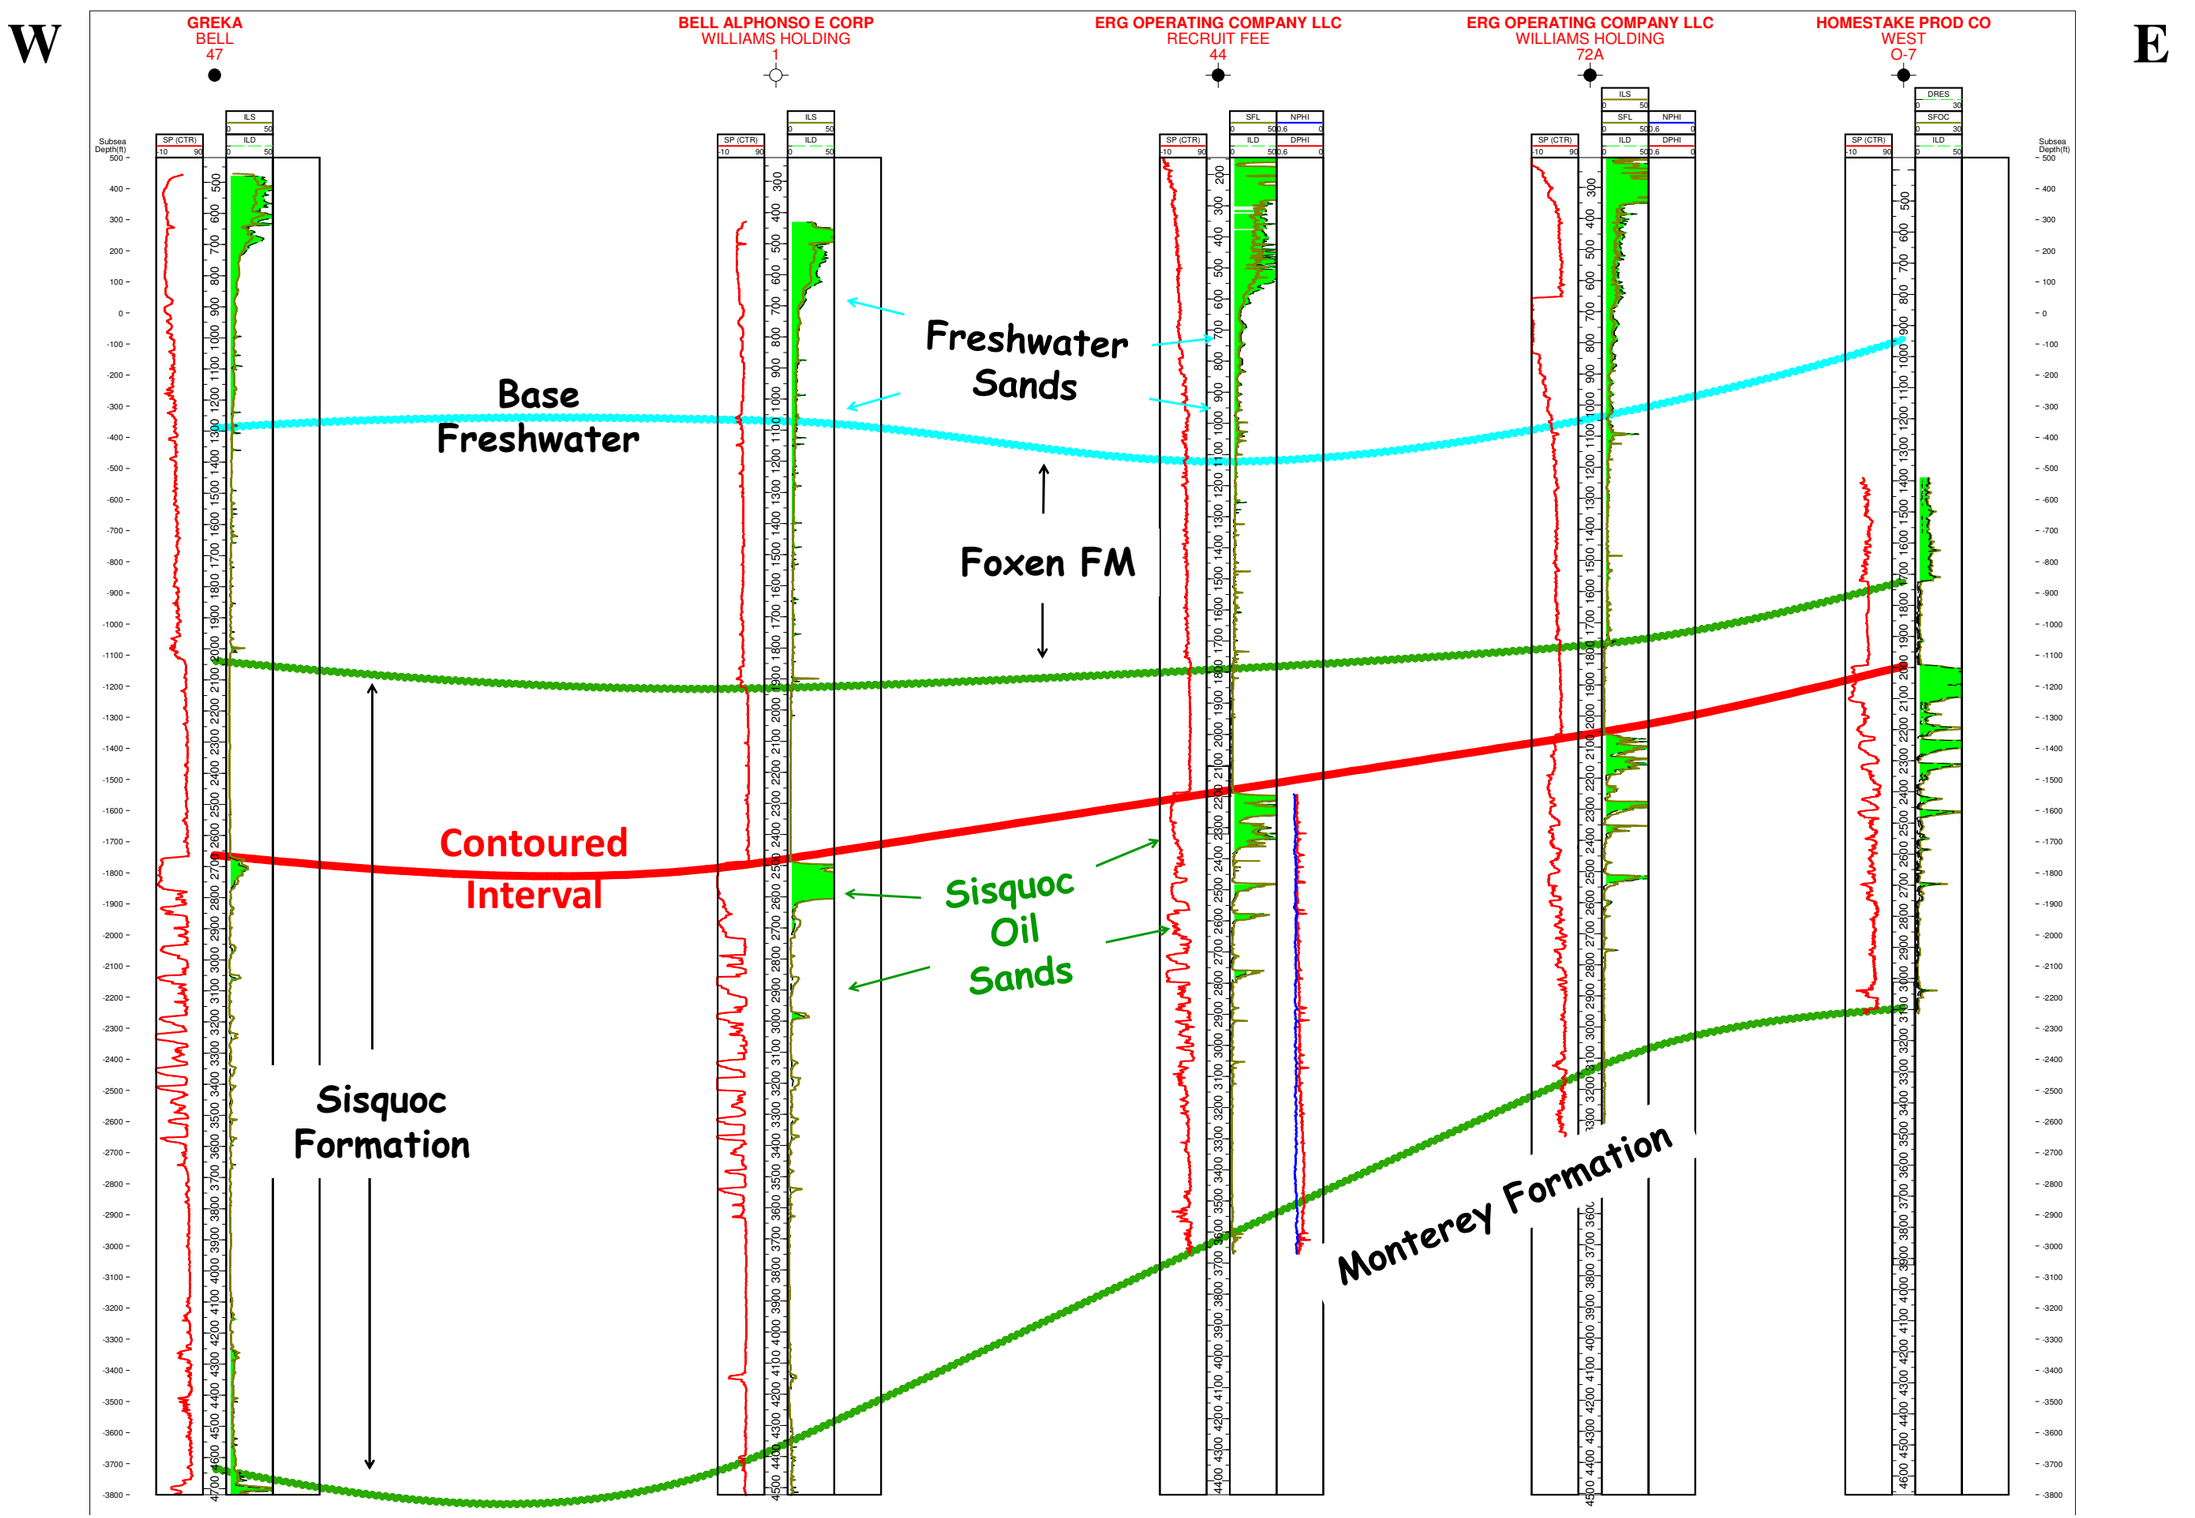West-East Structural Cross Section