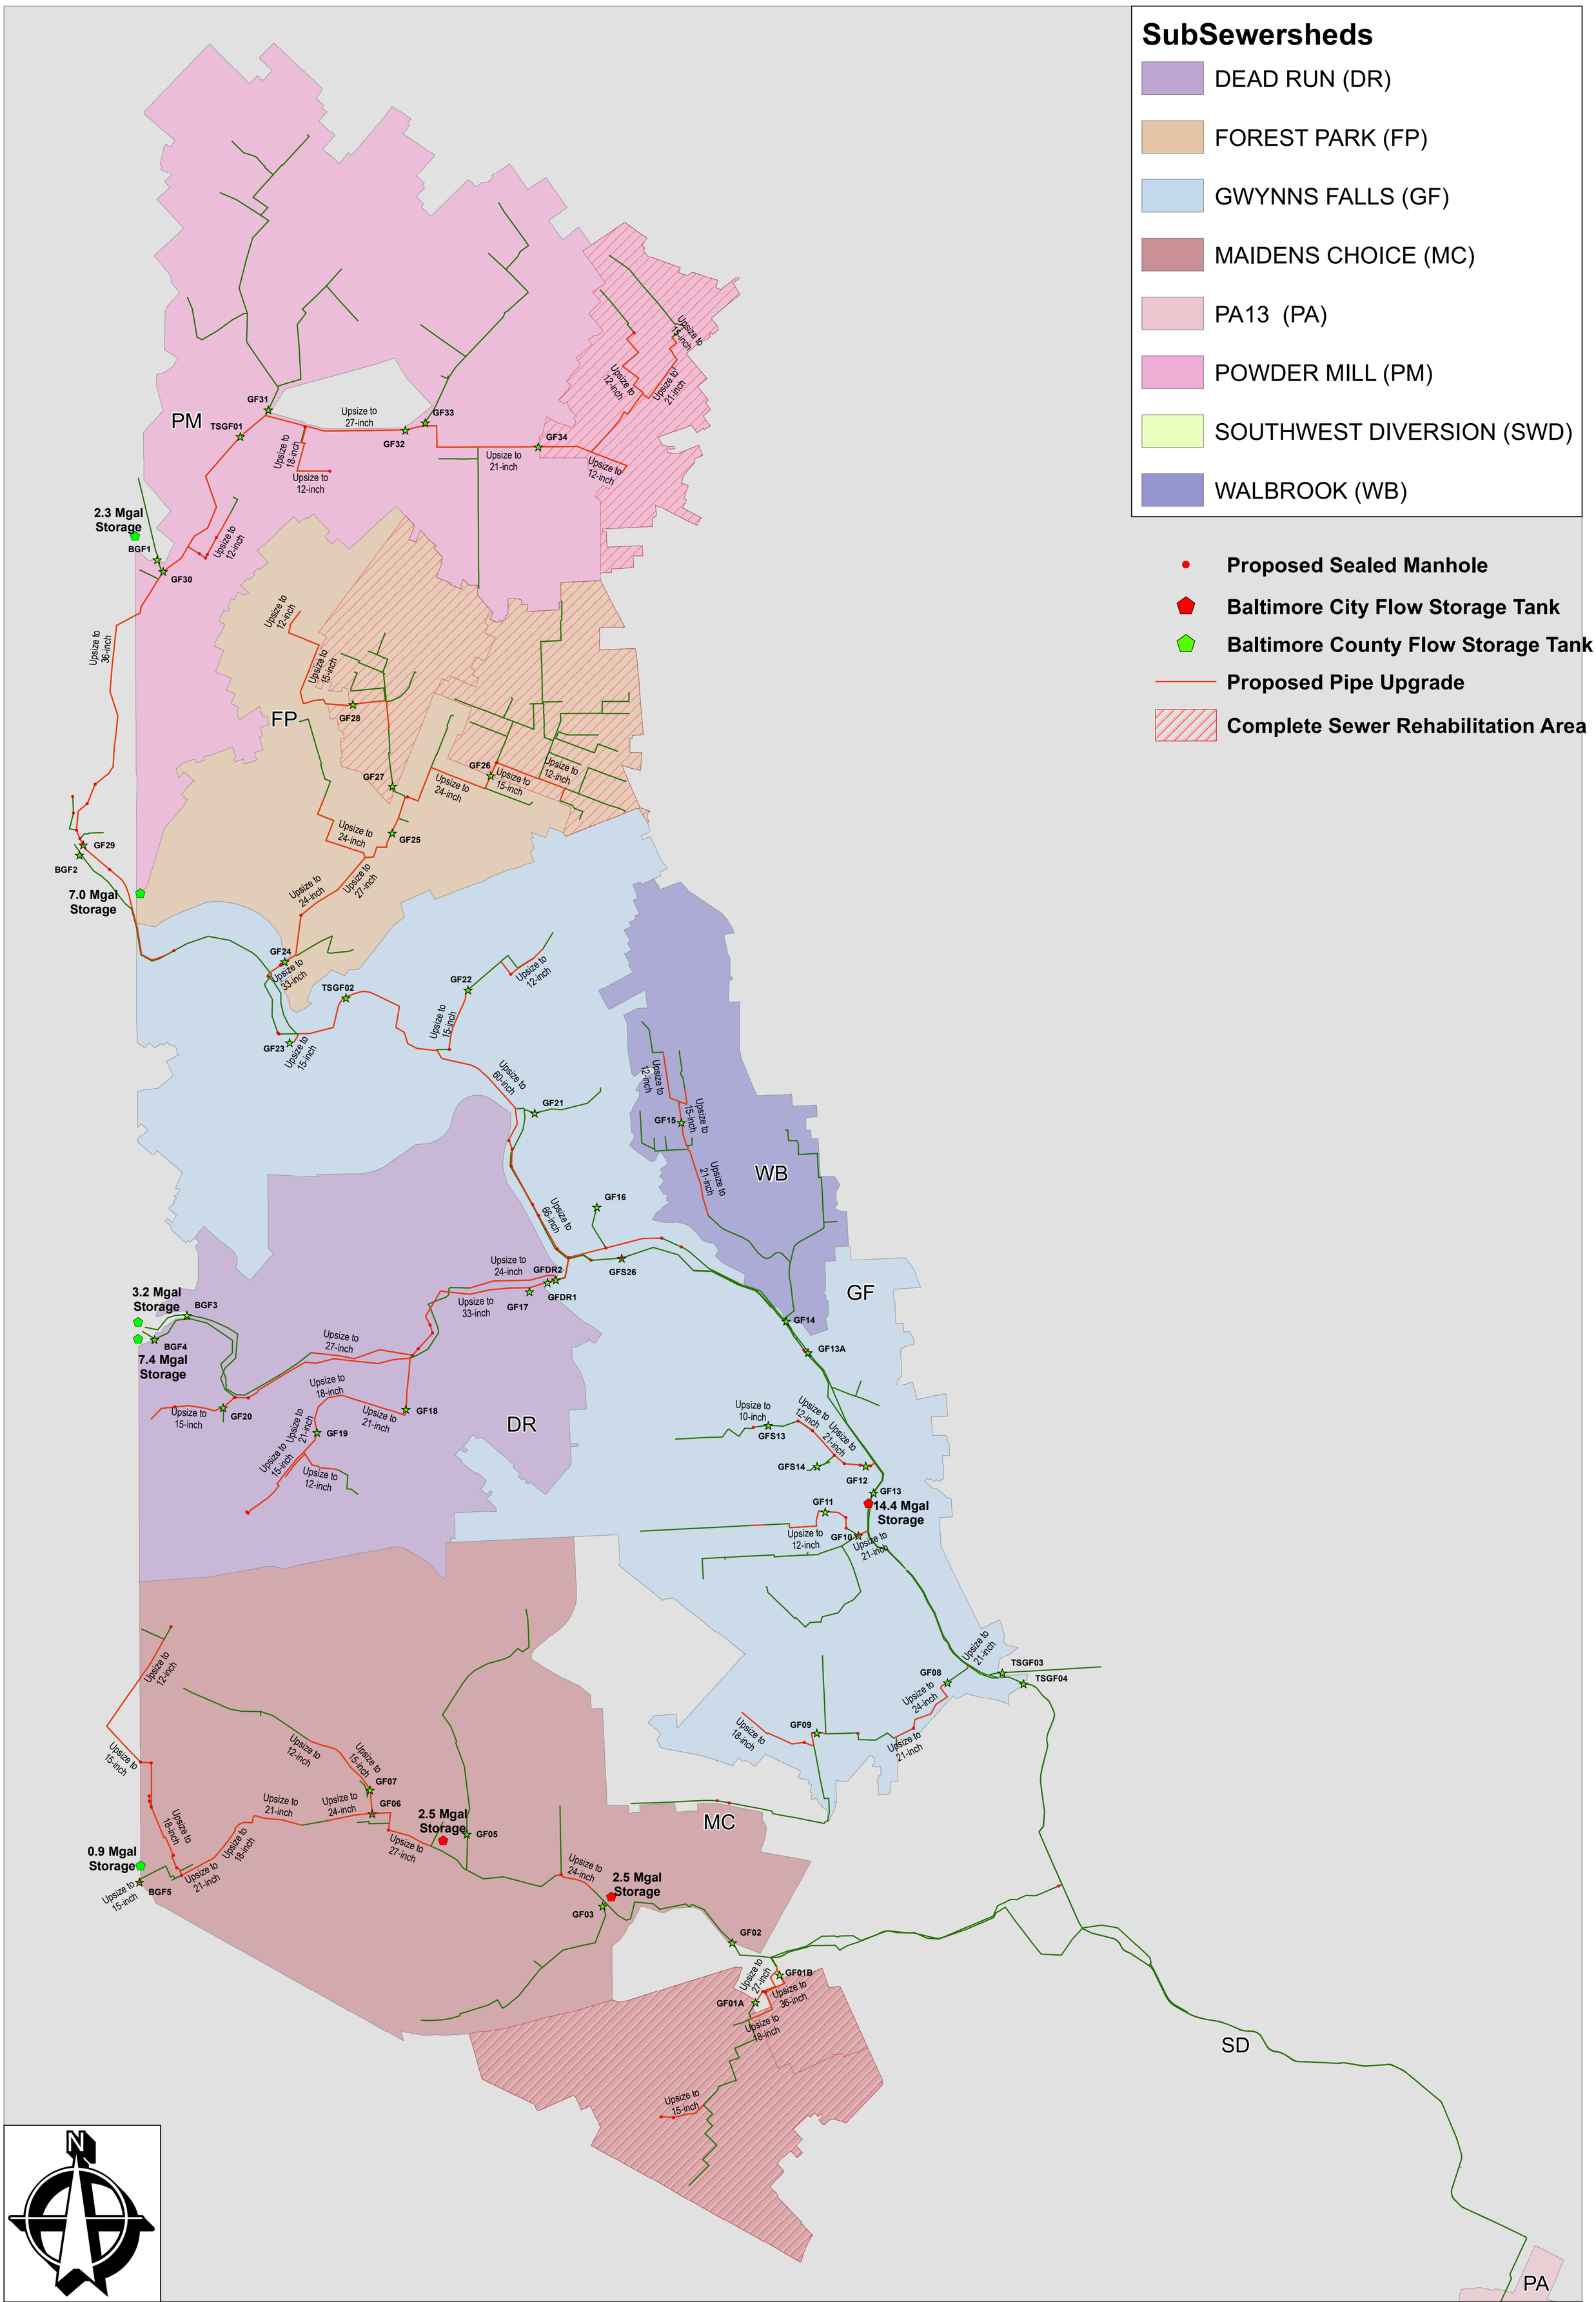

Map 5.0.1

BALTIMORE CITY DPW DEPARTMENT OF PUBLIC WORKS DAVID E. SCOTT, P.E. DIRECTOR

Project 1032 - Gwynns Falls Collection System Evaluation and Sewershed Plan

Gwynns Falls Sewershed Alternative Analysis 10-Year Hydraulic Improvements

URS
BLACK & VEATCH Building a world of difference.

June 2010

Scale: 1 inch = 0.4 miles