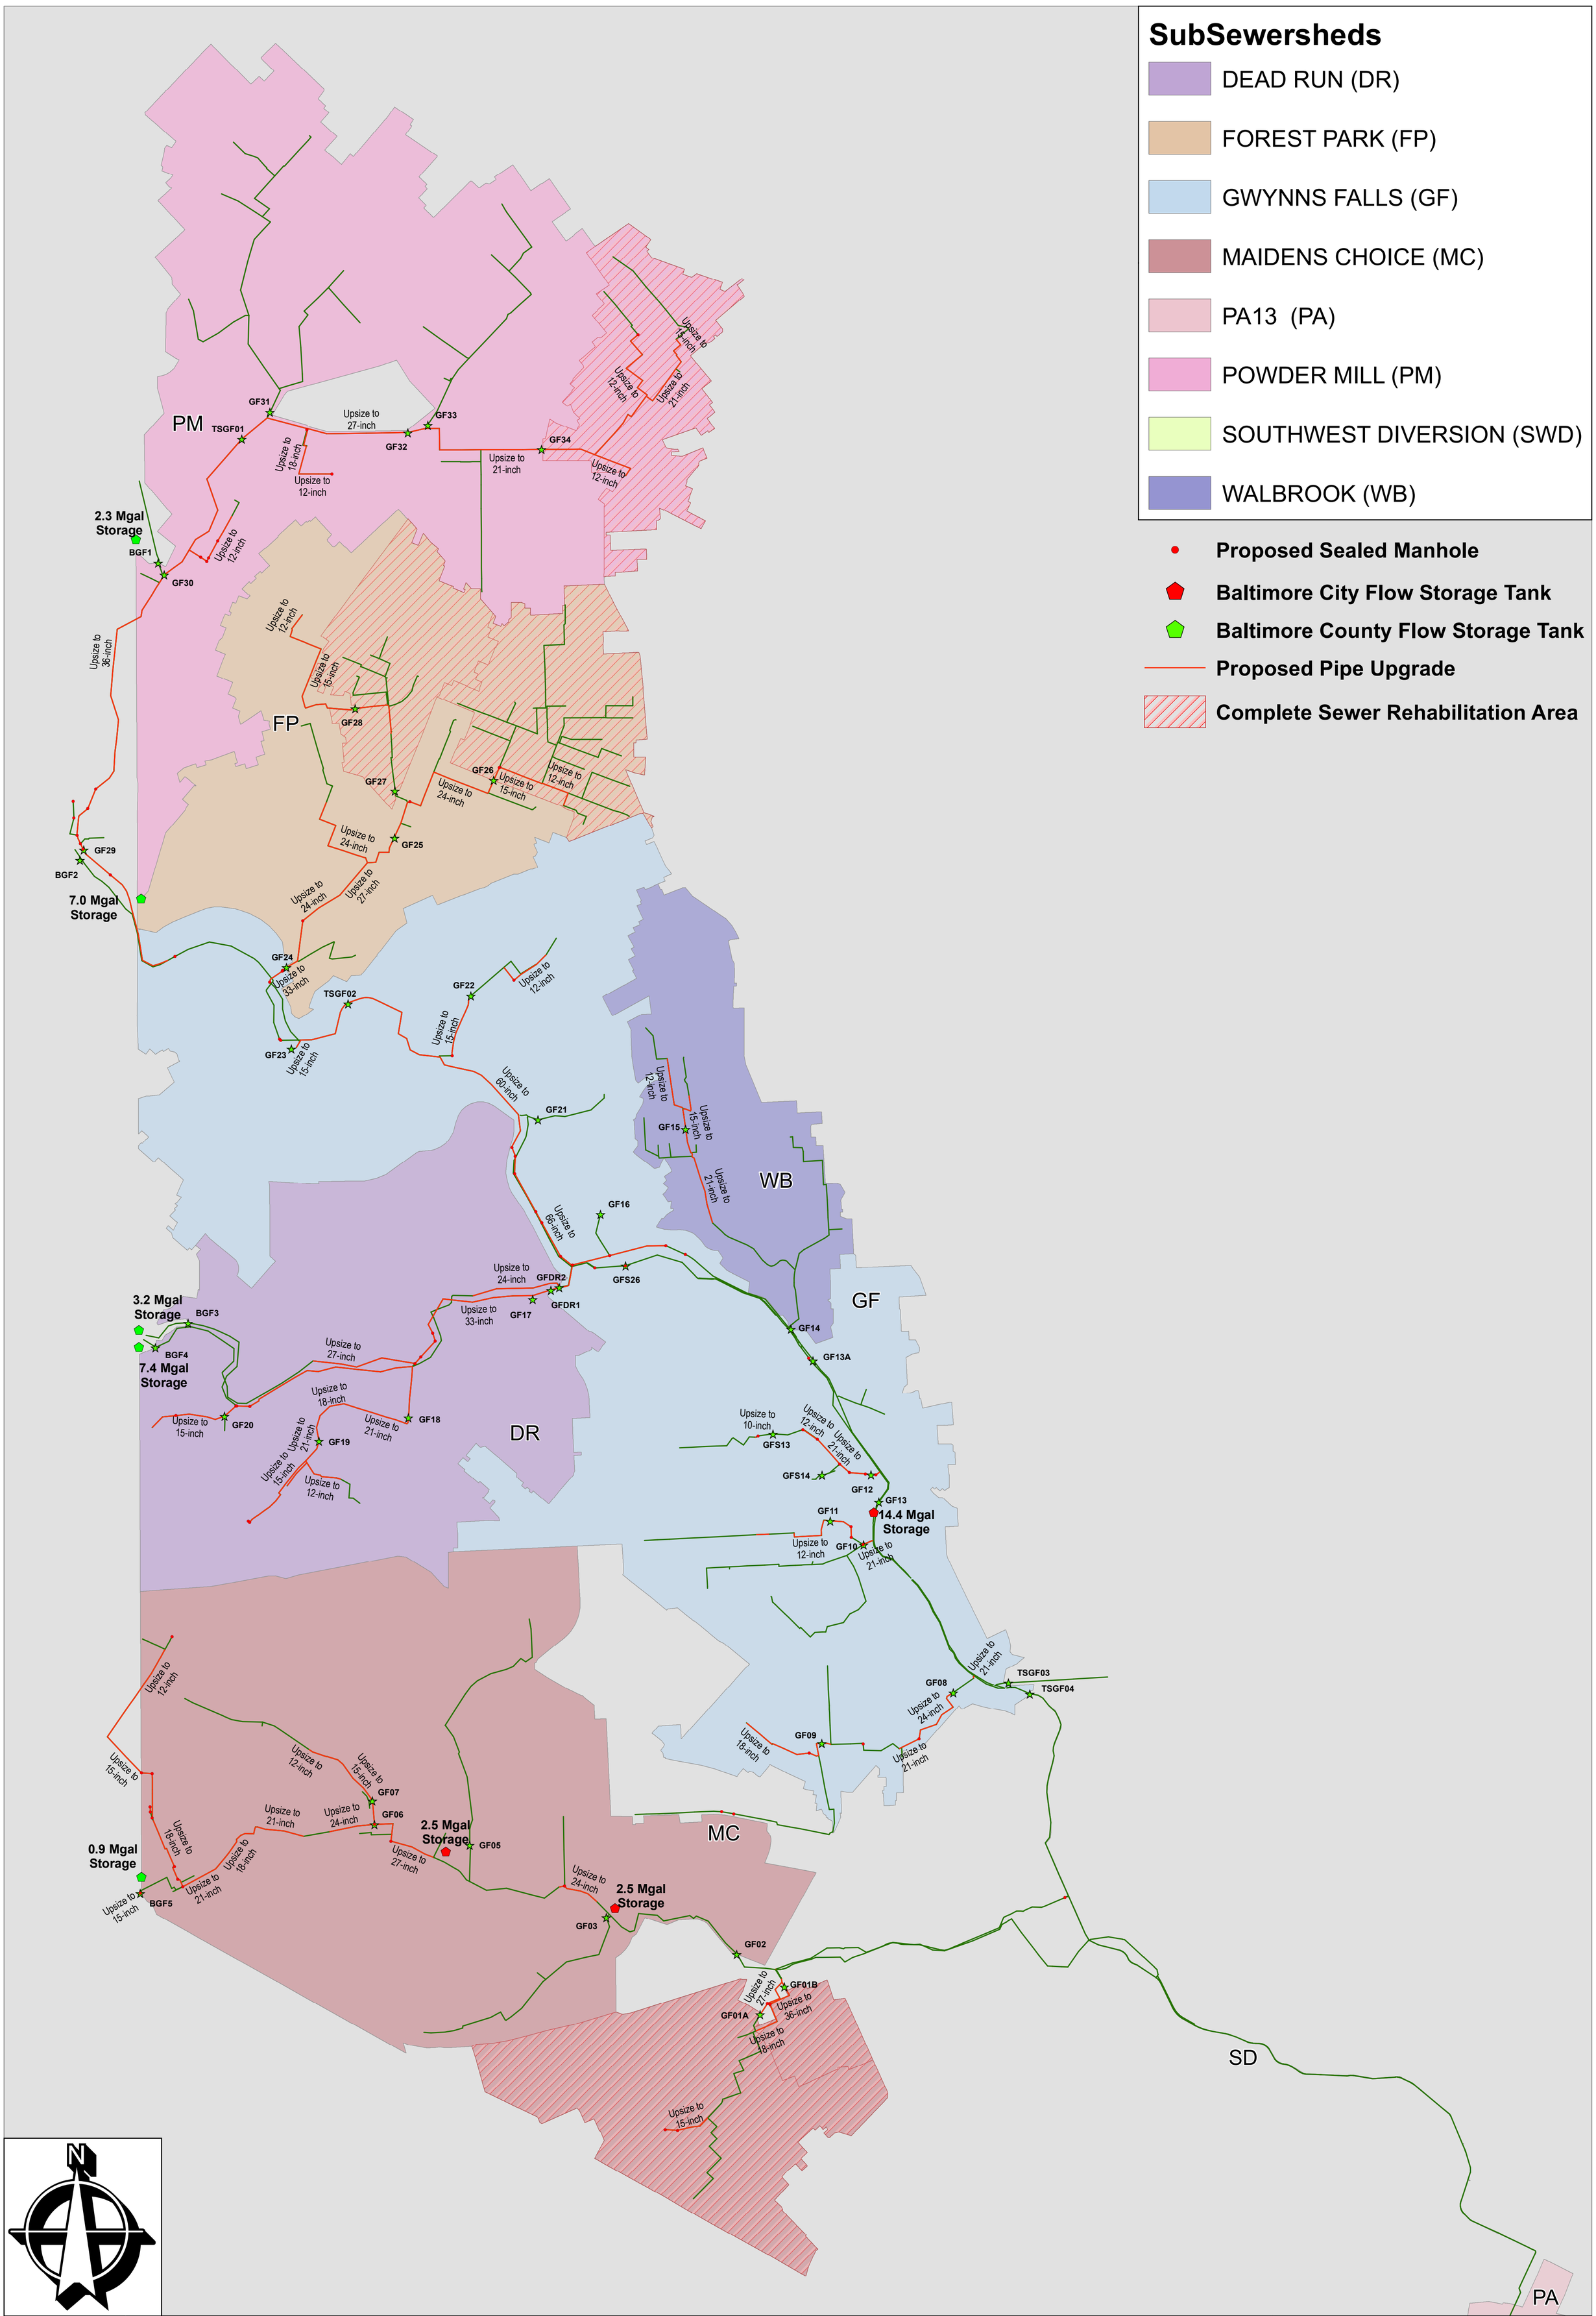

Map 5.4.4

BALTIMORE CITY DPW
DEPARTMENT OF PUBLIC WORKS
DAVID E. SCOTT, P.E.
DIRECTOR

Project 1032 - Gwynns Falls Collection System Evaluation and Sewershed Plan

Gwynns Falls Sewershed Alternative Analysis (10-Year Hydraulic Improvements)

URS
BLACK & VEATCH
Building a world of difference.

June 2010

Scale: 1 inch = 0.4 miles