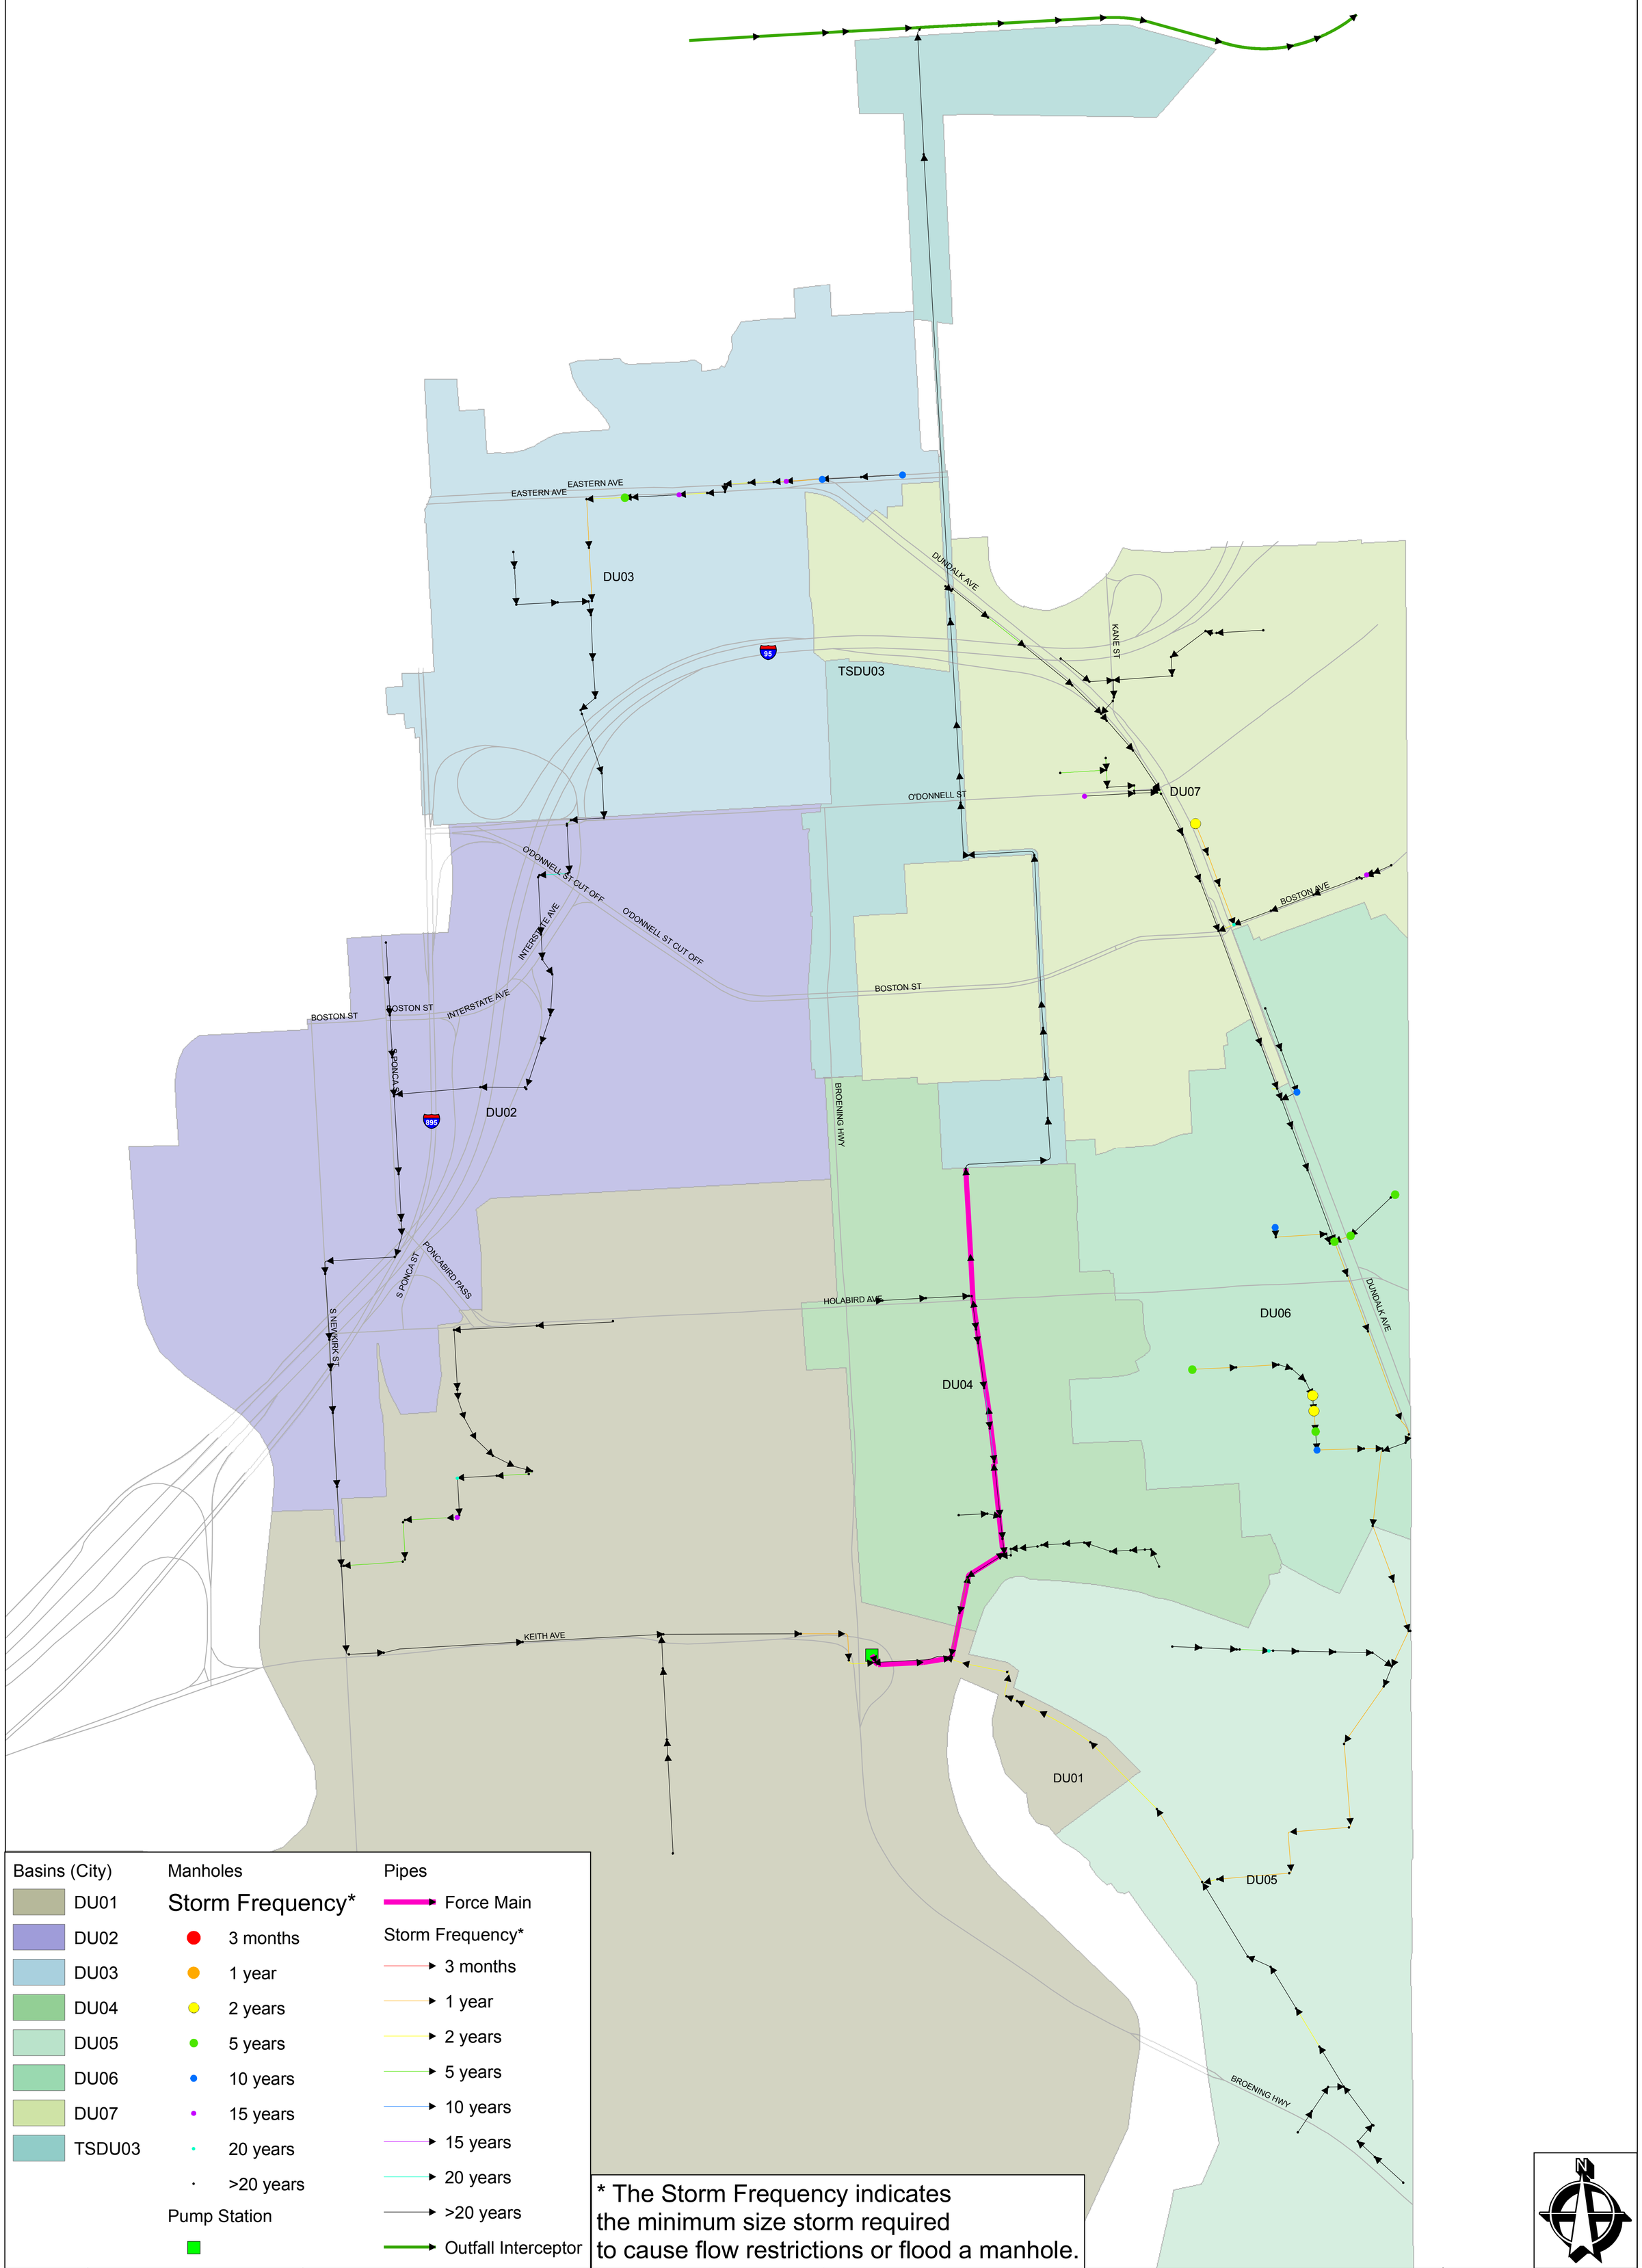

Map 5.3.3A

STEPHANIE RAWLINGS-BLAKE
MAYOR

Project 1047 - Dundalk Collection System Evaluation & Sewershed Plan

Dundalk Storm Simulation Results (All Pumps Online, Baseline Conditions, Year 2007)

rjngroup
Excellence through Ownership

March 1st, 2010

Scale: 1 inch = 500 feet