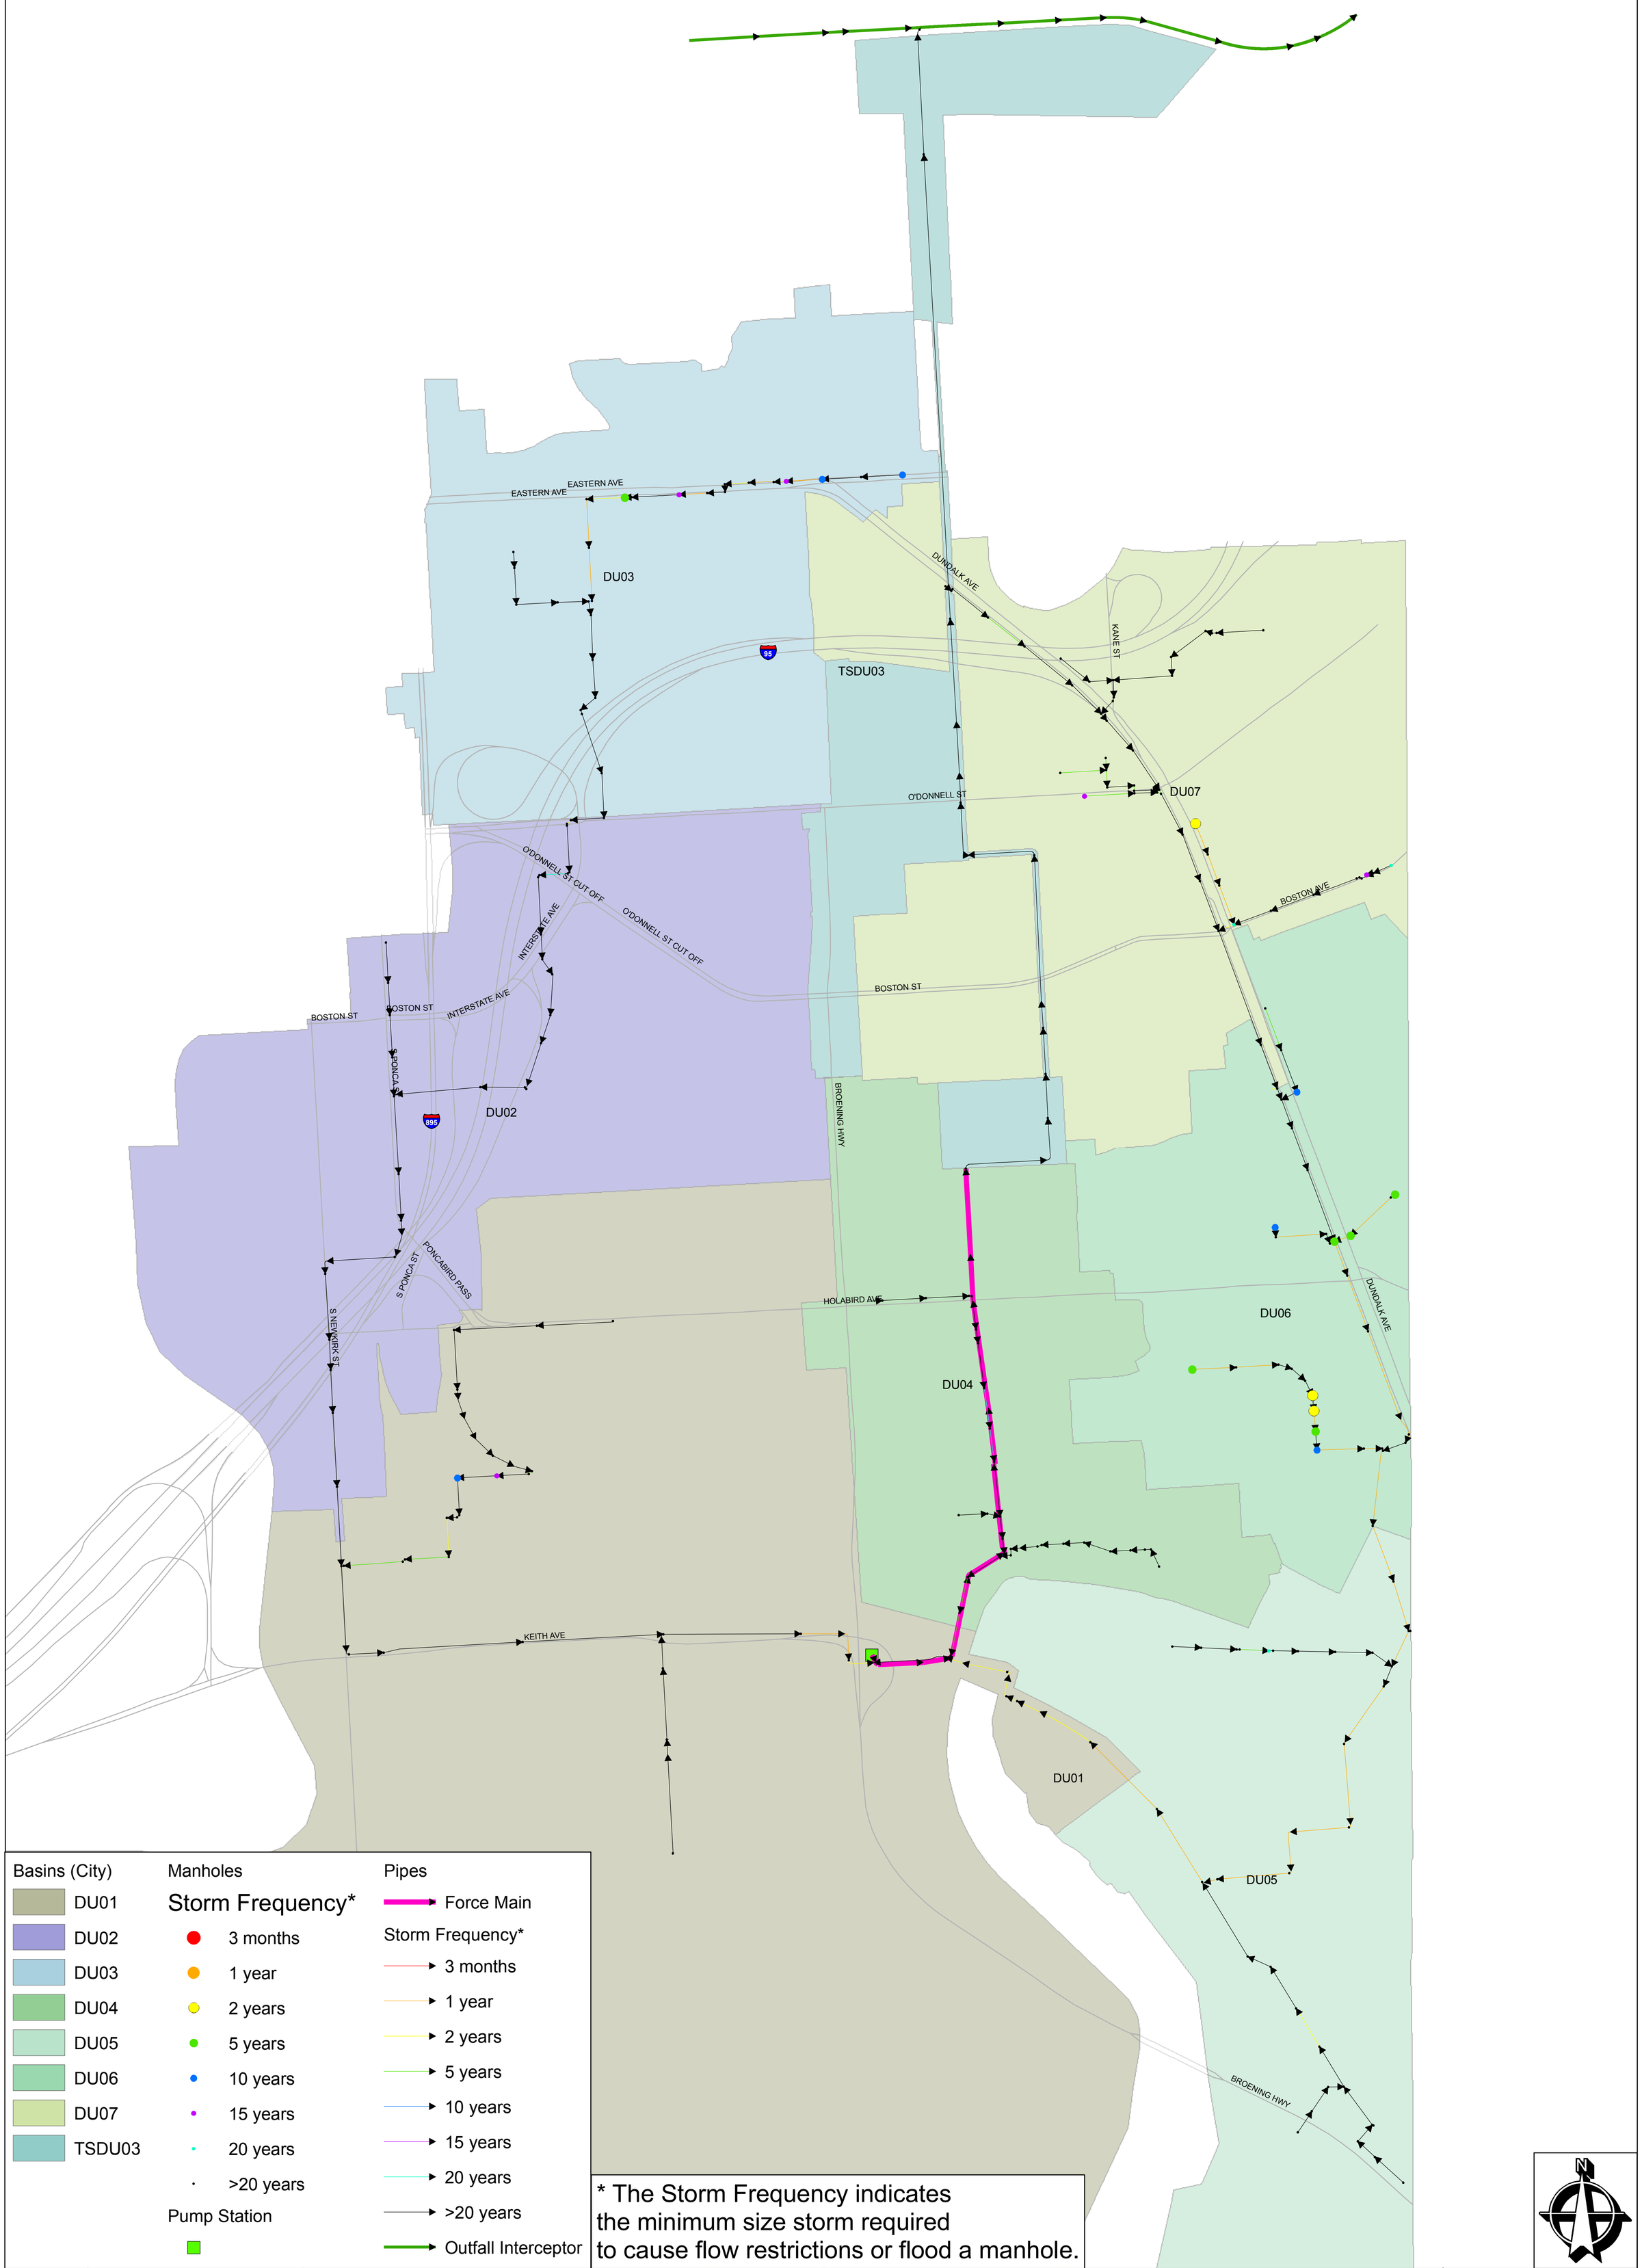


Map 5.3.3D

STEPHANIE RAWLINGS-BLAKE
MAYOR

# Project 1047 - Dundalk Collection System Evaluation & Sewershed Plan

# Dundalk Storm Simulation Results (Backup Pumps Offline, Future Conditions, Year 2025)

rjngroup
Excellence through Ownership

March 1st, 2010

Scale: 1 inch = 500 feet