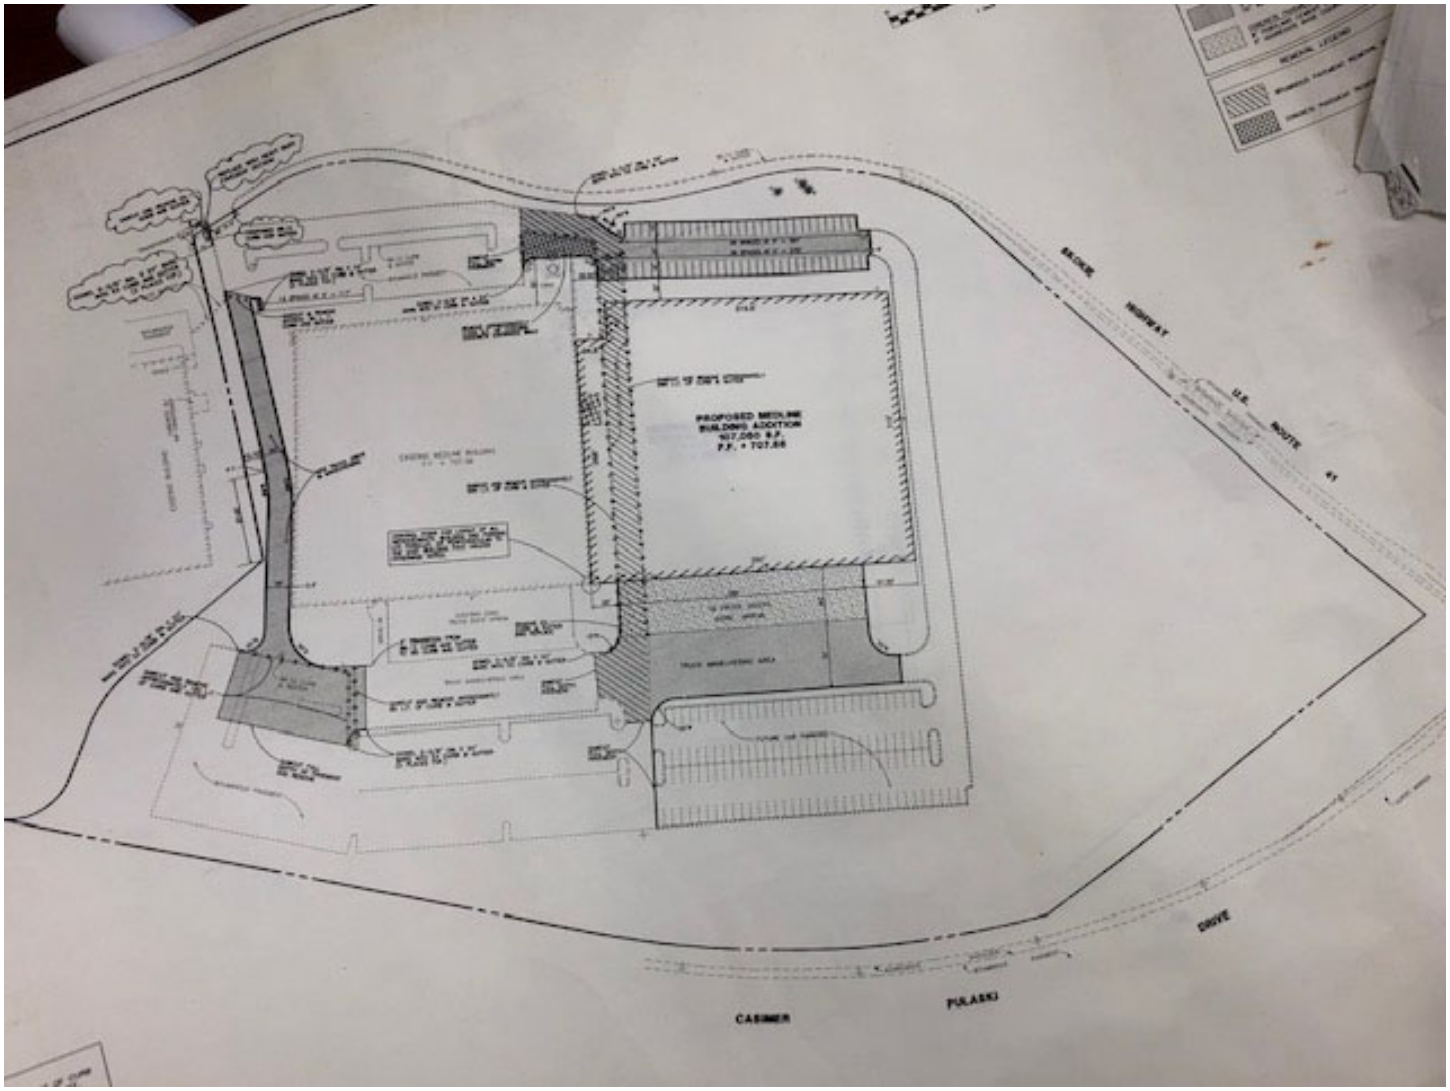
PROPOSED MEDLINE
BUILDING ADDITION
107,000 S.F.
F.F. = 707.66
HIGHWAY
U.S. ROUTE 41
DRIVE
PULASKI
CASIMER