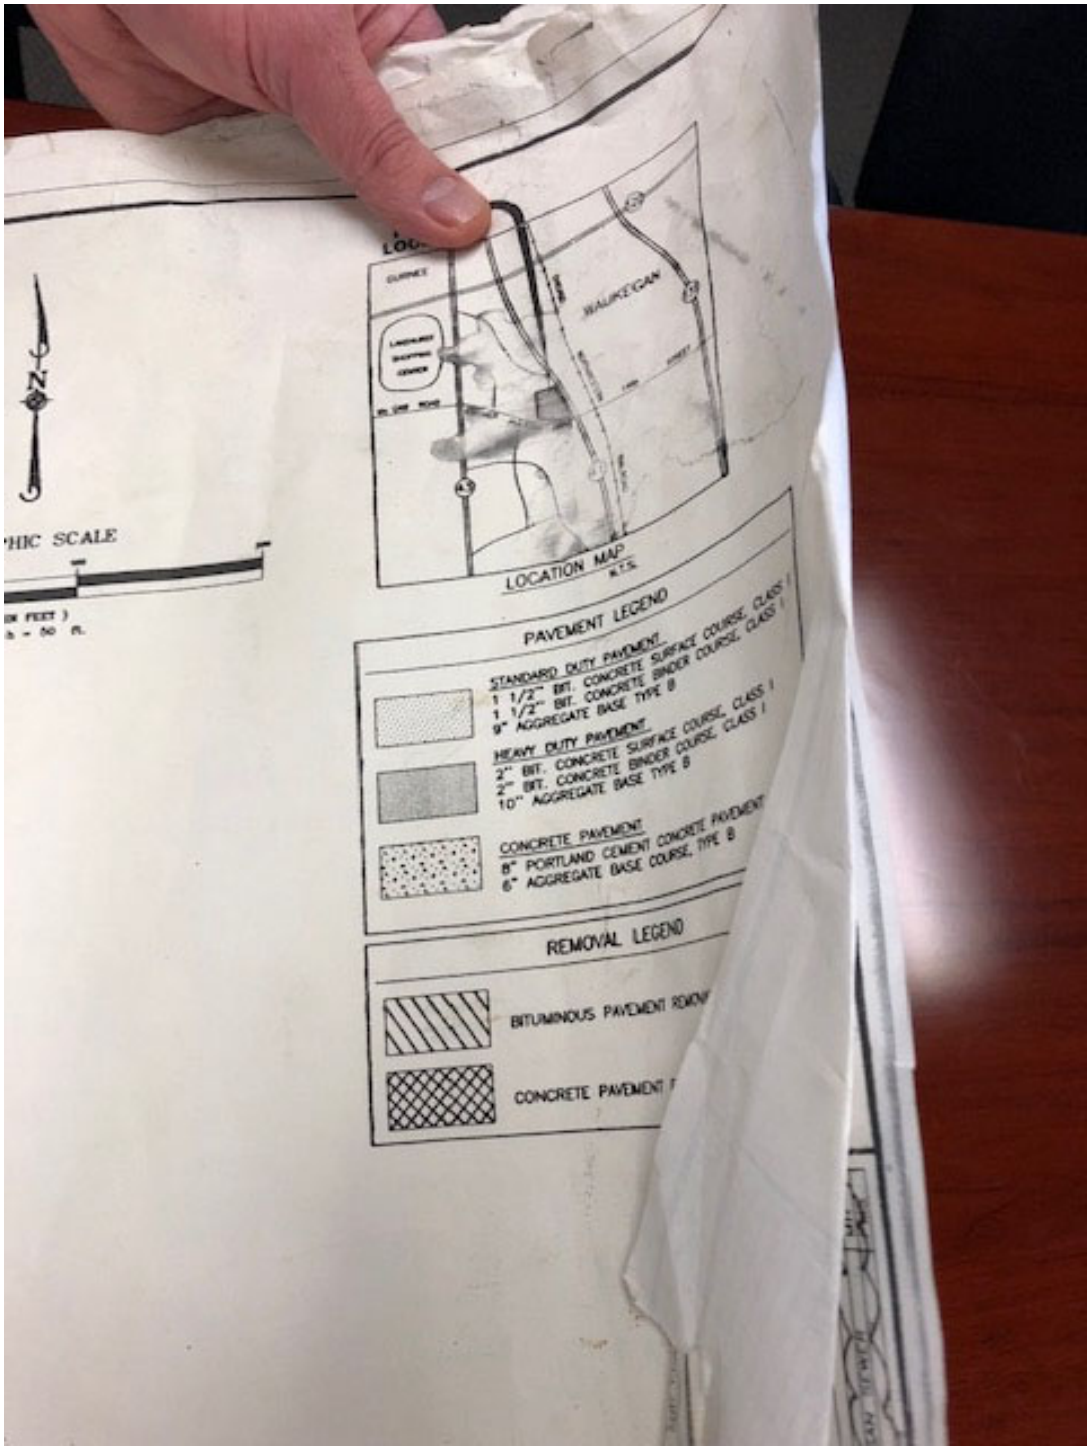
LOCATION MAP
N.T.S.
PAVEMENT LEGEND
STANDARD DUTY PAVEMENT
1 1/2" BIT. CONCRETE SURFACE COURSE, CLASS I
1 1/2" BIT. CONCRETE BINDER COURSE, CLASS I
9" AGGREGATE BASE TYPE B
HEAVY DUTY PAVEMENT
2" BIT. CONCRETE SURFACE COURSE, CLASS I
2" BIT. CONCRETE BINDER COURSE, CLASS I
10" AGGREGATE BASE TYPE B
CONCRETE PAVEMENT
8" PORTLAND CEMENT CONCRETE PAVEMENT
6" AGGREGATE BASE COURSE, TYPE B
REMOVAL LEGEND
BITUMINOUS PAVEMENT
CONCRETE PAVEMENT
N
PHIC SCALE