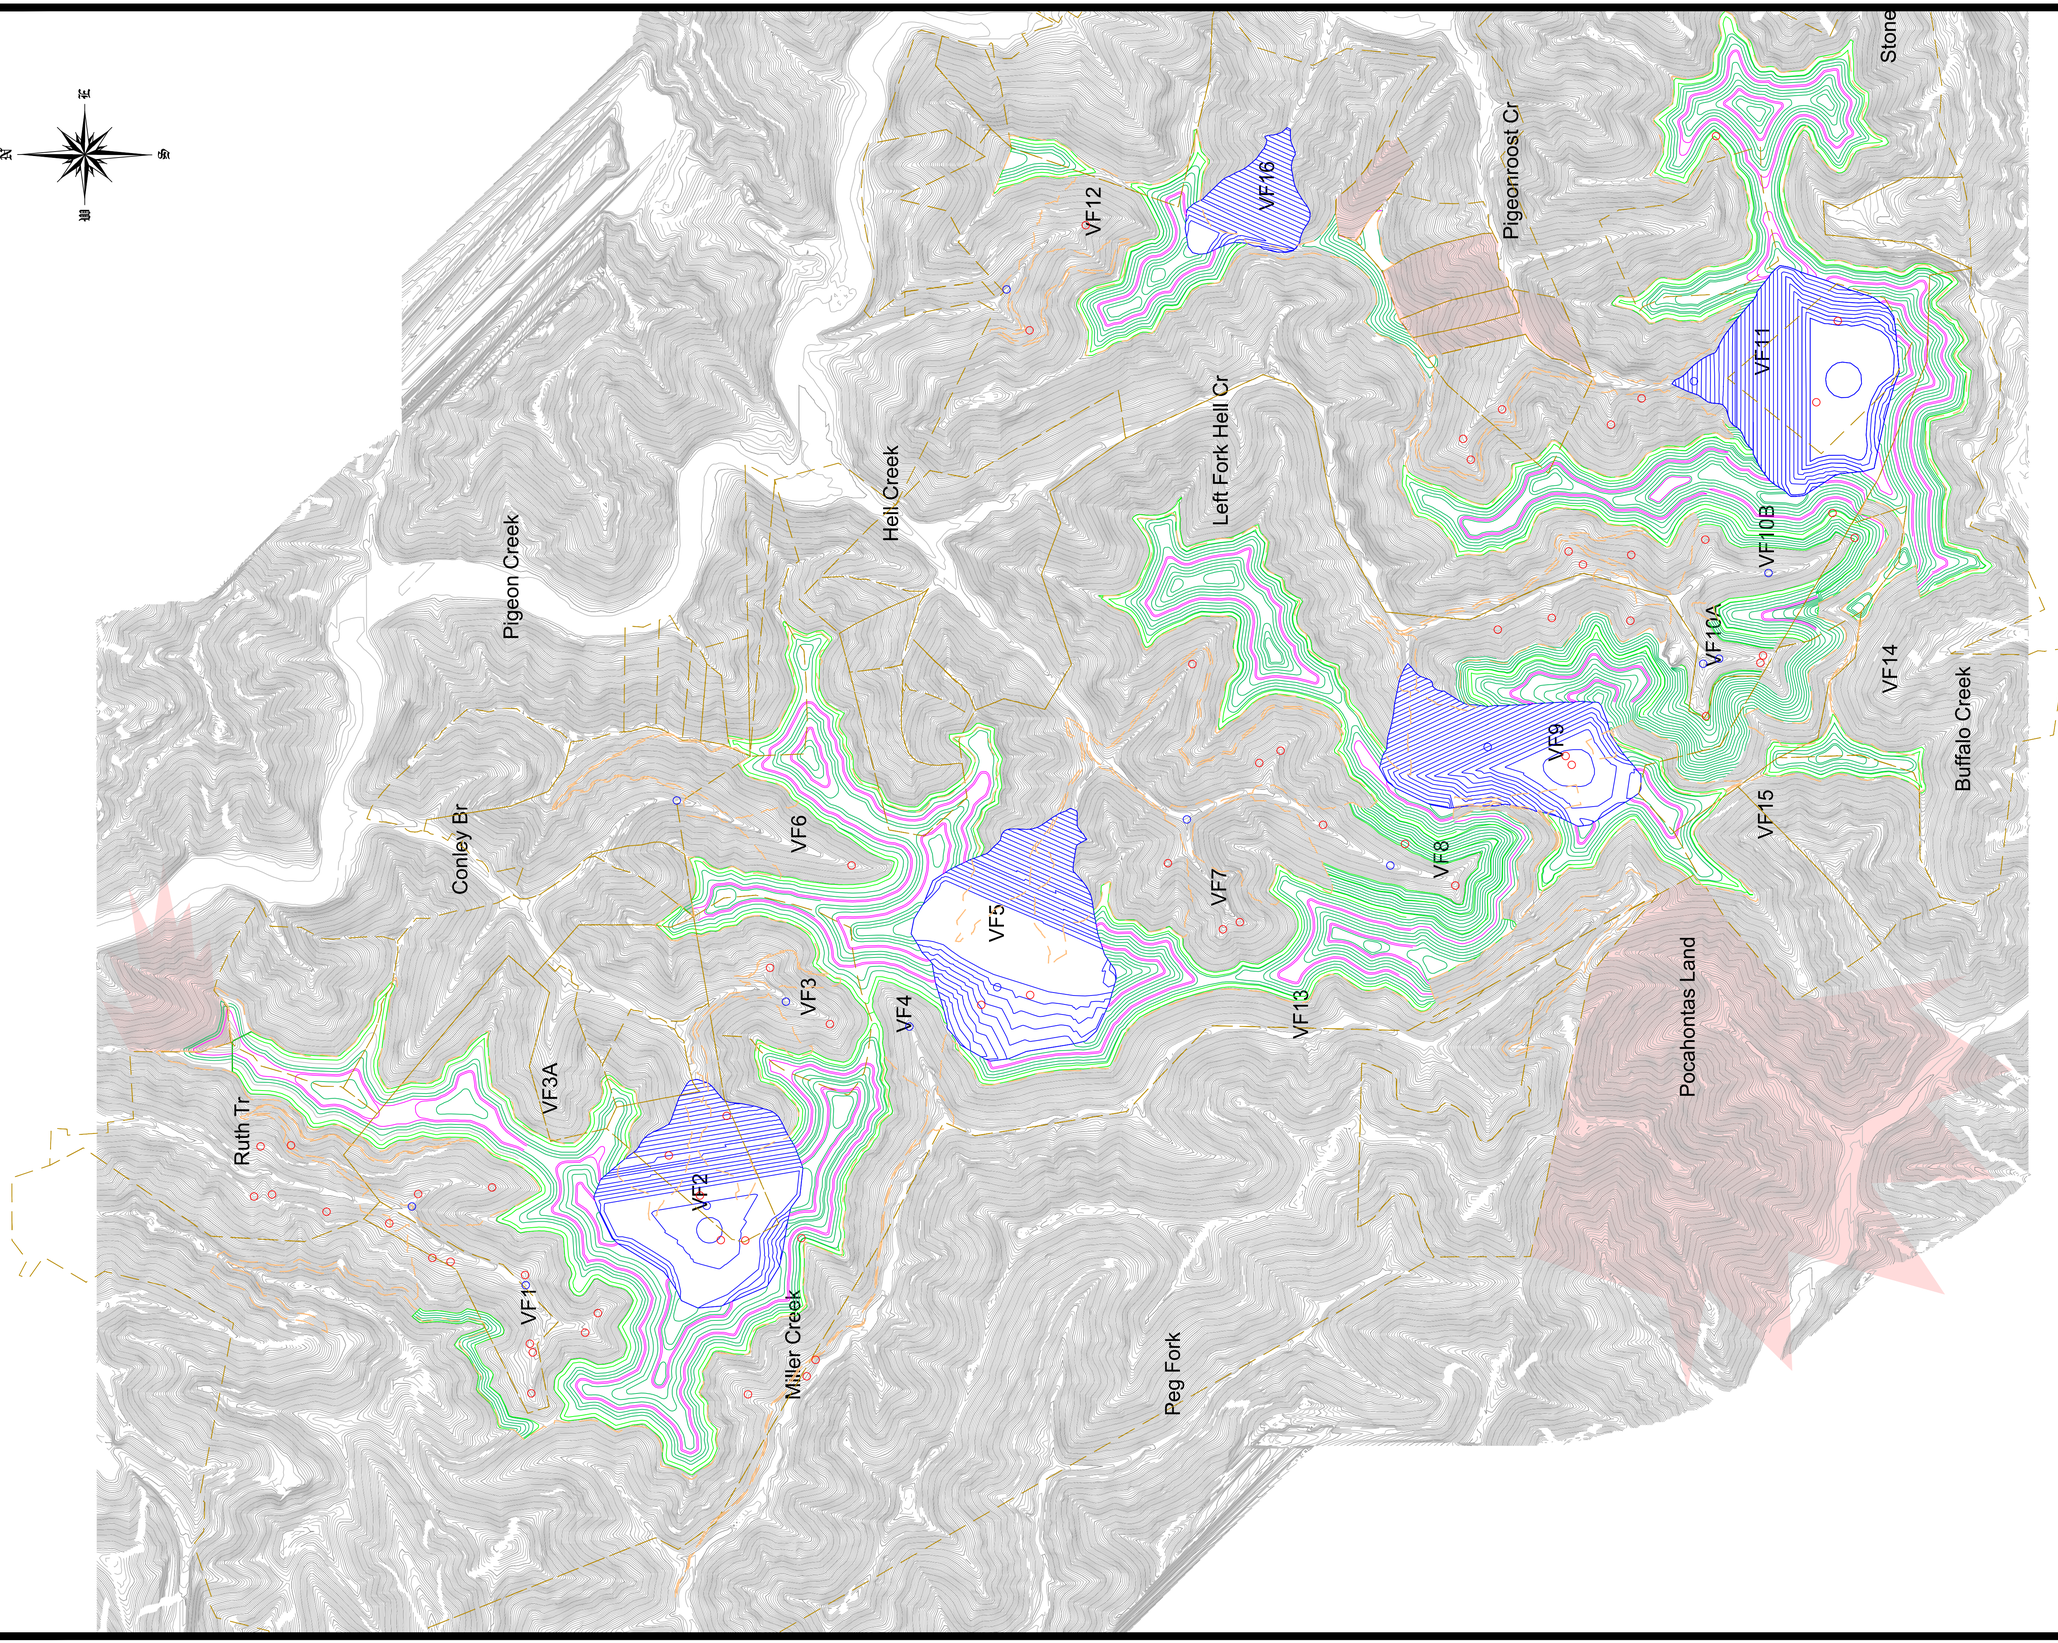

Legend

- Fill
- Initial BackFill
- Original Contours
- CONSOL Boundary
- Property Lines
- P/I Point
- E/I Point
- Potential Adverse Properties

MORGAN WORLDWIDE CONSULTANTS, INC. disclaims all liability from the failure of third parties to comply with the laws, regulations and statutes of the state and federal government in the implementation of this plan. All information and data provided in this work product should be used only for the intended purpose. All facilities such as gaslines, wells, power lines etc. should be field located prior to implementation of this plan. Property lines are not certified.

Morgan Worldwide Consultants
P.O. Box 888
Lexington, Ky 40508

Buffalo Mountain

DRAFT
Mine Only Design

Contract No. EP-BPA-11-C-0019

Scale 1"=1000'
0 1000 2000 Feet

Drawn By:	Date	Location:
Checked:	Date	Quadrangle Name(s):
Approved:	Date	Drawing No.
Plot By:	Date	Sheet No.

Filename: H:\MWCdatafiles\BMWC Projects\EPA\Maine\Buffalo Mountain 2\VF_DWG\DWG - VF MINE ONLY.dwg