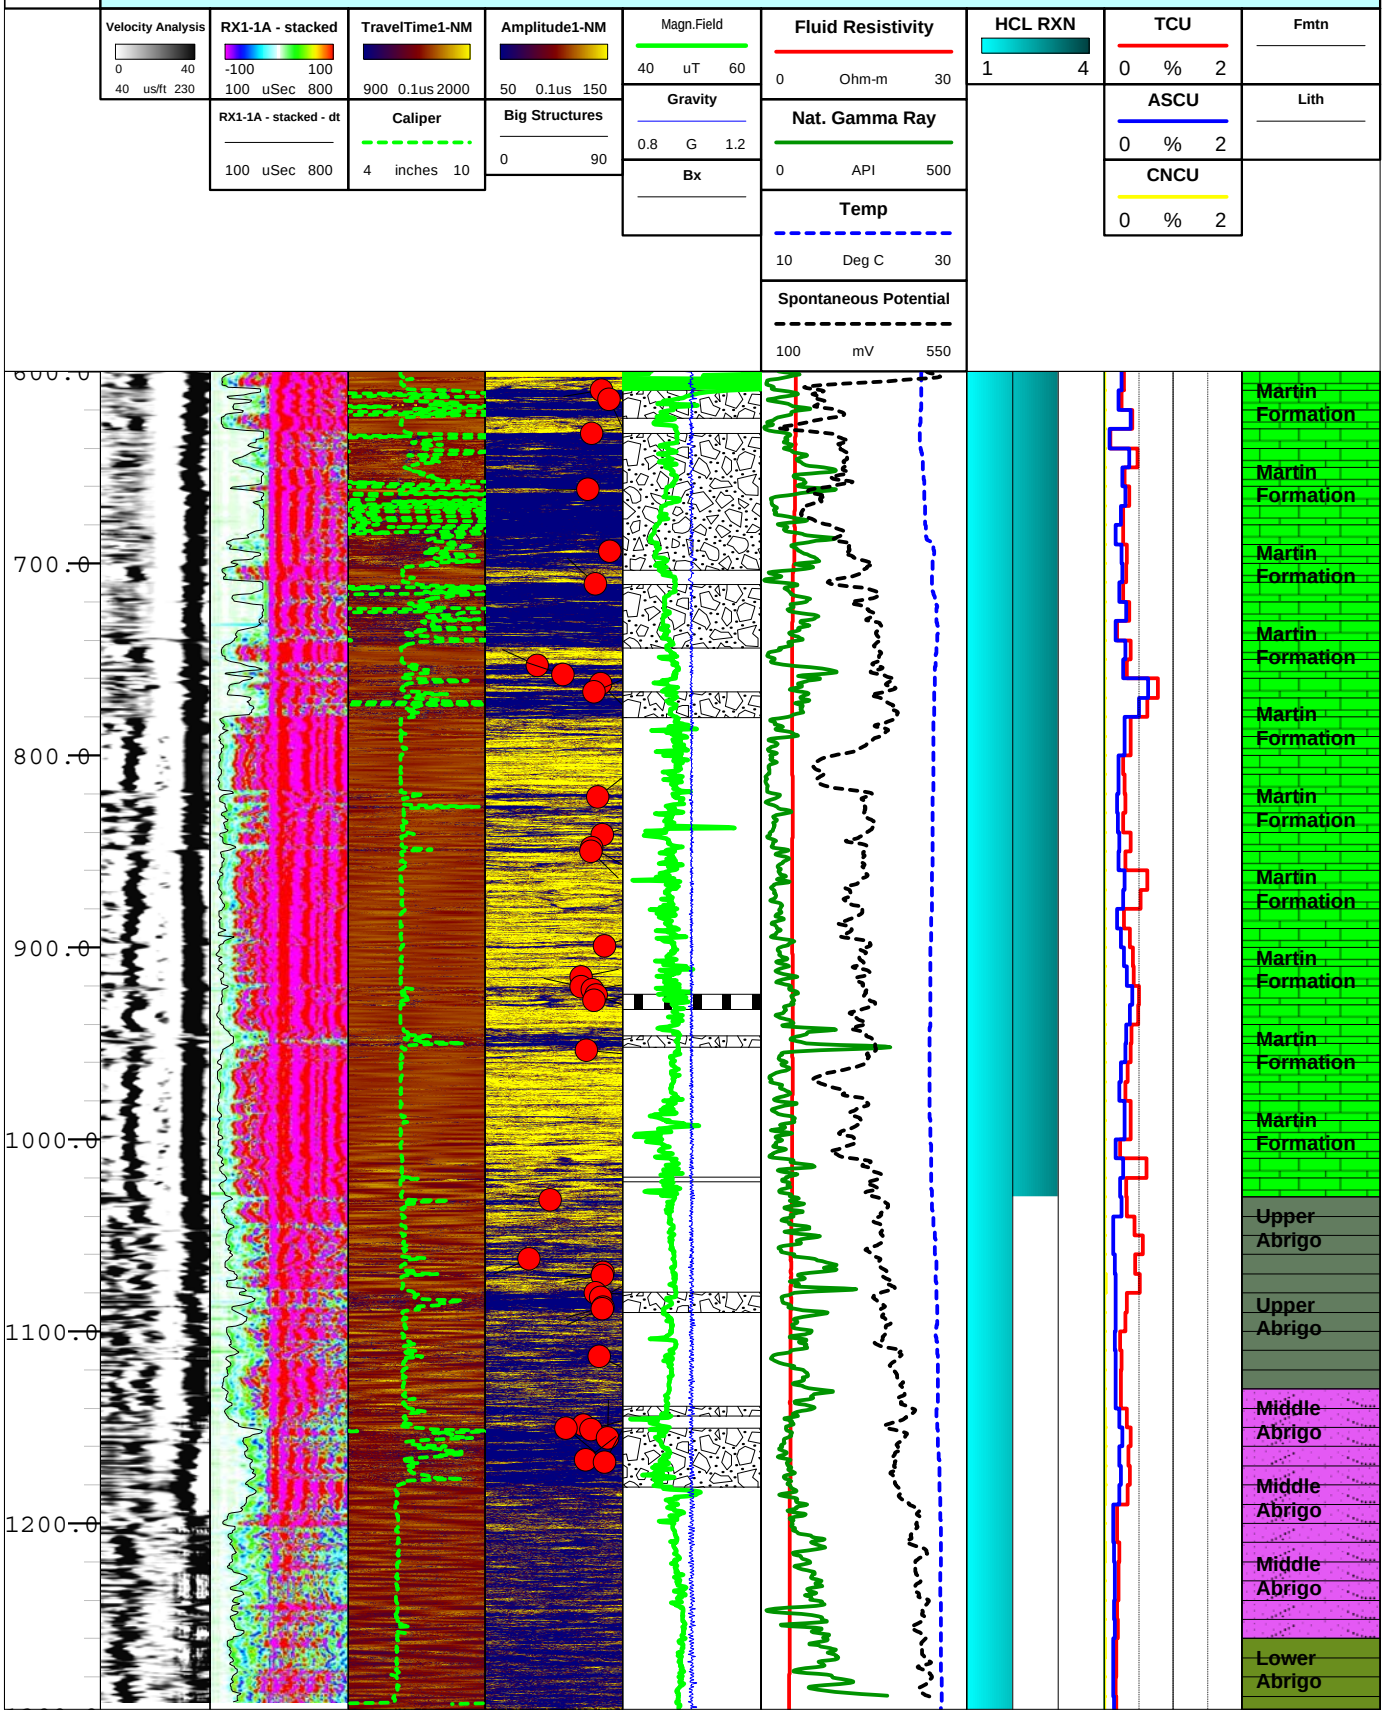NSH-02 UBER PLOT