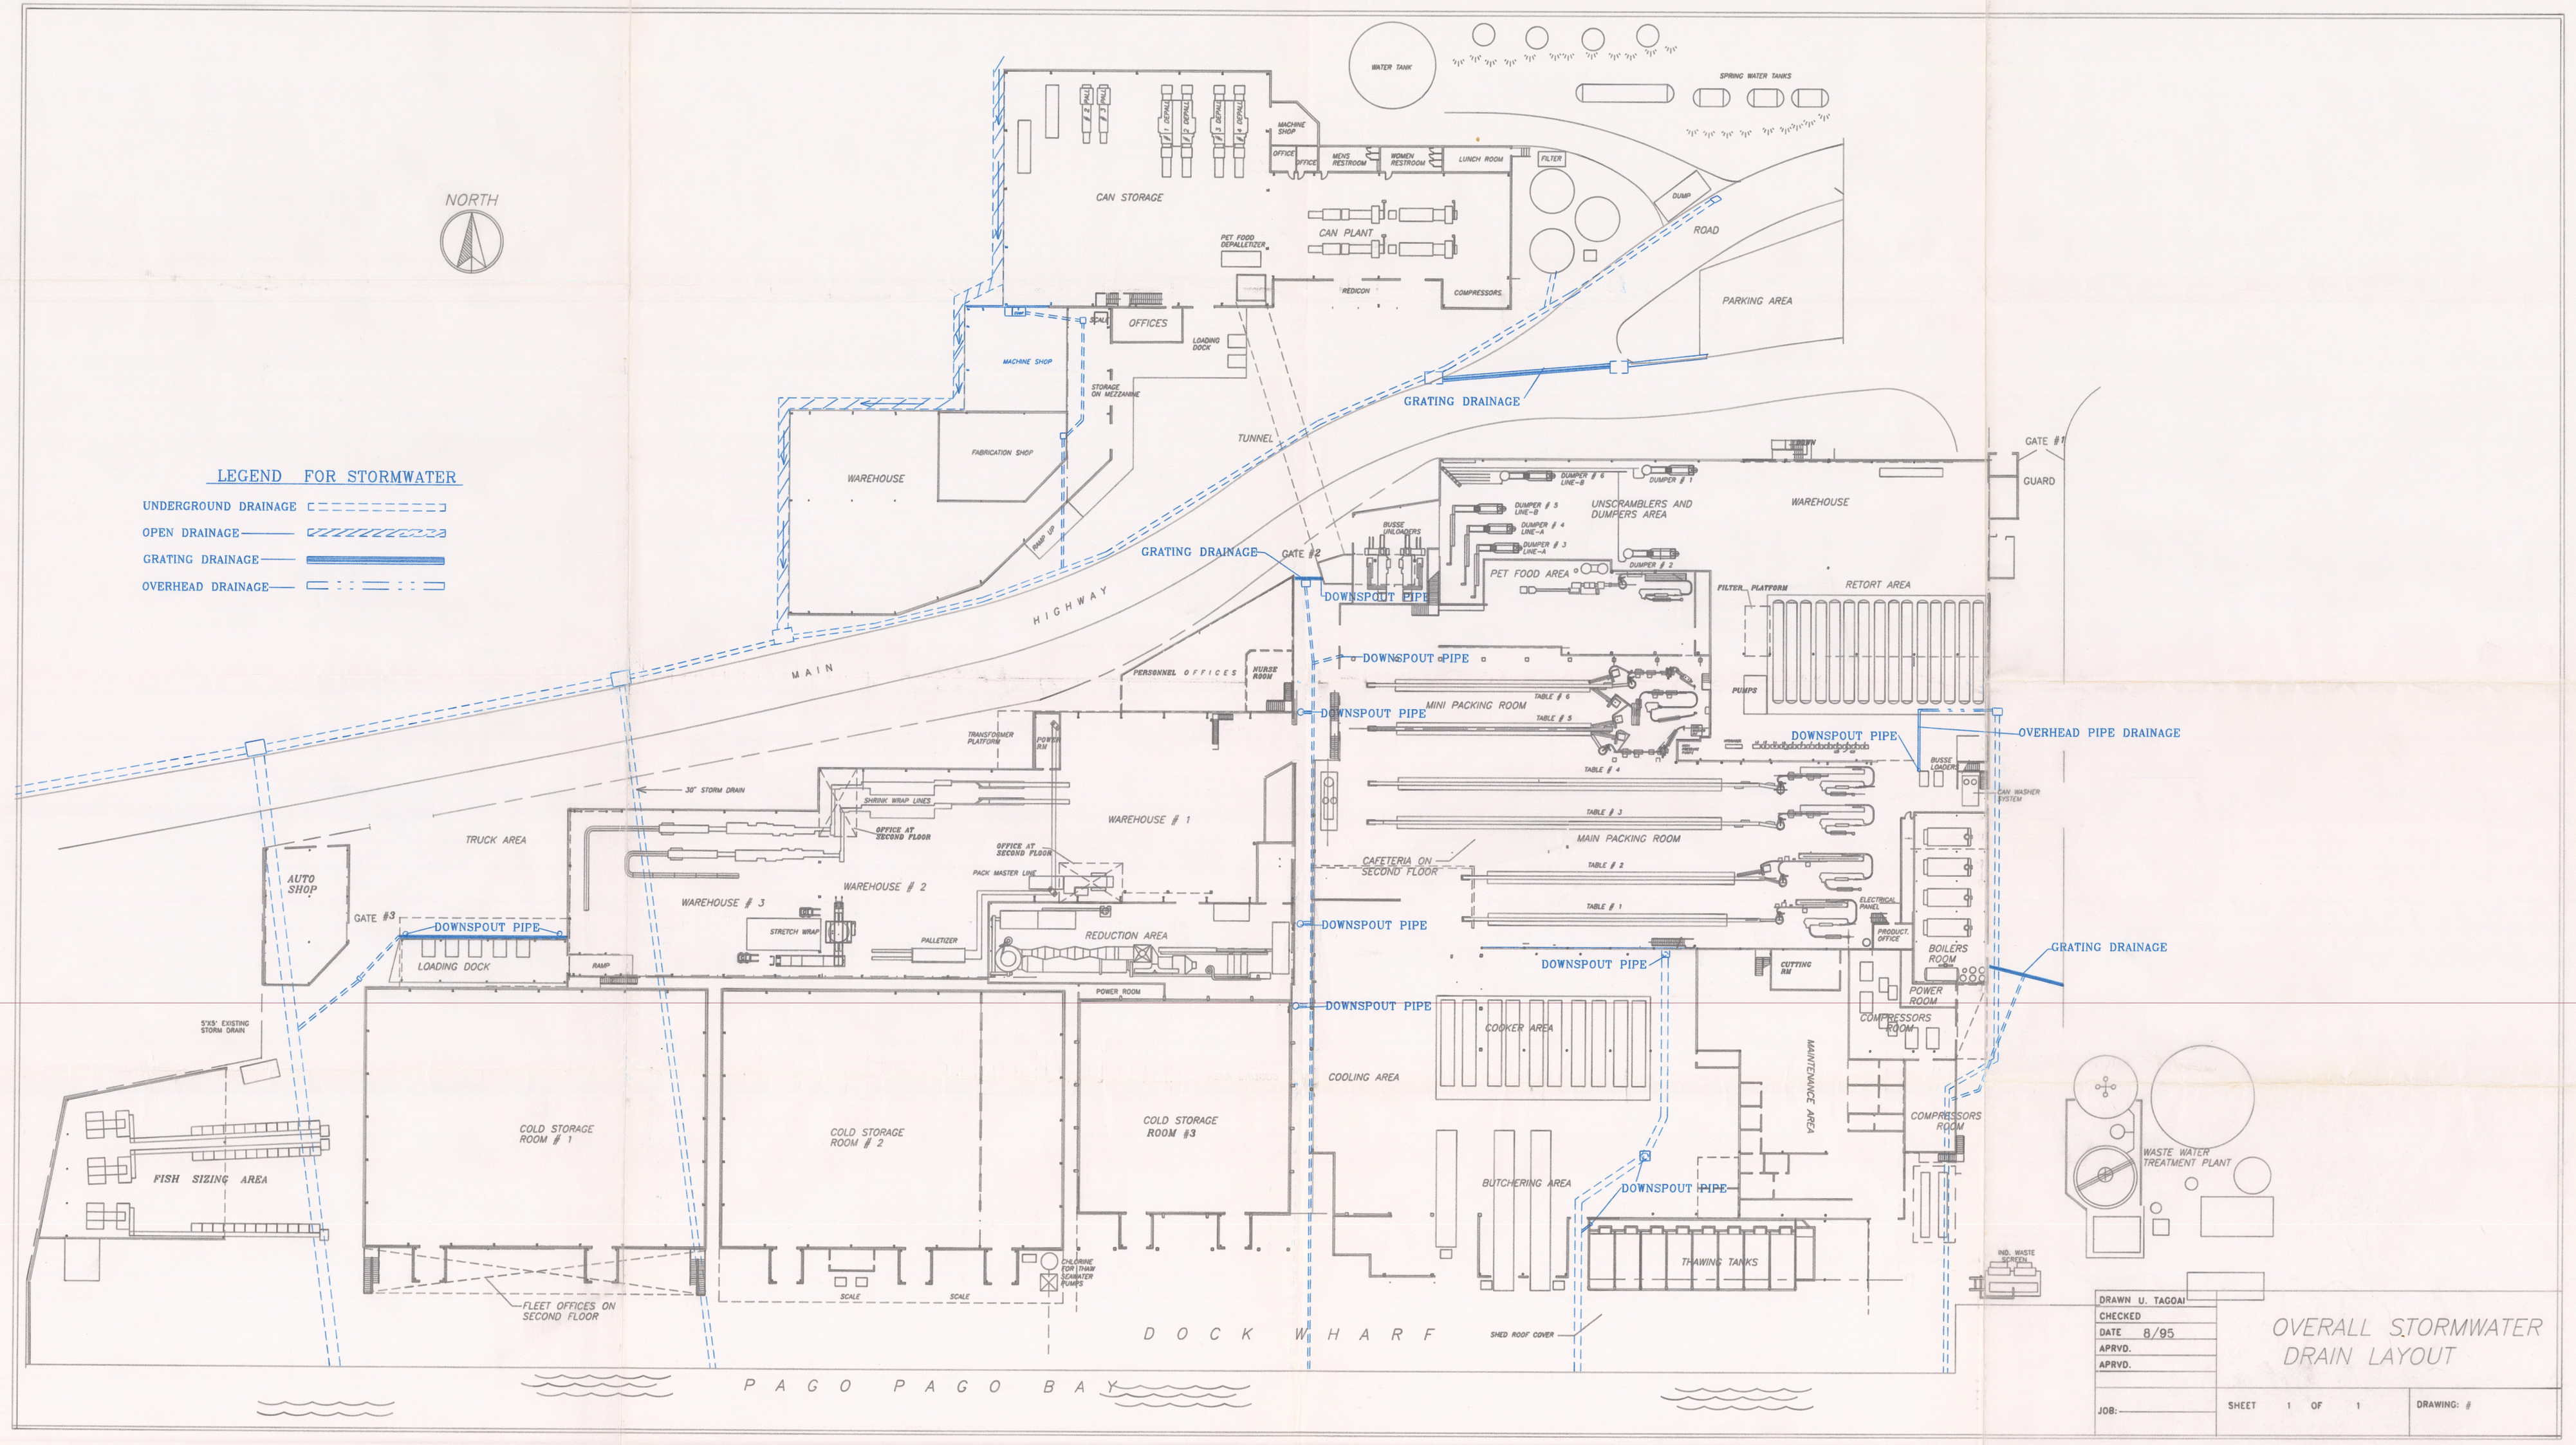

DRAWN	U. TAGOAI
CHECKED	
DATE	8/95
APRVD.	
APRVD.	
JOB:	
SHEET	1 OF 1
DRAWING:	#

OVERALL STORMWATER DRAIN LAYOUT