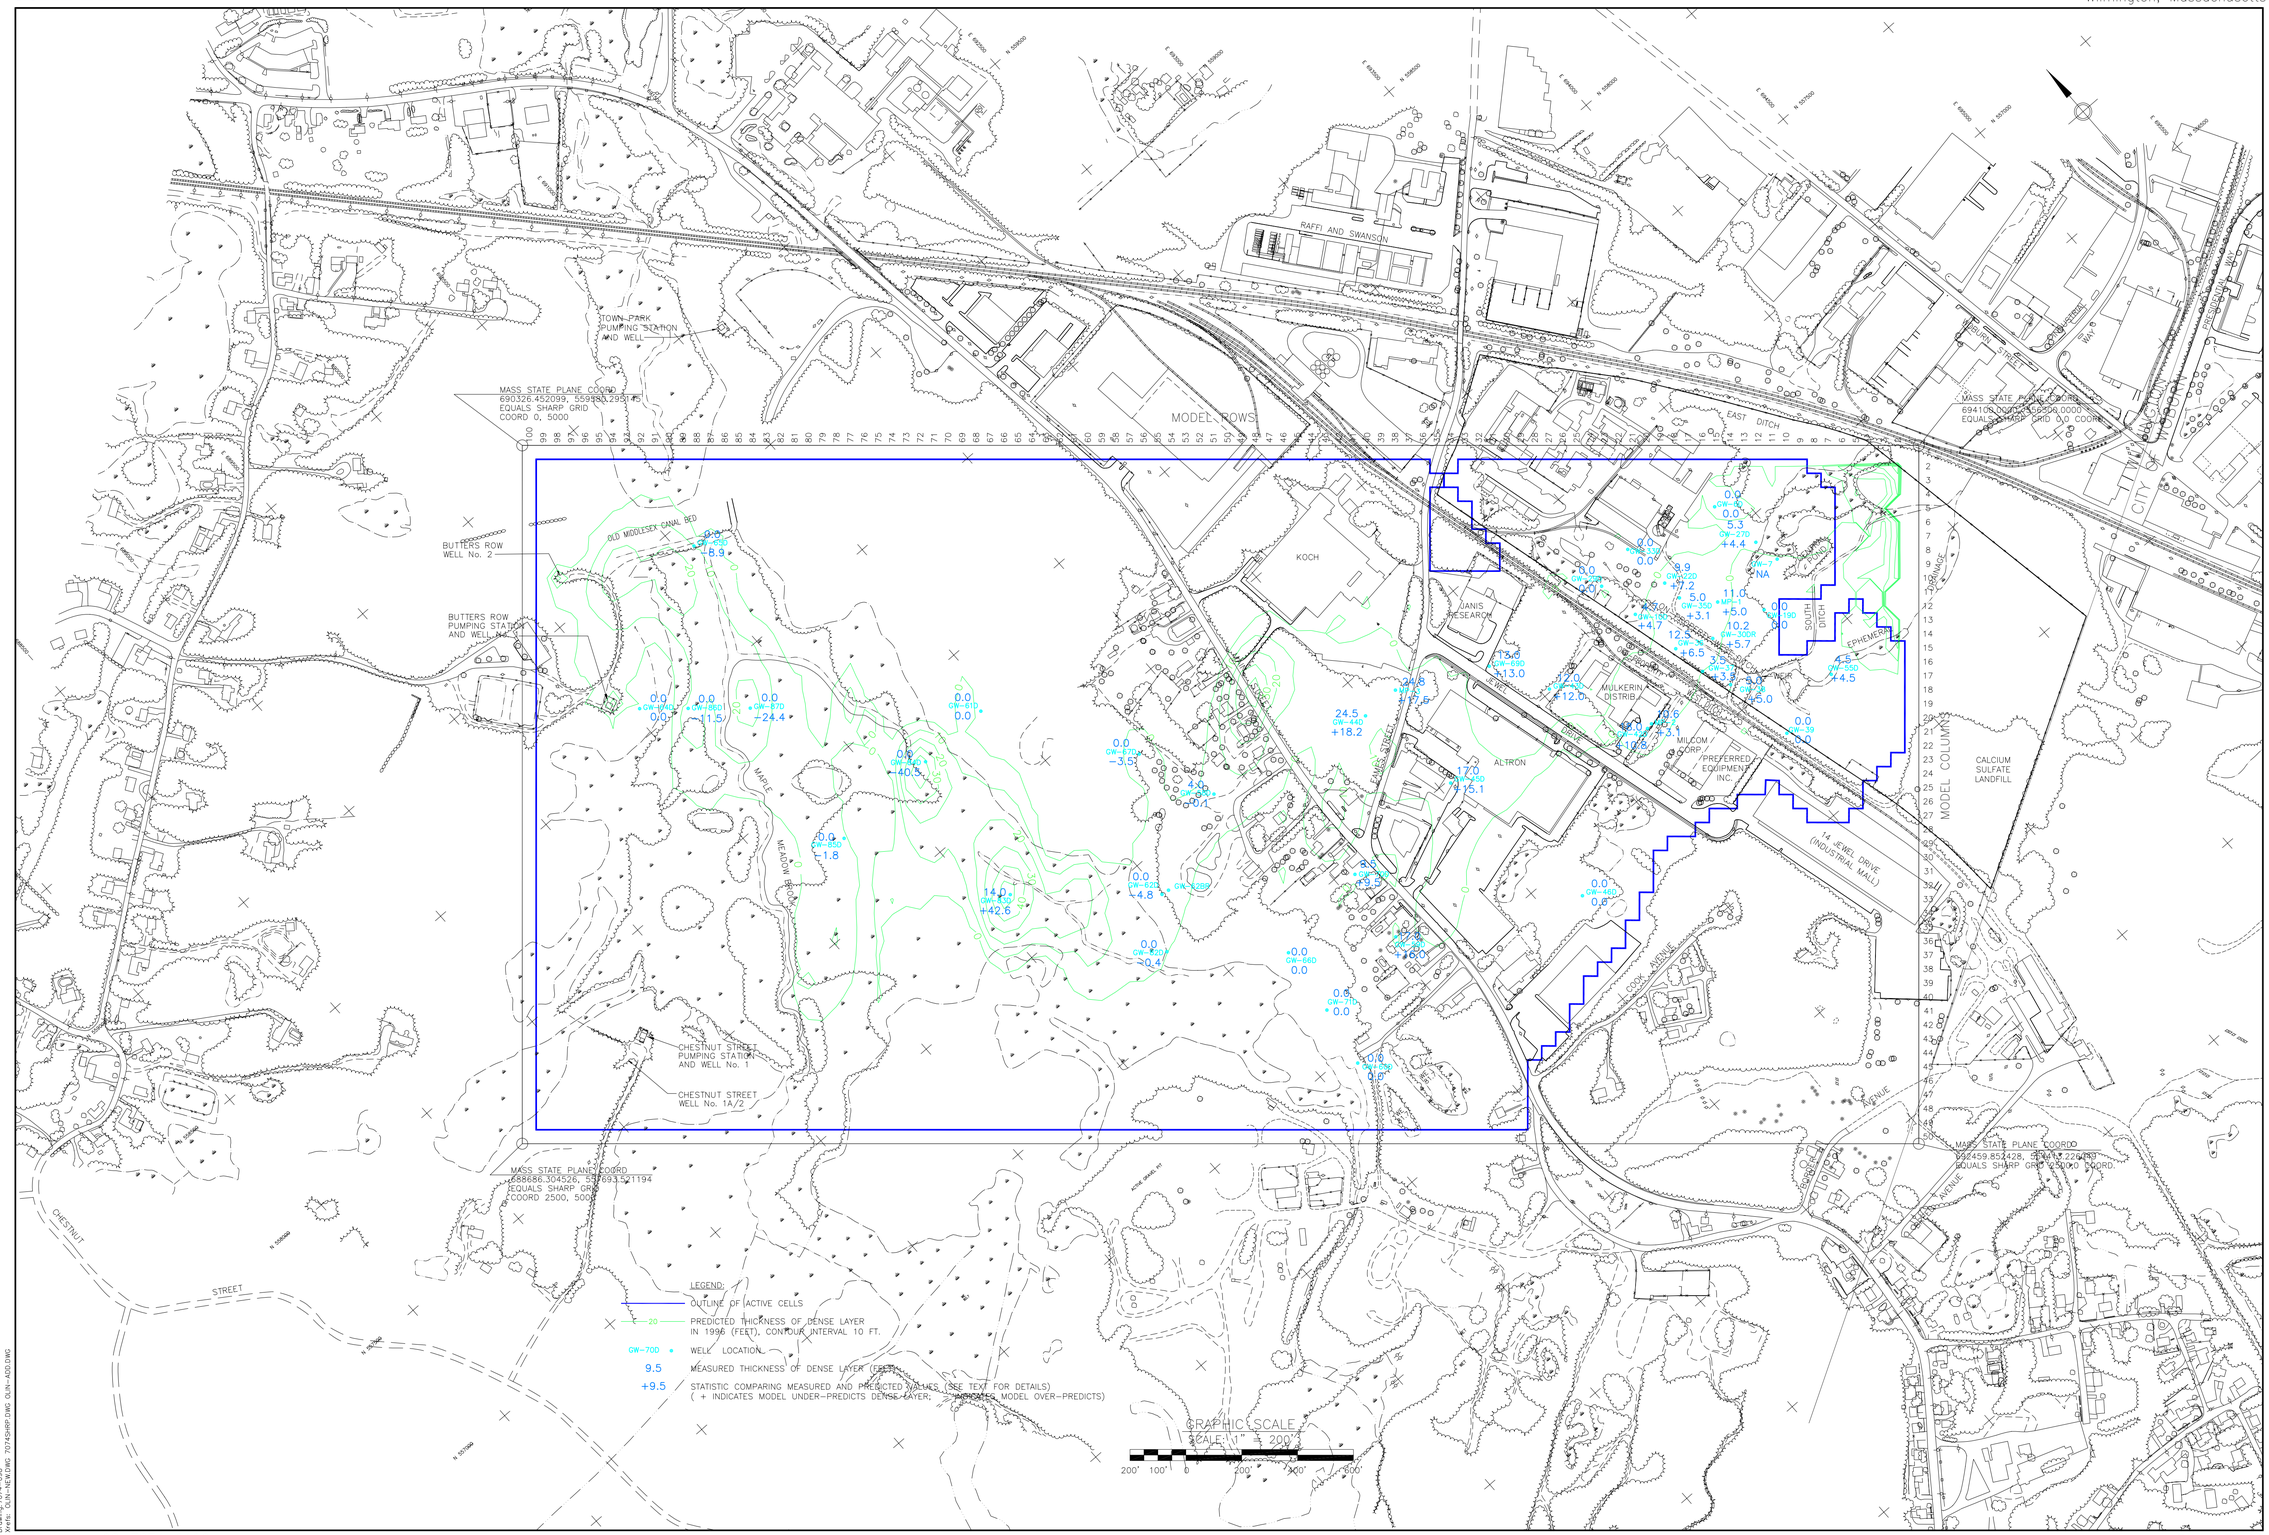
RAFFI AND SWANSON
TOWN PARK PUMPING STATION AND WELL
MASS STATE PLANE COORD 690326.452099, 559980.295145 EQUALS SHARP GRID COORD 0, 5000
MODEL ROWS
EAST DITCH
MASS STATE PLANE COORD 694105.000000, 556500.0000 EQUALS SHARP GRID 0,0 COORD
CITY OF WOBURN
BUTTERS ROW WELL No. 2
BUTTERS ROW PUMPING STATION AND WELL No. 1
OLD MIDDLESEX CANAL BED
KOCH
JANIS RESEARCH
MULKERIN DISTRIB.
MILCOM CORP./ PREFERRED EQUIPMENT INC.
ALTRON
SOUTH DITCH
EPHEMERAL POND
14 JEWEL DRIVE (INDUSTRIAL MALL)
MODEL COLUMNS
CALCIUM SULFATE LANDFILL
MAPLE STREET
MEADOW BROOK
COOK AVENUE
CHESTNUT STREET PUMPING STATION AND WELL No. 1
CHESTNUT STREET WELL No. 1A/2
MASS STATE PLANE COORD 688686.304526, 557693.521194 EQUALS SHARP GRID COORD 2500, 5000
MASS STATE PLANE COORD 692459.852428, 558447.226490 EQUALS SHARP GRID 2500,0 COORD.
CHESTNUT STREET
LEGEND:
OUTLINE OF ACTIVE CELLS
PREDICTED THICKNESS OF DENSE LAYER IN 1996 (FEET). CONTOUR INTERVAL 10 FT.
GW-70D WELL LOCATION
9.5 MEASURED THICKNESS OF DENSE LAYER (FEET)
+9.5 STATISTIC COMPARING MEASURED AND PREDICTED VALUES (SEE TEXT FOR DETAILS)
(+ INDICATES MODEL UNDER-PREDICTS DENSE LAYER; - INDICATES MODEL OVER-PREDICTS)
GRAPHIC SCALE
SCALE: 1" = 200'
200' 100' 0 200' 400' 600'