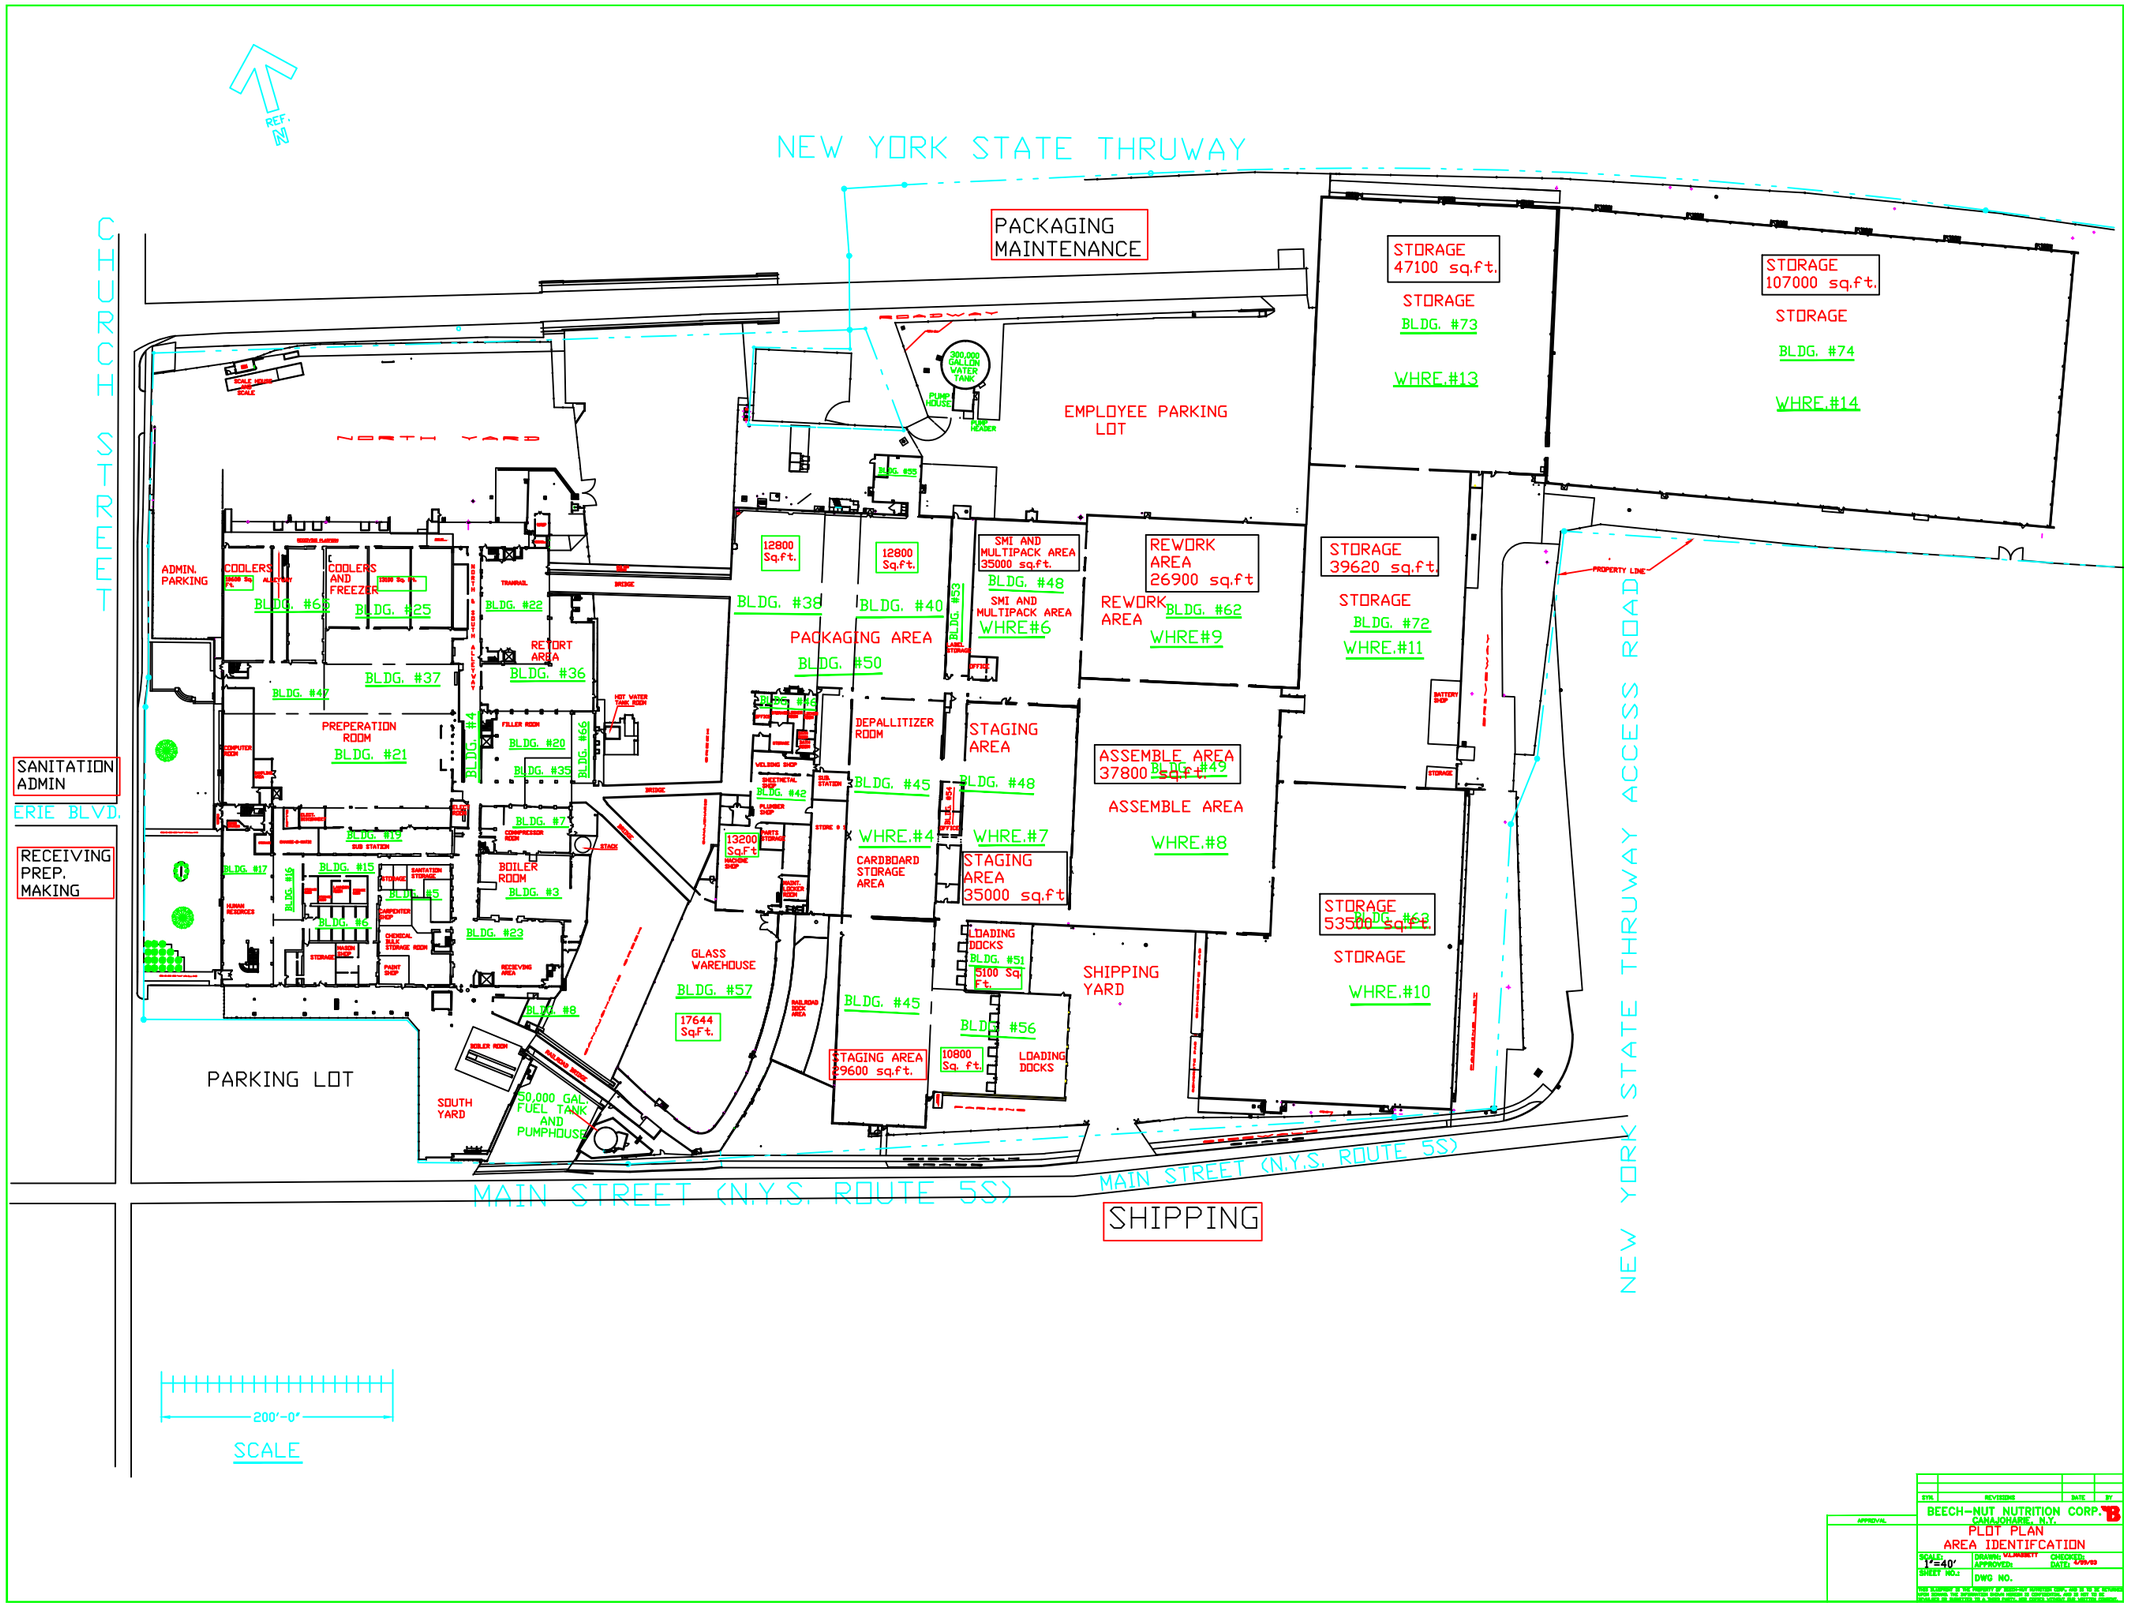

SYM.	REVISIONS	DATE	BY

APPROVAL

BEECH-NUT NUTRITION CORP.
CANAJOHARIE, N.Y.

PLOT PLAN
AREA IDENTIFCATION

SCALE: 1"=40'
DRAWN: VLMABETT
CHECKED:
APPROVED:
DATE: 4/09/03
SHEET NO.:
DWG NO.

THIS DRAWING IS THE PROPERTY OF BEECH-NUT NUTRITION CORP. AND IS NOT TO BE REVISED UPON SUBMIT THE INFORMATION SHOWN HEREON IS CONFIDENTIAL AND IS NOT TO BE DISPLAYED OR REPRODUCED IN A MANNER INCONSISTENT WITH THE ORIGINAL INTENT OF THE DESIGN.