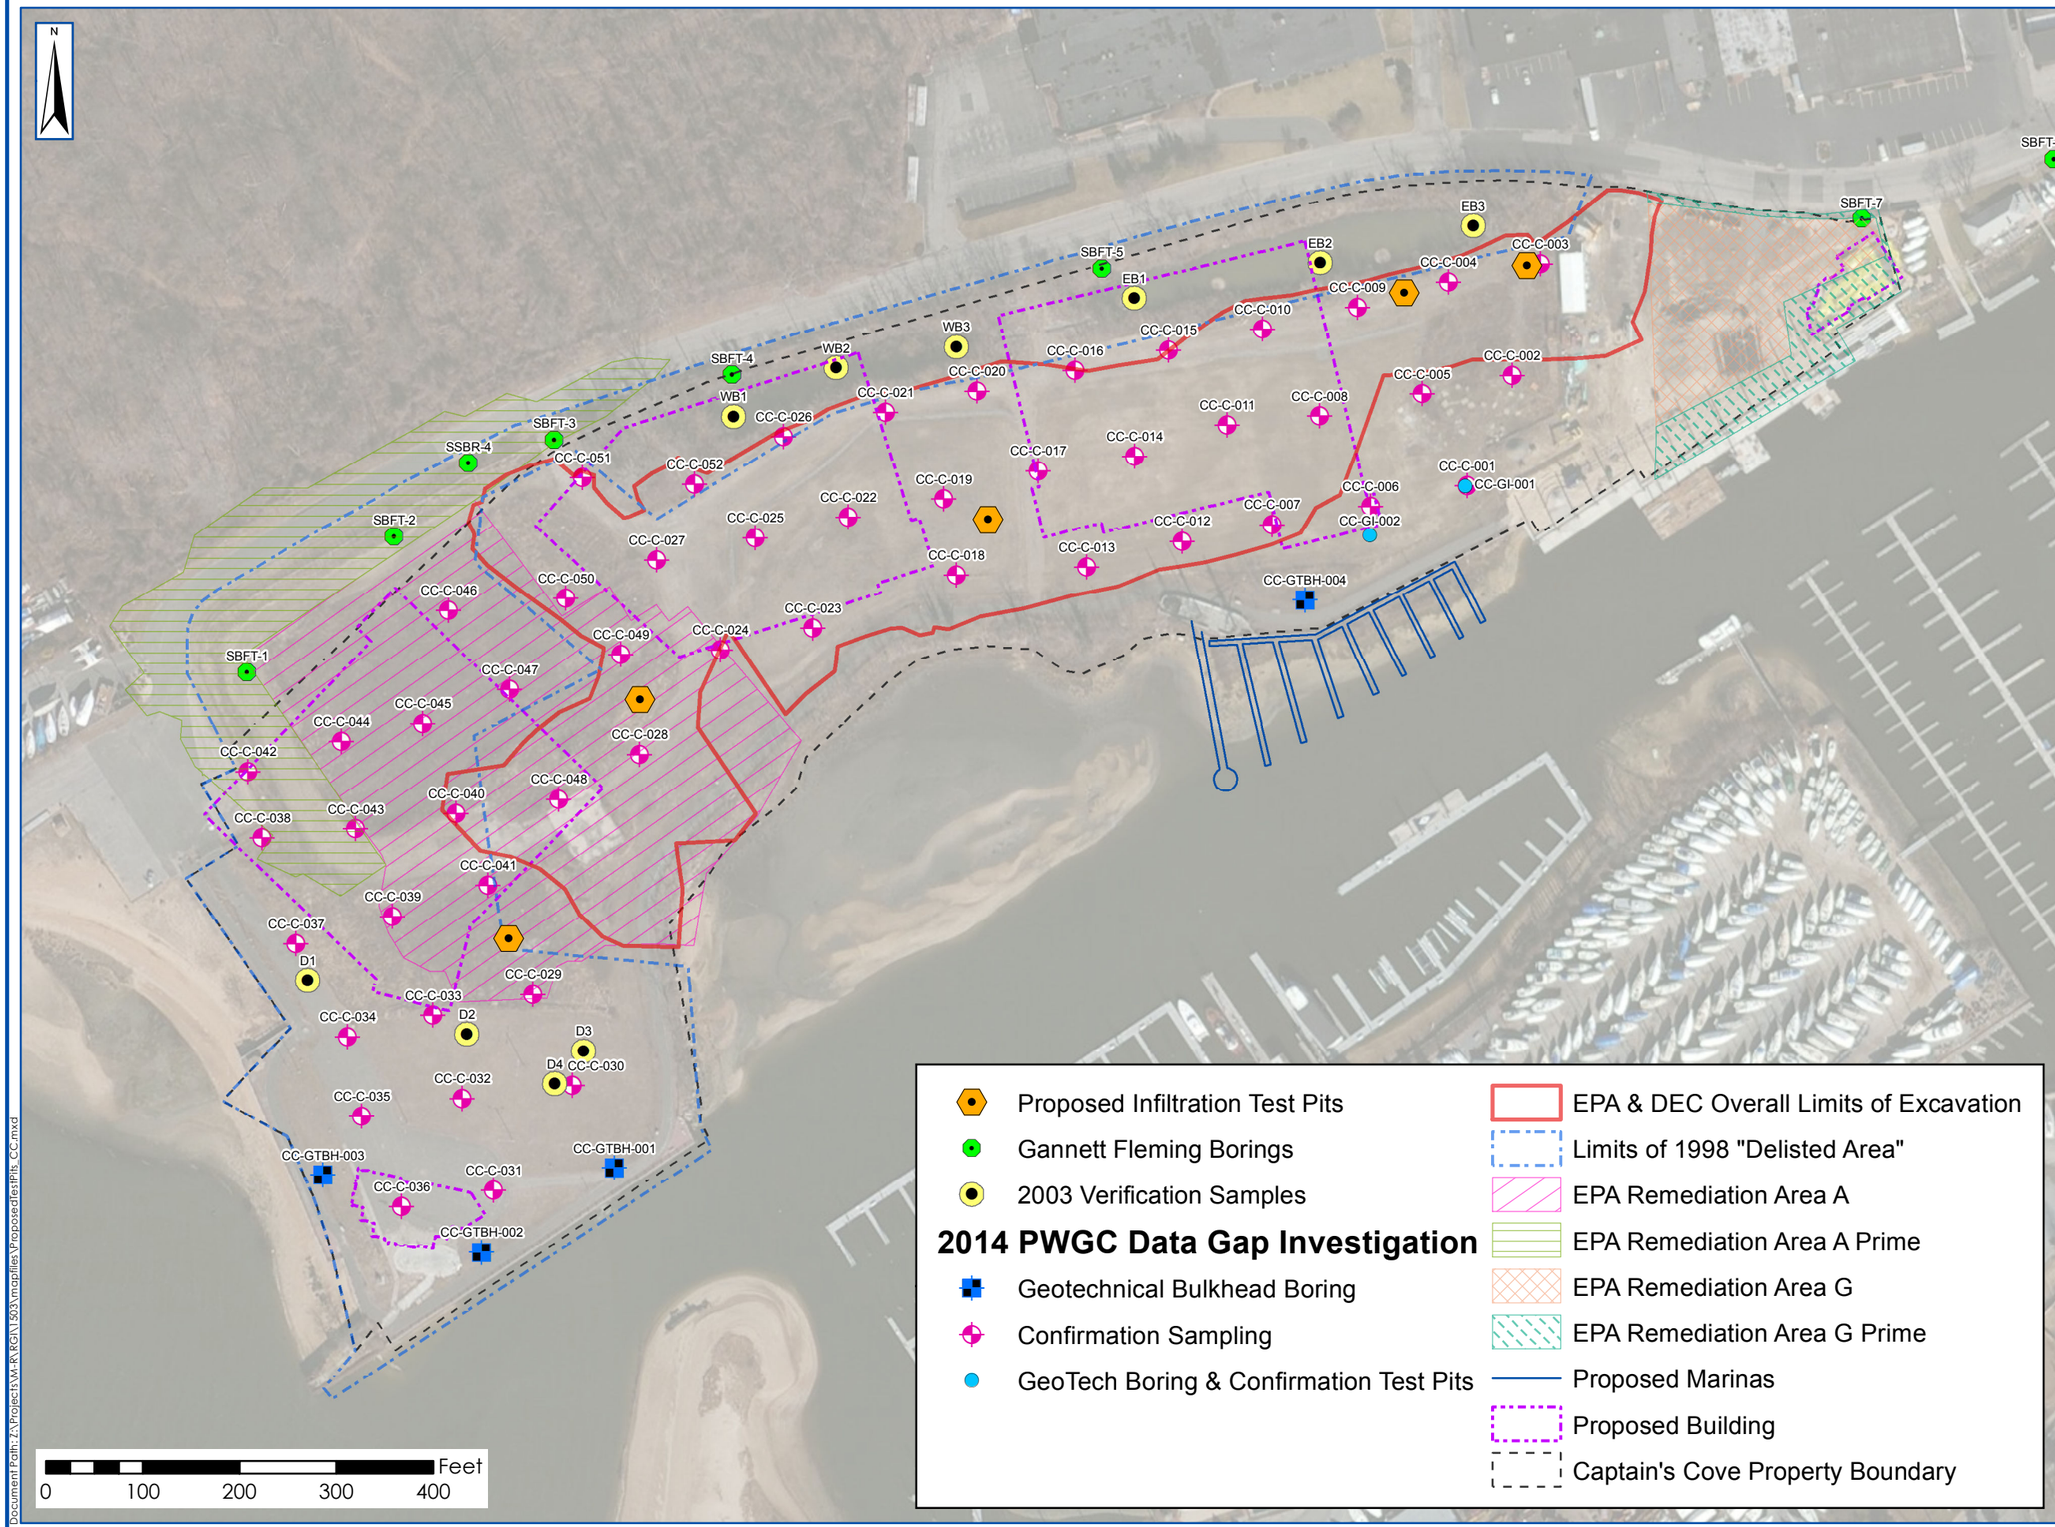

Document Path: Z:\Project\MaRK\GI\1503\mapfiles\ProposedTestPits_CC.mxd

PWGC
Strategic Environmental and Engineering Solutions

P.W. GROSSER CONSULTING, INC.

630 Johnson Avenue. • Suite 7
Bohemia • NY • 11716-2618
Phone: (631) 589-6353 • Fax: (631) 589-8705
E-mail: INFO@PWGROSSER.COM

UNAUTHORIZED ALTERATION OR ADDITION TO THIS DRAWING AND RELATED DOCUMENTS IS A VIOLATION OF SEC. 7209 OF THE N.Y.S. EDUCATION LAW

DRAWING PREPARED FOR:

REVISION	DATE	INITIAL	COMMENTS

DRAWING INFORMATION:

Project:		Designed by:	DE
Date:	4/3/2015	Drawn by:	JCG
Scale:	AS SHOWN	Approved by:	DE

PROPOSED TEST PITS

GLEN ISLE

FIGURE NO: 2

SHEET: