230797

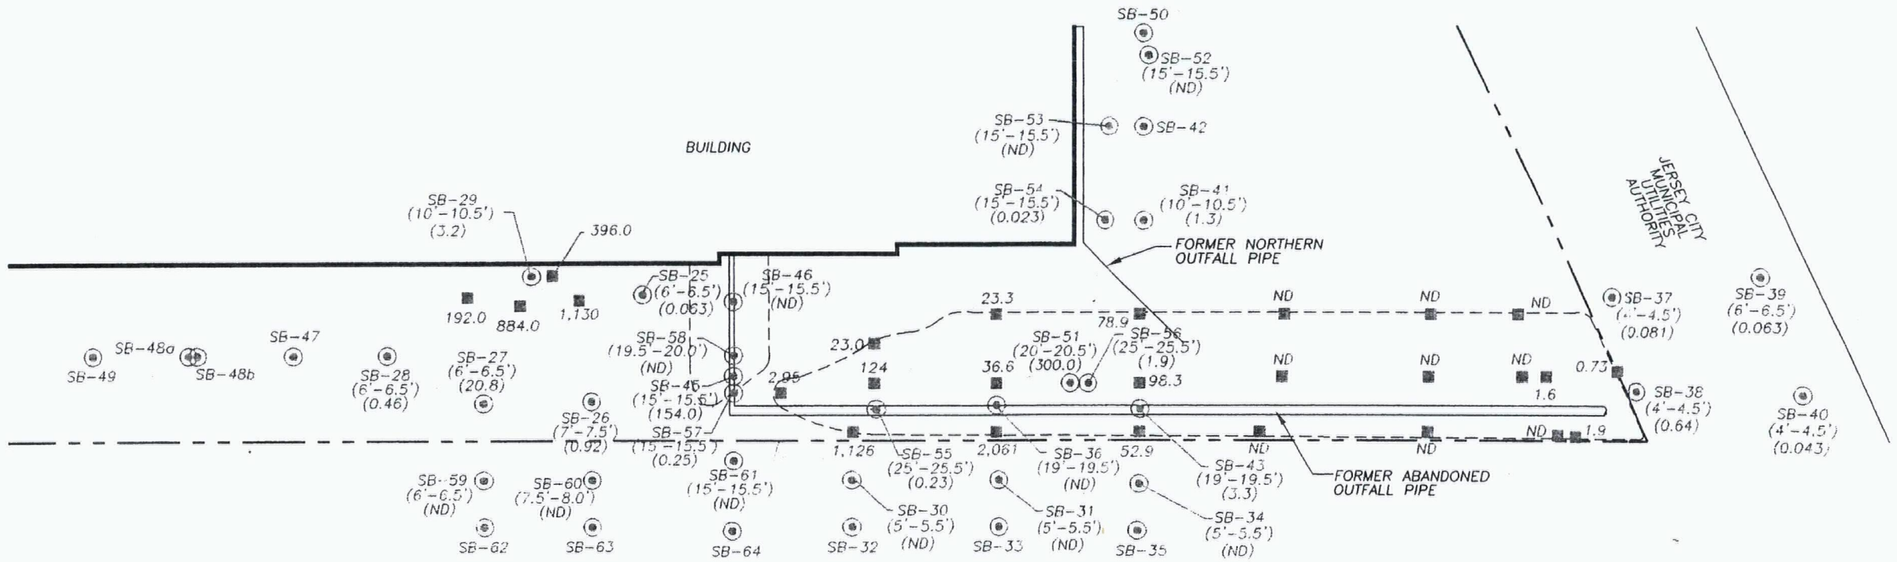

LEGEND

192.0 ■ POST-EXCAVATION SAMPLE LOCATION, PCB CONCENTRATION

SB-46 (6'-6.5')(20.8) ◉ DELINEATION SOIL SAMPLE LOCATION (SAMPLE DEPTH, PCB CONCENTRATION)

ND NOT DETECTED

- - - - - - - - - EXCAVATION OUTLINE

—— — — —— PROPERTY BOUNDARY

NOTE:
ALL PCB SOIL CONCENTRATIONS IN MILLIGRAMS PER KILOGRAM (mg/kg).

ALL SAMPLE DEPTHS IN FEET BELOW GRADE (fbg)

SCALE

REV. NO.	DESCRIPTION	BY	DATE

ACKNOWLEDGEMENT:

PROJECT MGR: B.A. OPERATOR: E.M.
DESIGNED BY: C.S.
REVIEWED BY: B.A. DATE: 10/22/2002

GZA GeoEnvironmental, Inc.

Unimatic Manufacturing Company
25 Sherwood Lane (Block 2302, Lot 8)
Fairfield, NJ 07004

PCB Soil Boring Locations

PROJECT NO. 75342

FIGURE NO.