237787

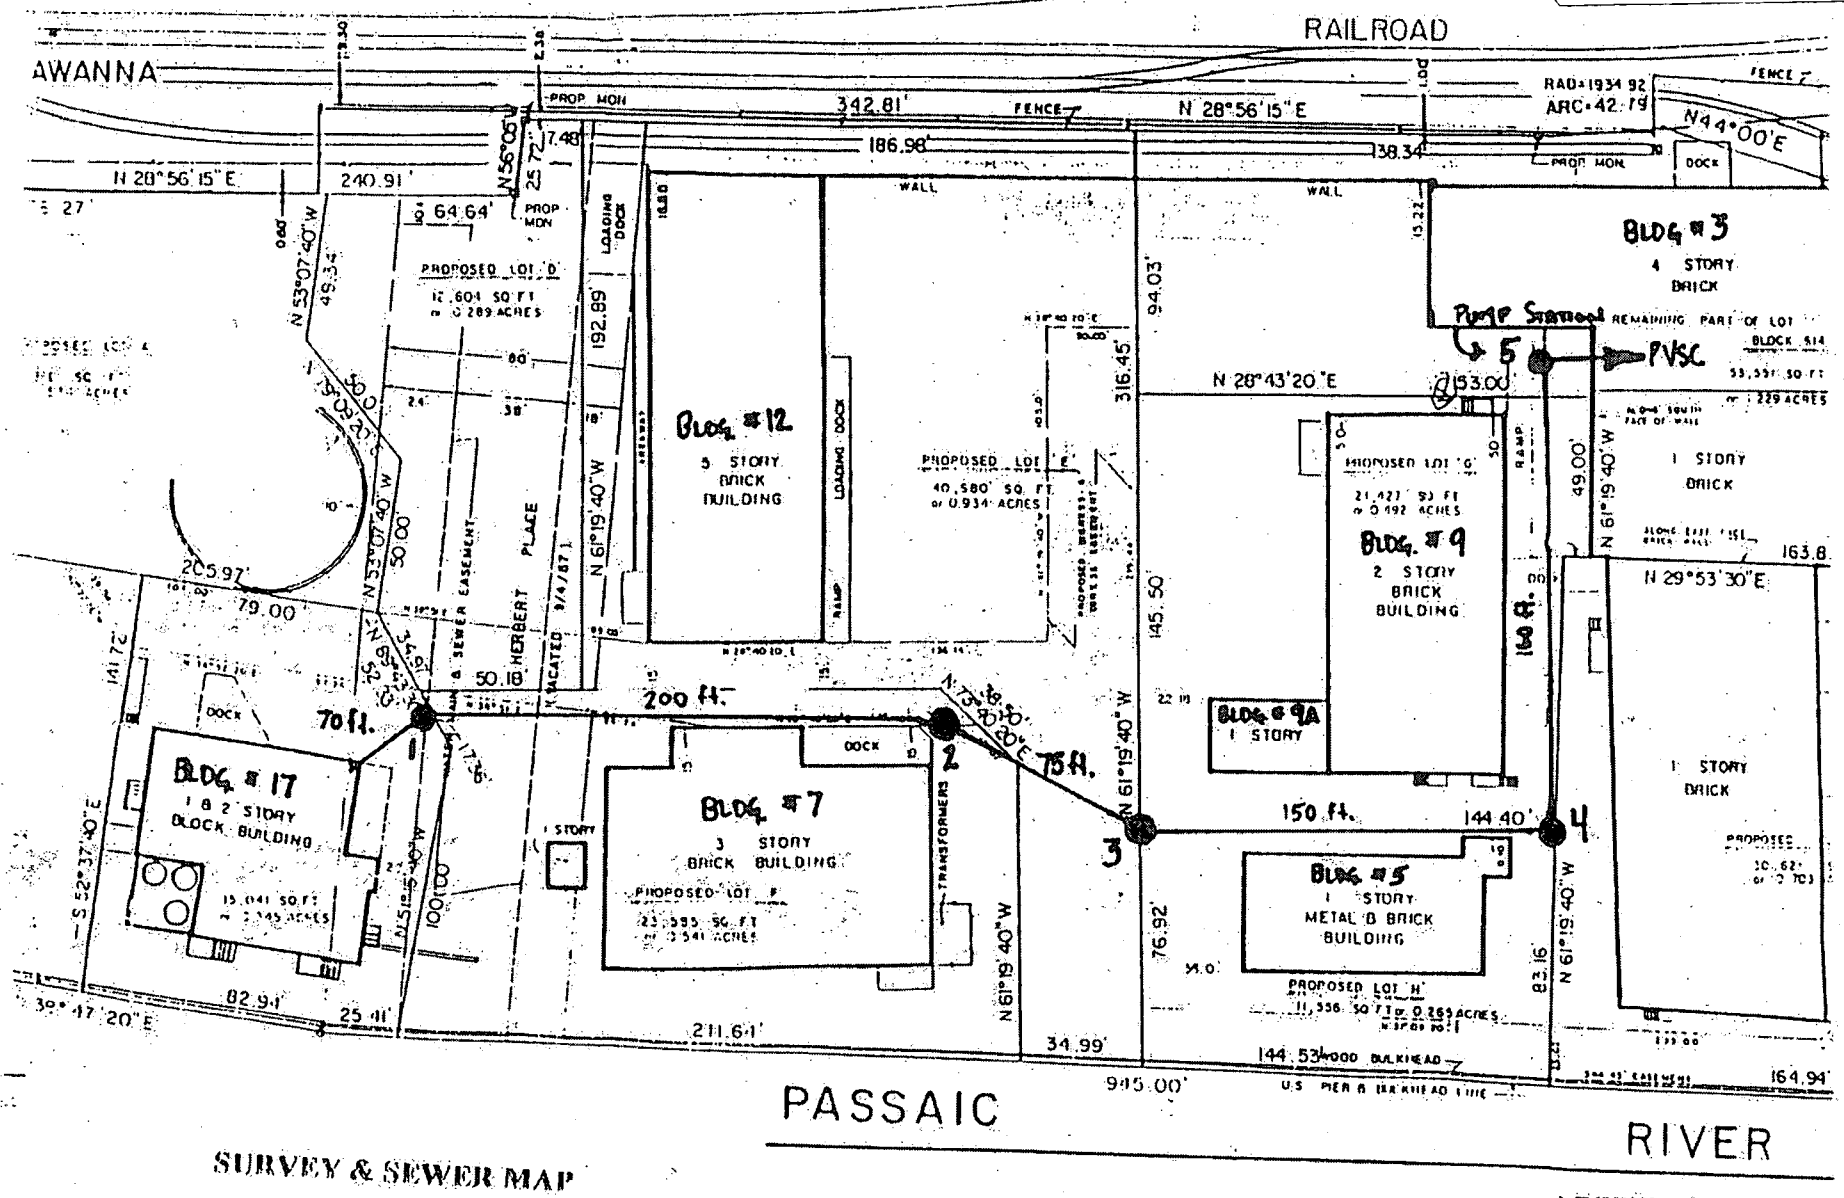

SURVEY & SEWER MAP

CHEMICAL COMPOUNDS INC.
29 - 75 Riverside Avenue
Newark, N.J. 07104
Bldg. # 17

10/12/06

June 6-02

LEGEND

1 - 6" PVC Pipe from CCI
2 - 5' Sump, 6" PVC Pipe
3 - 7' Sump, 6" PVC Pipe
4 - 6" PVC Pipe to Junction Box