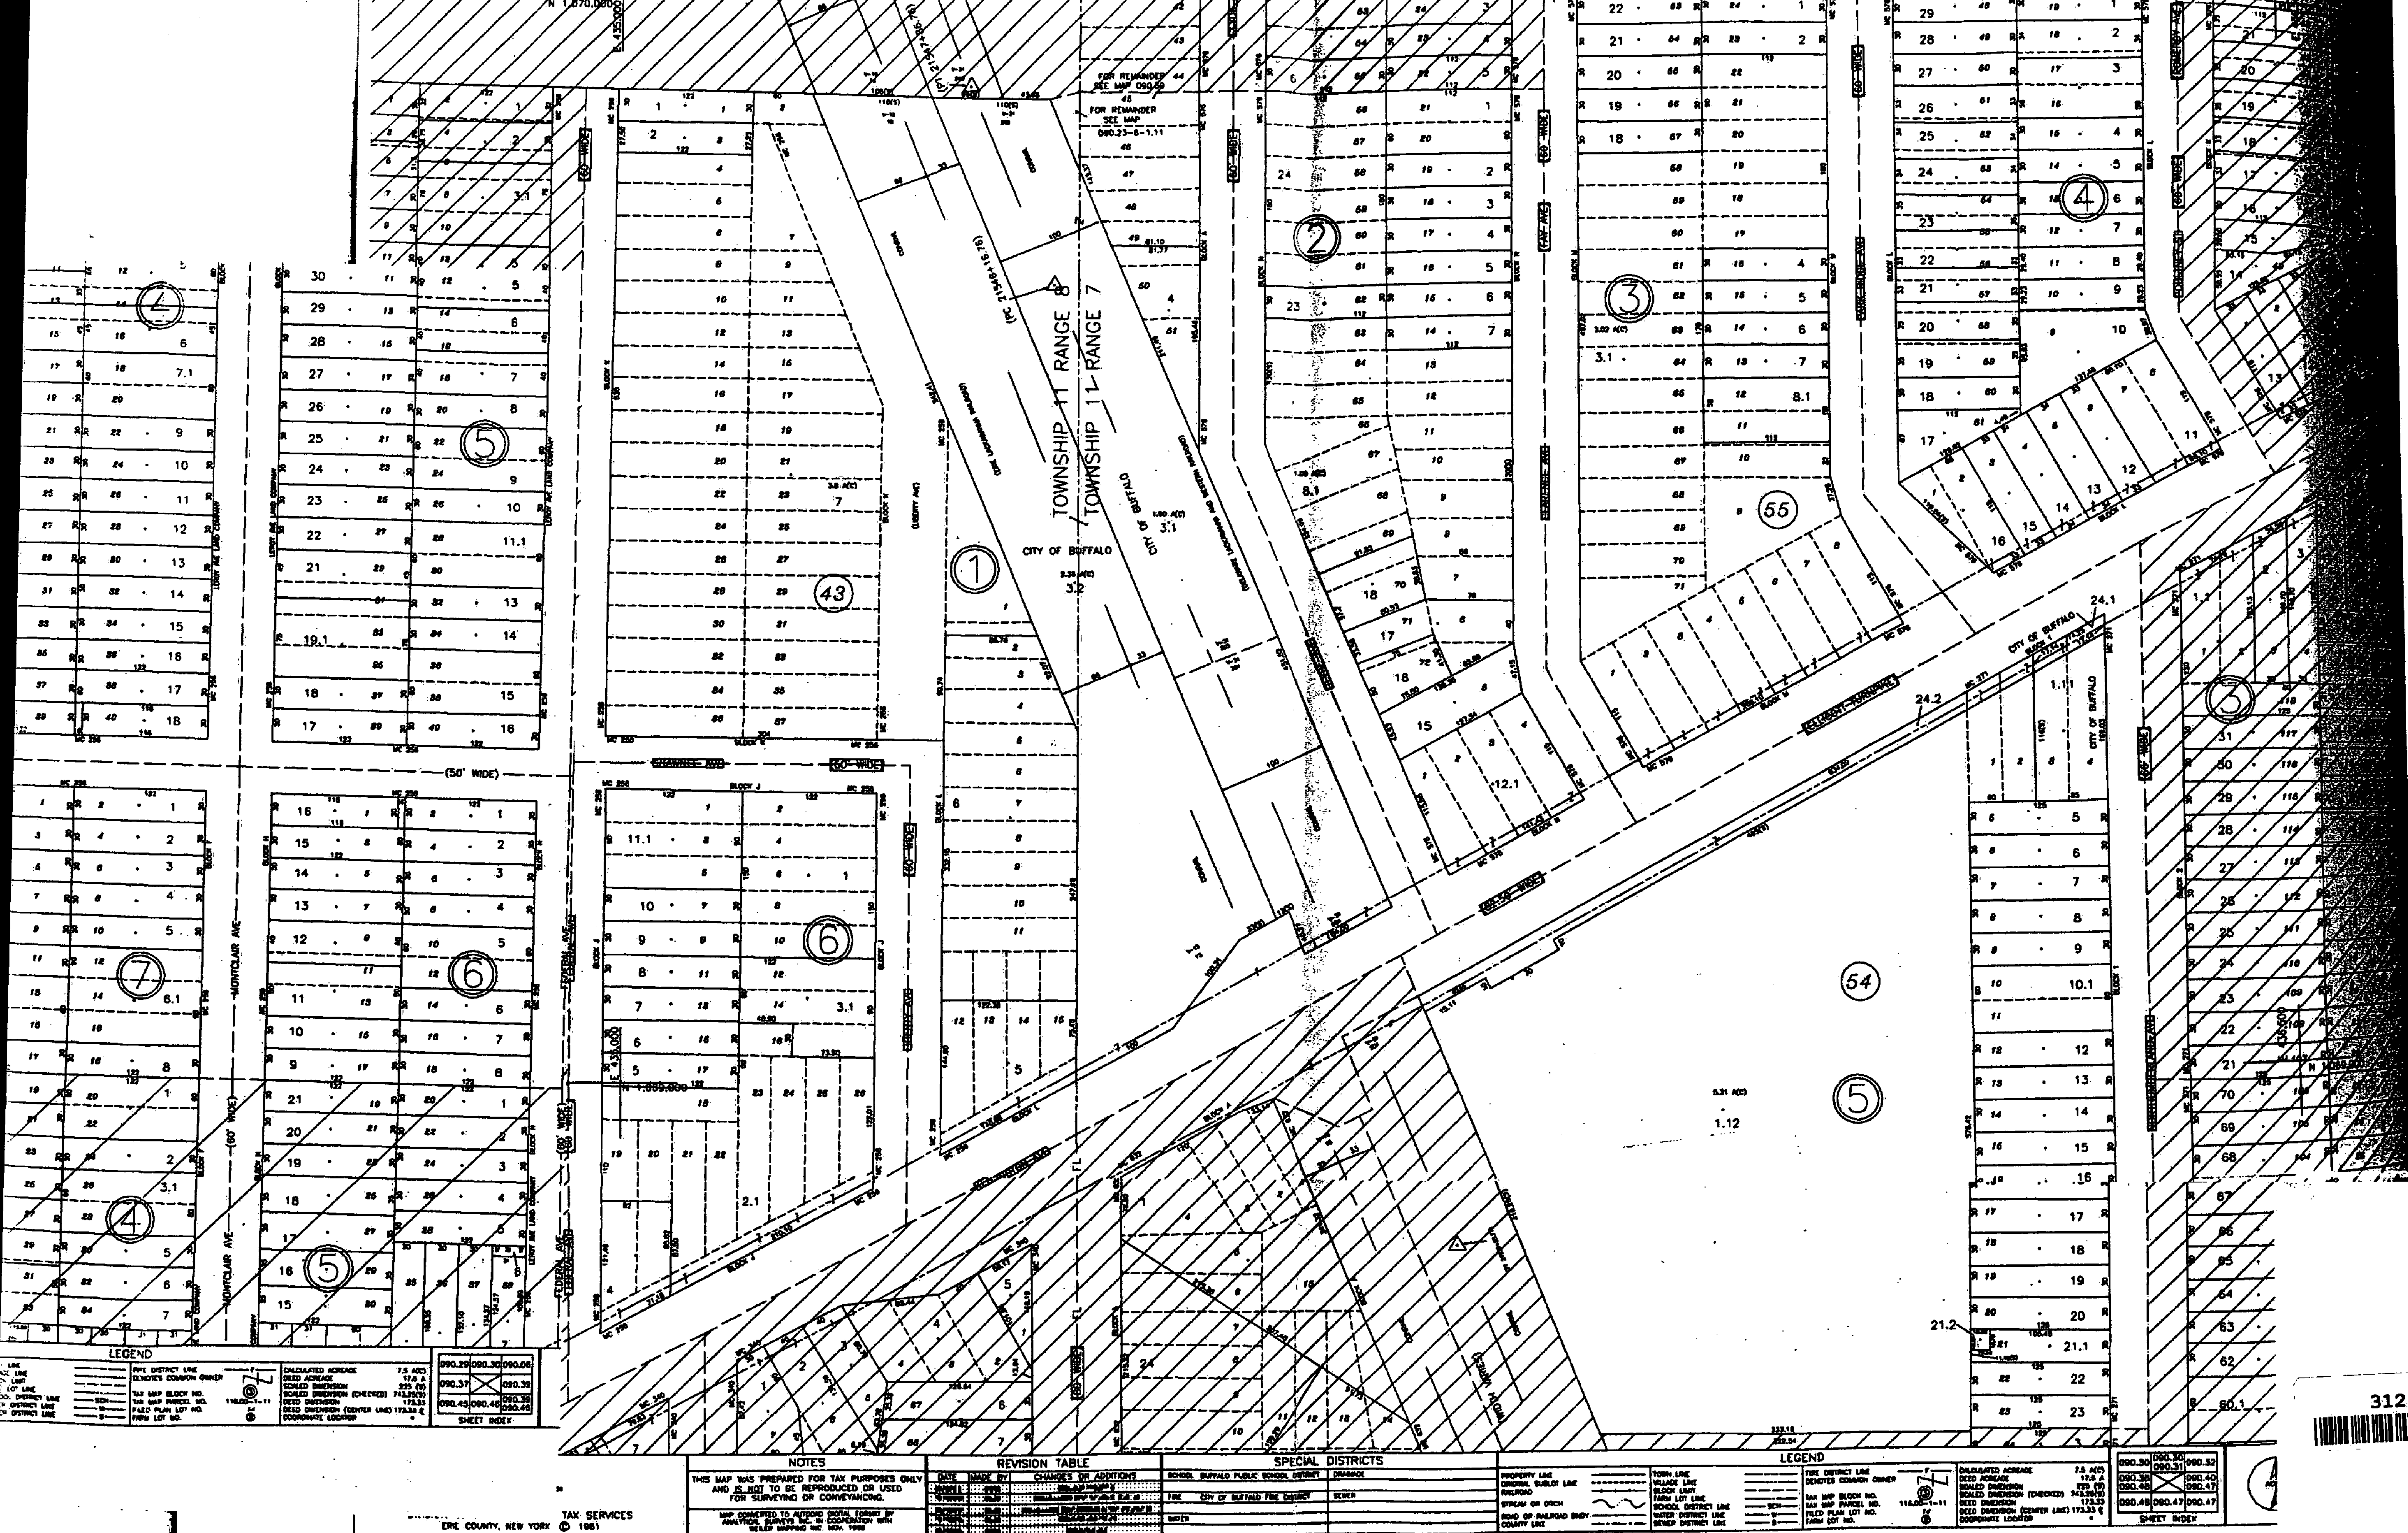
N 1,070,000
E 435,000
TOWNSHIP 11 RANGE 8
TOWNSHIP 11 RANGE 7
CITY OF BUFFALO
FOR REMAINDER SEE MAP 090.59
FOR REMAINDER SEE MAP 090.23-6-1.11
MONTCLAIR AVE
FEDERAL AVE
SHAWNEE AVE
FAY AVE
ELLICOTT TURNPIKE
(50' WIDE)
(60' WIDE)
LEROY AVE LAND COMPANY
N 1,069,000
LEGEND
NOTES
THIS MAP WAS PREPARED FOR TAX PURPOSES ONLY AND IS NOT TO BE REPRODUCED OR USED FOR SURVEYING OR CONVEYANCING.
MAP CONVERTED TO AUTOCAD DIGITAL FORMAT BY ANALYTICAL SURVEYS INC. IN COOPERATION WITH WEILER MAPPING INC. NOV. 1999
REVISION TABLE
DATE
MADE BY
CHANGES OR ADDITIONS
SPECIAL DISTRICTS
SCHOOL BUFFALO PUBLIC SCHOOL DISTRICT
DRAINAGE
FIRE CITY OF BUFFALO FIRE DISTRICT
SEWER
WATER
PROPERTY LINE
ORIGINAL SUBLOT LINE
RAILROAD
STREAM OR DITCH
ROAD OR RAILROAD RIGHT OF WAY
COUNTY LINE
TOWN LINE
VILLAGE LINE
BLOCK LIMIT
FARM LOT LINE
SCHOOL DISTRICT LINE
WATER DISTRICT LINE
SEWER DISTRICT LINE
FIRE DISTRICT LINE
DENOTES COMMON OWNER
TAX MAP BLOCK NO.
TAX MAP PARCEL NO.
FILED PLAN LOT NO.
FARM LOT NO.
CALCULATED ACREAGE 7.5 A(C)
DEED ACREAGE 17.6 A
SCALED DIMENSION 225 (S)
SCALED DIMENSION (CHECKED) 743.25(S)
DEED DIMENSION 173.33
DEED DIMENSION (CENTER LINE) 173.33 ℄
COORDINATE LOCATOR
SHEET INDEX
090.30
090.31
090.32
090.38
090.40
090.47
090.48
TAX SERVICES
ERIE COUNTY, NEW YORK © 1981

312942