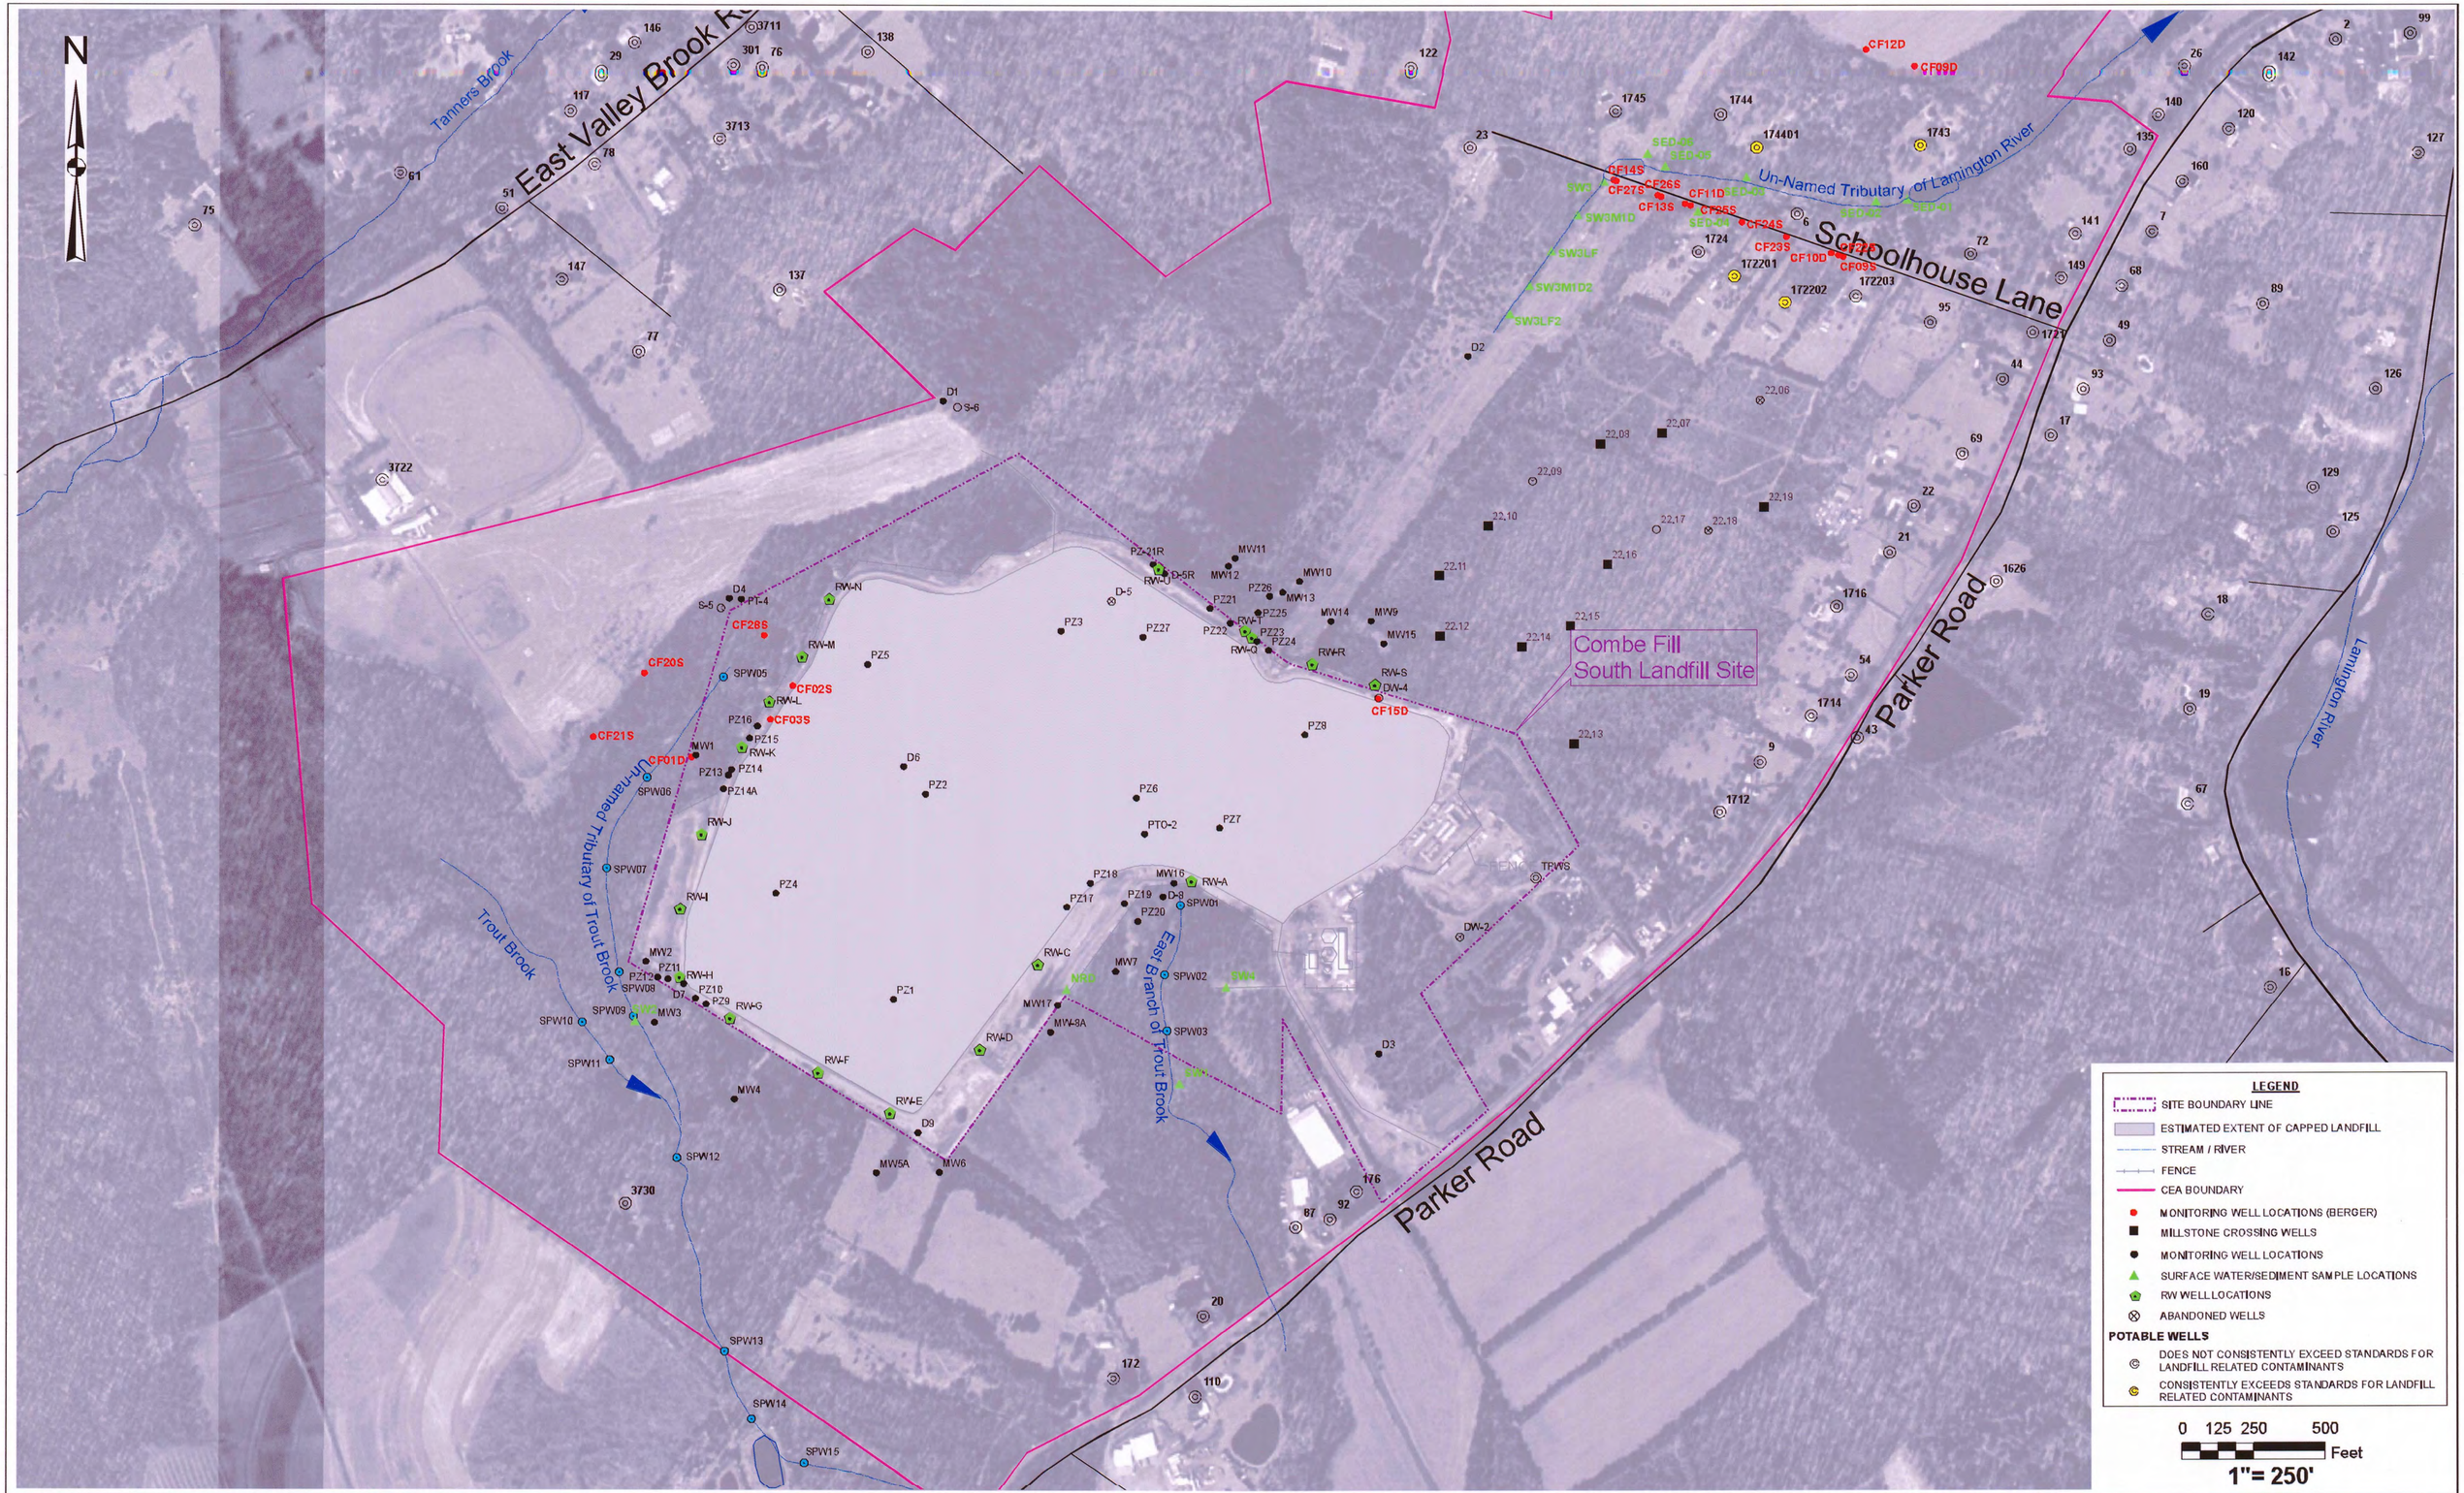


N.J. Department of Environmental Protection

COMBE FILL SOUTH LANDFILL SUPERFUND SITE OU2, MORRIS COUNTY, NEW JERSEY

**SITE PLAN**

NJDEP CONTRACT No. A-60243

422642

The Louis Berger Group, Inc.
412 Mt Kemble Ave
Morristown, NJ

**FIGURE 1**