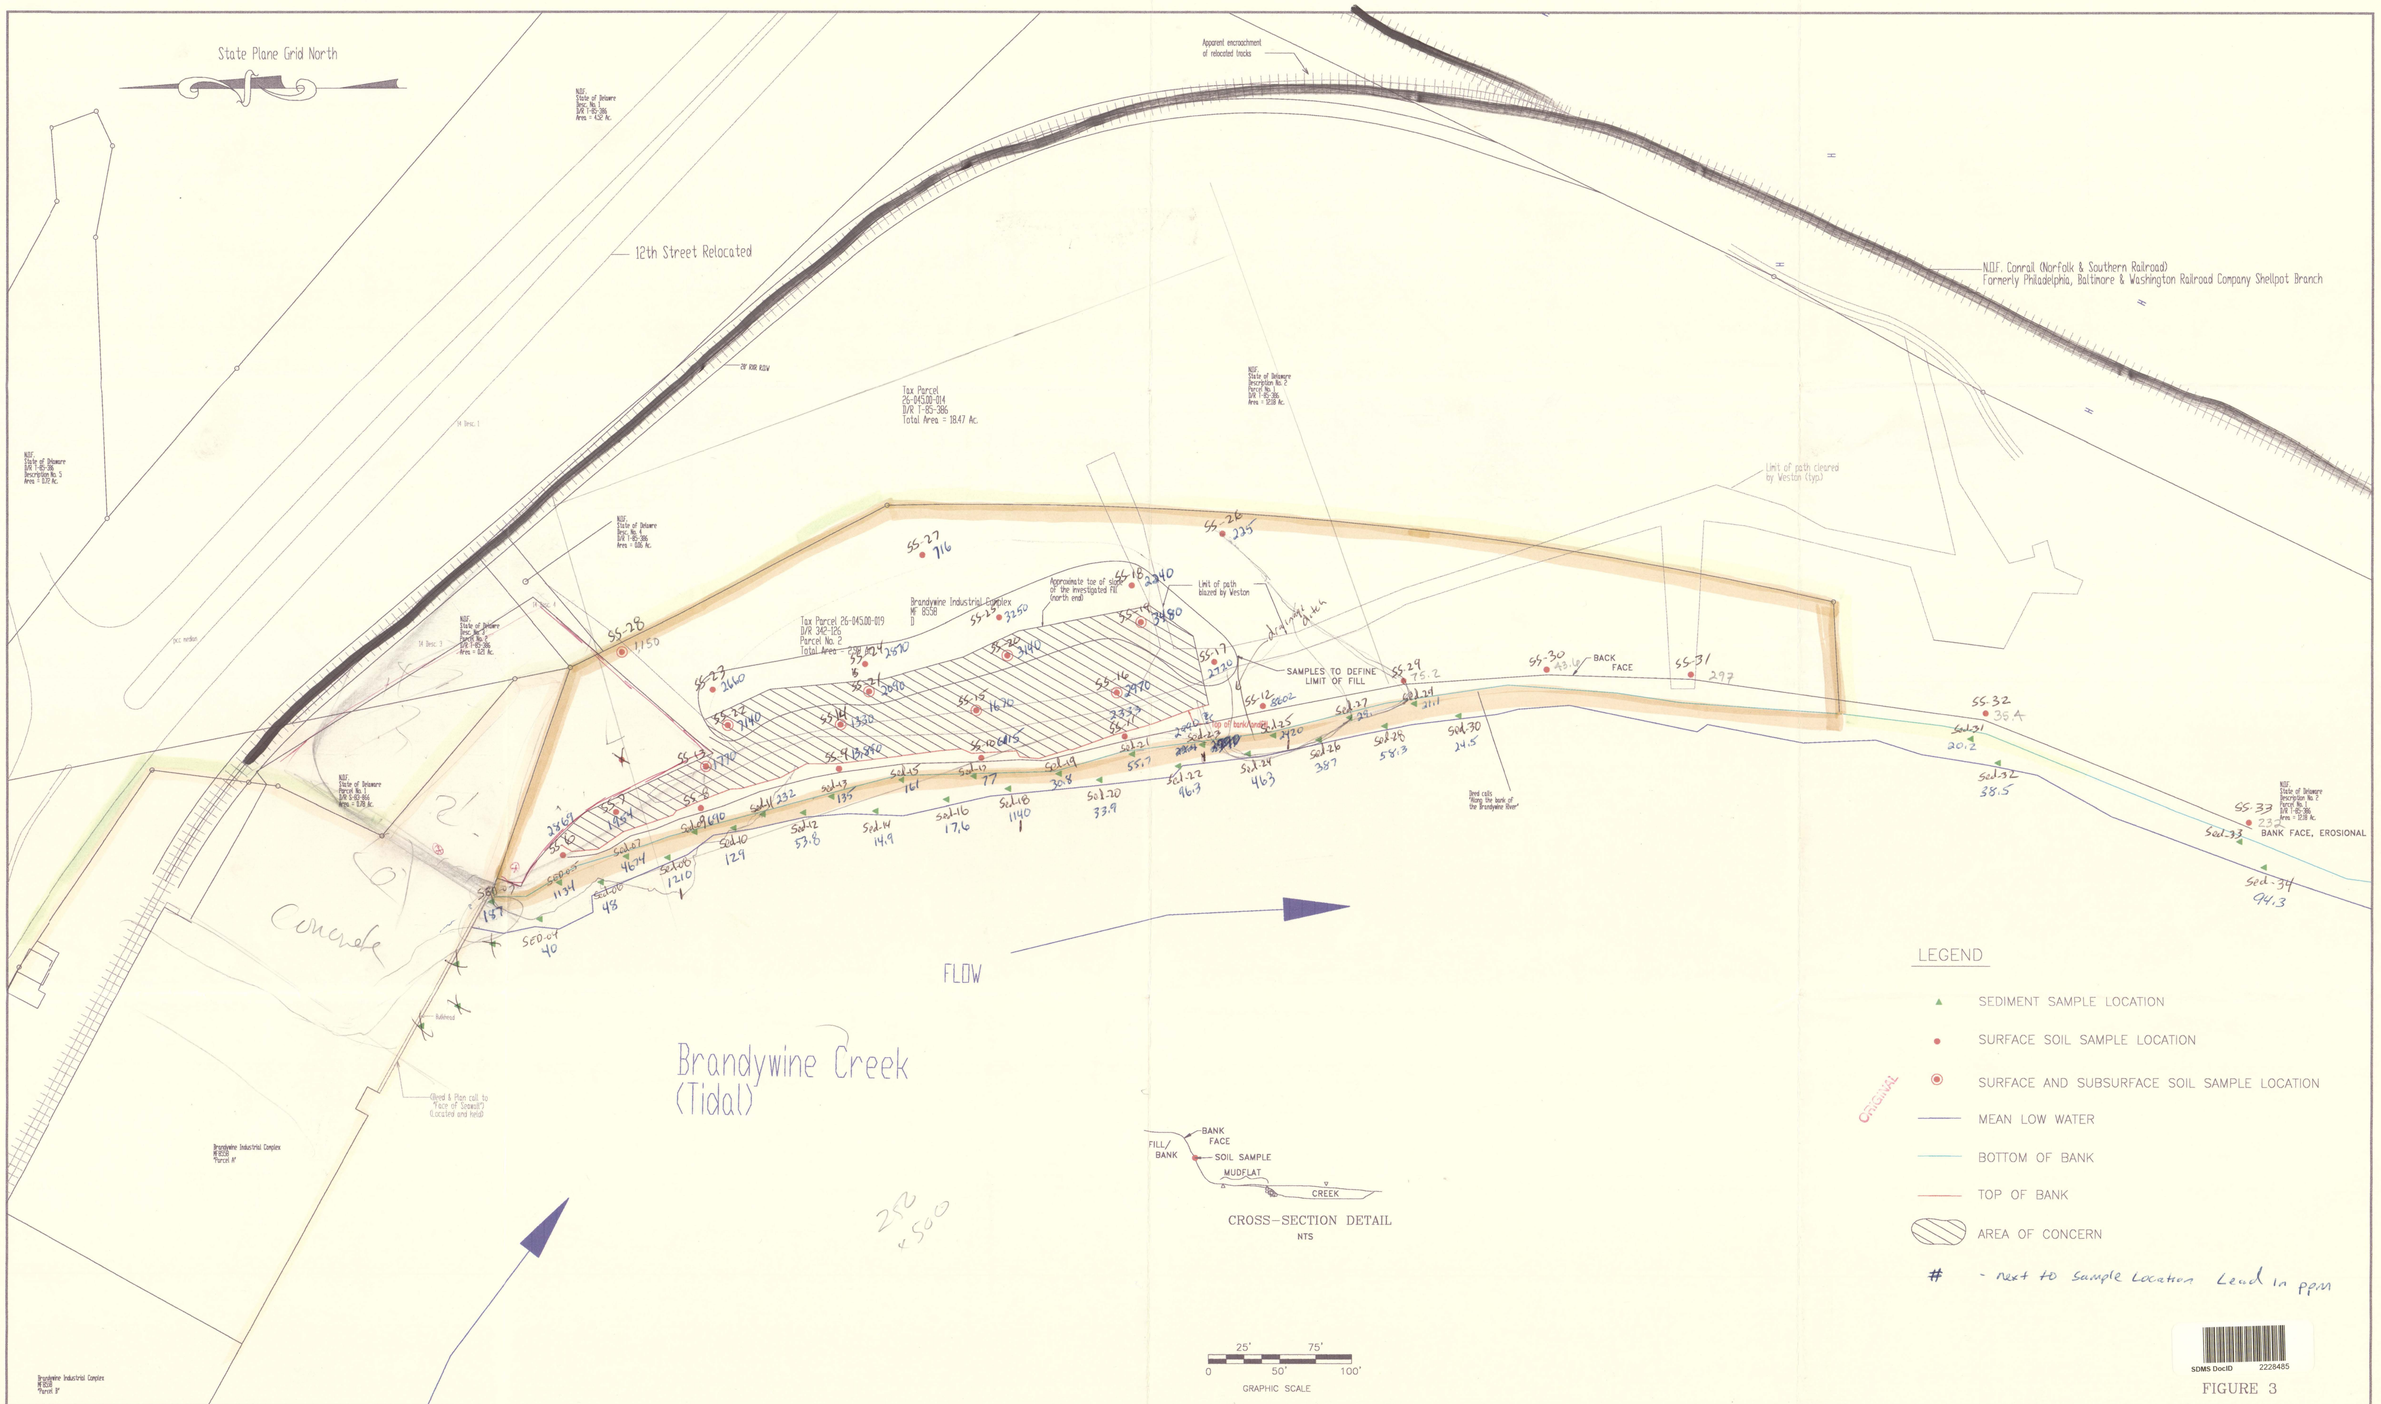

FIGURE 3

12TH STREET LANDFILL SITE

WILMINGTON
NEW CASTLE COUNTY, DELAWARE

NO.	DATE	APPR	REVISION

U.S. ENVIRONMENTAL PROTECTION AGENCY
SITE ASSESSMENT TECHNICAL ASSISTANCE – REGION III

WESTON — MANAGERS DESIGNERS/CONSULTANTS — FEDERAL PROGRAMS DIVISION

DELRAN NEW JERSEY

CHECKED		DATE
DES. ENG.		
SITE LEAD	PAUL DAVIS	
OSC	MIKE TOWLE	

UNITED STATES ENVIRONMENTAL PROTECTION AGENCY — EPA REGION III — EMERGENCY RESPONSE TEAM

SAMPLE LOCATION MAP

DWG.# 1	SHEET# 1
DRAWN D. M. HOUCK	DATE DECEMBER 22, 1999
SCALE SEE BAR SCALE	PCS# 5795