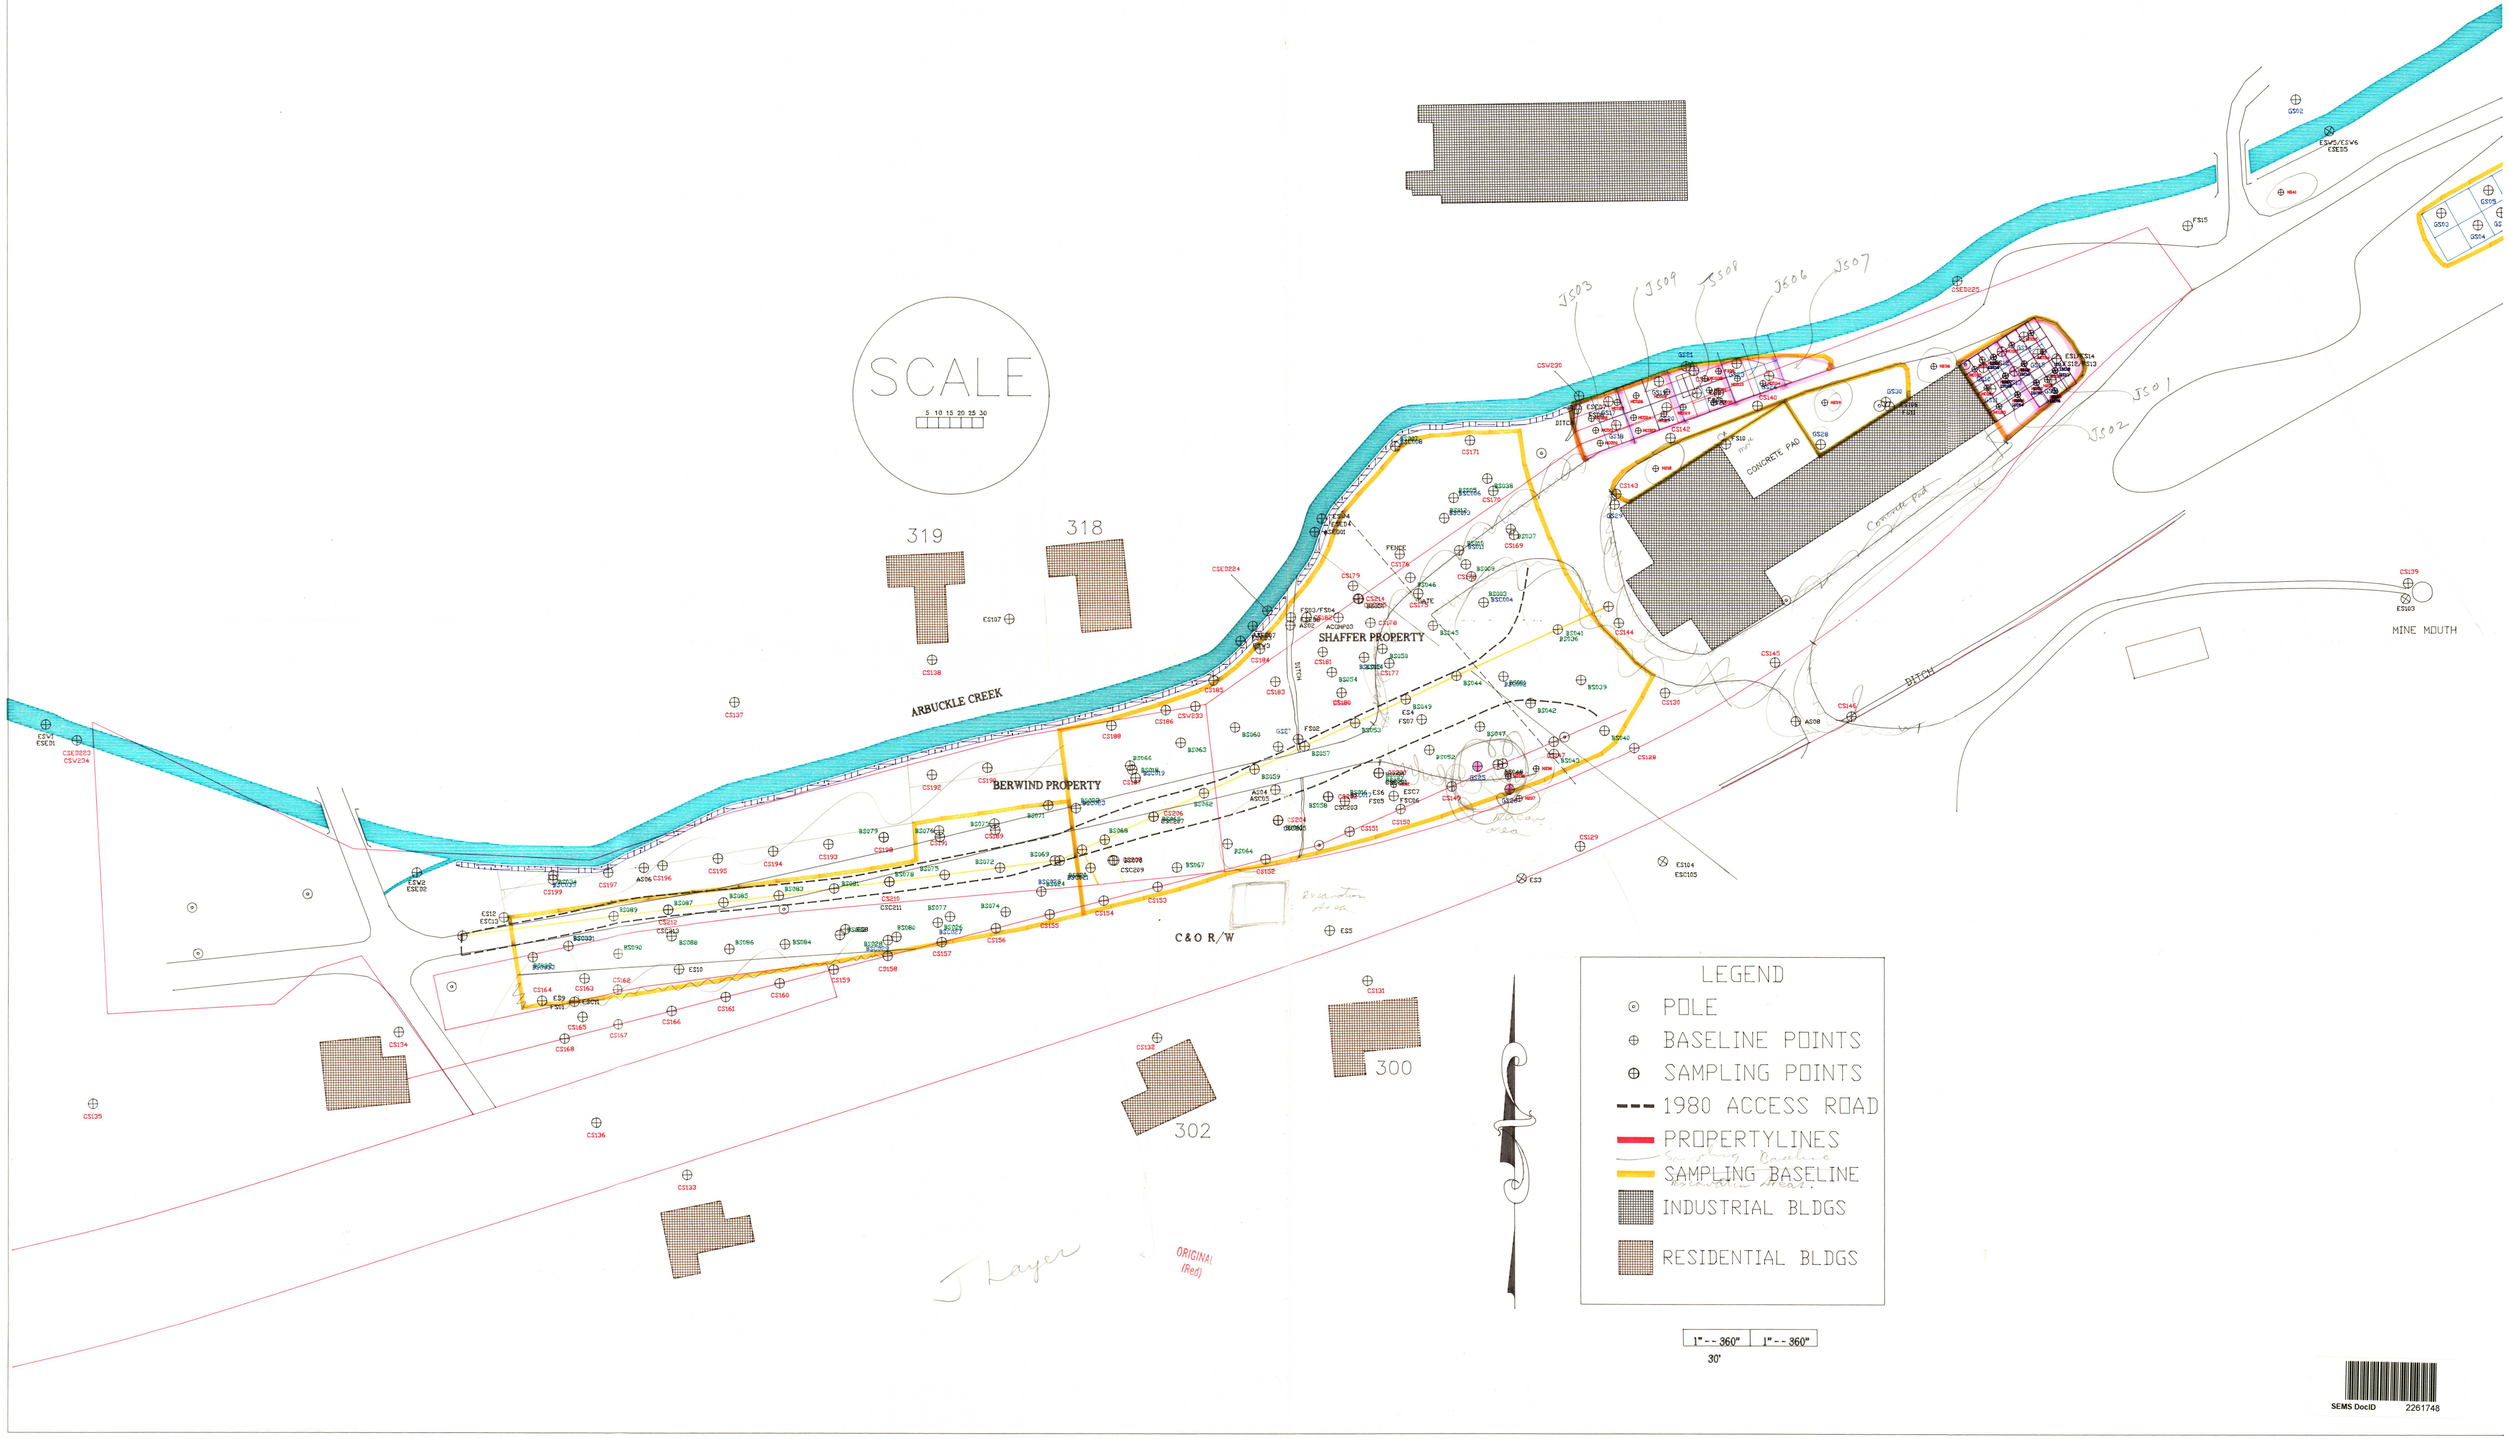
SCALE
5 10 15 20 25 30
319
318
300
302
ARBUCKLE CREEK
SHAFFER PROPERTY
BERWIND PROPERTY
C&O R/W
CONCRETE PAD
MINE MOUTH
LEGEND
POLE
BASELINE POINTS
SAMPLING POINTS
1980 ACCESS ROAD
PROPERTYLINES
SAMPLING BASELINE
INDUSTRIAL BLDGS
RESIDENTIAL BLDGS
1" = 360'
1" = 360'
30'
ORIGINAL (Red)
SEMS DocID 2261748