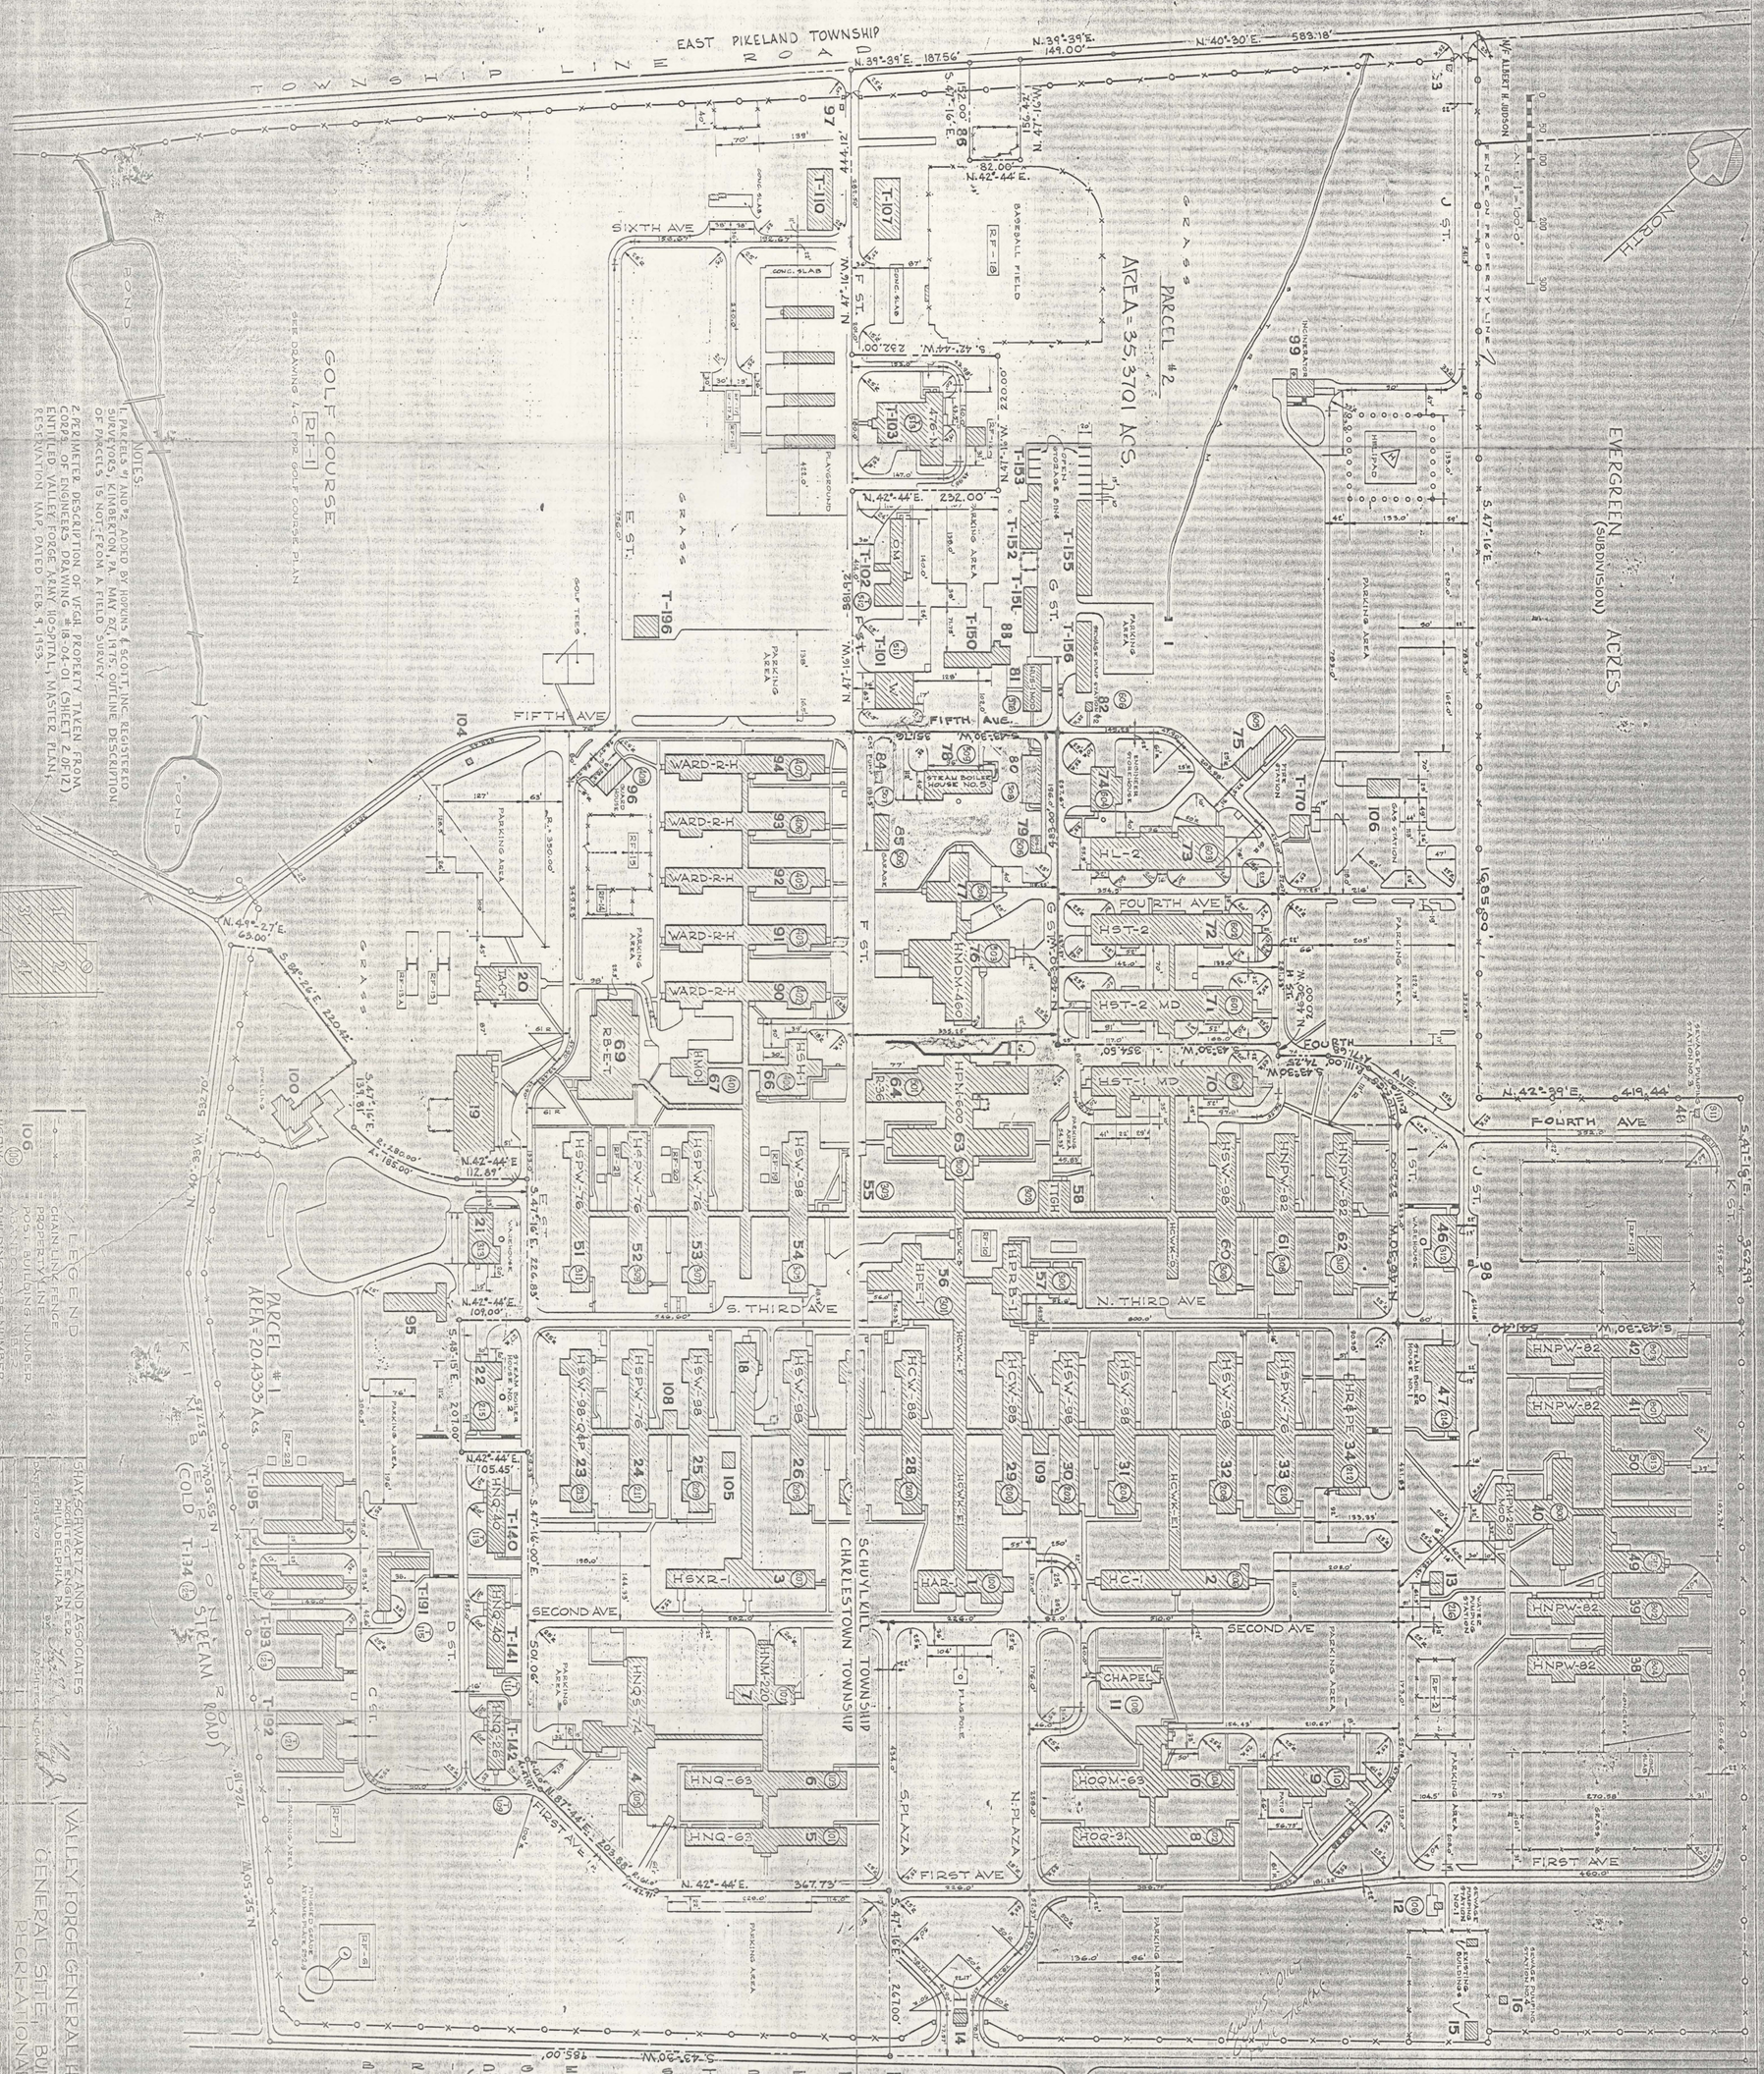

INDEX OF BUILDINGS

BLDG. NO.	NAME
1	ADMINISTRATION HQ. BLDG.
2	NURSES & X-RAY
3	SURGERY & X-RAY
4	NURSES QUARTERS
5	BARRACKS VAC
6	VAC ADM
7	GUEST HOUSE
8	OFFICERS QUARTERS
9	CHAPEL
10	WATER PUMPING STATION I
11	WATER PUMPING STATION II
12	GATE HOUSE FRONT ENTRANCE
13	RESIDENCE PUMP STATION NO. 4
14	SEWAGE PUMP STATION NO. 4
15	CENTRAL MATERIAL SUPPLY
16	TWO MILE POOL
17	WAREHOUSE MISC.
18	BOILER HOUSE NO. 2
19	ALL THERAPY & OCCUPATION
20	WARD NO. 2
21	WARD NO. 3
22	WARD NO. 4
23	WARD NO. 5
24	WARD NO. 6
25	WARD NO. 7
26	WARD NO. 8
27	WARD NO. 9
28	WARD NO. 10
29	WARD NO. 11
30	WARD NO. 12
31	WARD NO. 13
32	WARD NO. 14
33	WARD NO. 15
34	WARD NO. 16
35	WARD NO. 17
36	WARD NO. 18
37	WARD NO. 27 NP
38	WARD NO. 28 NP
39	MESS NP PATIENTS
40	POST EXCHANGE WAREHOUSE
41	WARD NO. 25 NP
42	BOILER HOUSE NO. 1
43	WARD NO. 26 NP
44	ADMINISTRATION NP
45	NP OCCUPATIONAL THERAPY
46	WARD NO. 19
47	WARD NO. 20
48	WARD NO. 21
49	WARD NO. 22
50	WARD NO. 23
51	WARD NO. 24
52	WARD NO. 29
53	WARD NO. 30
54	WARD NO. 31
55	WARD NO. 32
56	WARD NO. 33
57	POST EXCHANGE
58	RECREATION PATIENTS & REC
59	CROSS HOUSE & TELEGRAPH BLD
60	WARD NO. 19
61	WARD NO. 18
62	USAMMA ADM. BLDG.
63	VAGS HOTEL PATIENTS
64	COLD STORAGE BLDG.
65	BRACE SHOP ARMY PO CIV. PO
66	MORGUE TAILOR SHOP
67	GYMNASIUM BLDG.
70	FINANCE ADM. BLDG. & MIL. PER
72	POST EXCHANGE (SMALL)
73	LAUNDRY
74	ENGINEER STORE HOUSE
75	FIRE HOUSE
76	COMMISSARY
77	NCO CLUB
78	ENGINEER ADM. BLDG.
79	PAINT SHOP
80	ENGINEER ADM. BLDG.
81	SEWAGE PUMP STATION NO. 2
83	GATE HOUSE
84	GAS STATION
85	GATE HOUSE SUB-STATION
86	ELECTRIC SUB-STATION
87	WATER RESERVOIR
88	CLOTHING SALES, MED. DET. SUPP
90	BARRACKS MED. DETACHMENT
91	BARRACKS MED. DETACHMEN
92	BARRACKS MED. DETACHMEN
93	BARRACKS EM
94	BARRACKS EM
95	GREEN HOUSE
96	GREEN HOUSE MIL. POL. HDQ.
97	GATE HOUSE
98	COMMANDING OFFICERS QTRS
99	COMPACTOR OPERATOR SHELTE
T-100	RATION BREAKDOWN
T-101	MOTOR REPAIR SHOP
T-102	RATION BREAKDOWN
103	AMMUNITION STORAGE
104	GENERATOR BLDG.
105	GENERATOR BLDG.
T-106	PIONEER BLDG. GEN. PUMP. YARD
108	AIR-COND. PLANT
109	AIR-COND. PLANT PUMP. HOUSE
T-140	6TH GD. DETACHMENT
T-141	ADM. GEN. PURP.
T-142	VEHICLE GARAGE
T-151	UTILITY EQUIPMENT SHOP
T-152	UTILITY EQUIPMENT SHOP
T-153	EQUIP. GARAGE RDS & GRDS VH
T-155	POST ENGR. UTILITY SHOP
T-156	POST ENGR. STORE
T-190	PX BEVERAGE STORE
T-191	NURSERY & THRIFT SHOP
T-192	APPLIED INSTR. BLDG.
T-193	APPLIED INSTR. BLDG.
T-194	APPLIED INSTR. BLDG.
T-195	APPLIED INSTR. BLDG.
T-196	GOLF CLUB HOUSE

INDEX OF RECREATION FIELD

NO.	NAME
RF-1	GOLF COURSE
RF-2	TENNIS COURTS
RF-3	—
RF-4	—
RF-5	BASEBALL FIELD
RF-6	SOFTBALL FIELD
RF-7	HORSESHOE COURTS
RF-8	CANNONBALL COURT
RF-9	CANNONBALL COURTS
RF-10	BASEBALL FIELD
RF-11	VOLLEYBALL COURT
RF-12	TENNIS COURTS
RF-13	SHUFFLEBOARD COURT
RF-14	BASEBALL FIELD
RF-15	HORSESHOE COURT
RF-16	HORSESHOE COURT
RF-17	HORSESHOE COURT
RF-18	HORSESHOE COURT
RF-19	HANDBALL COURT
RF-20	SHUFFLEBOARD COURT