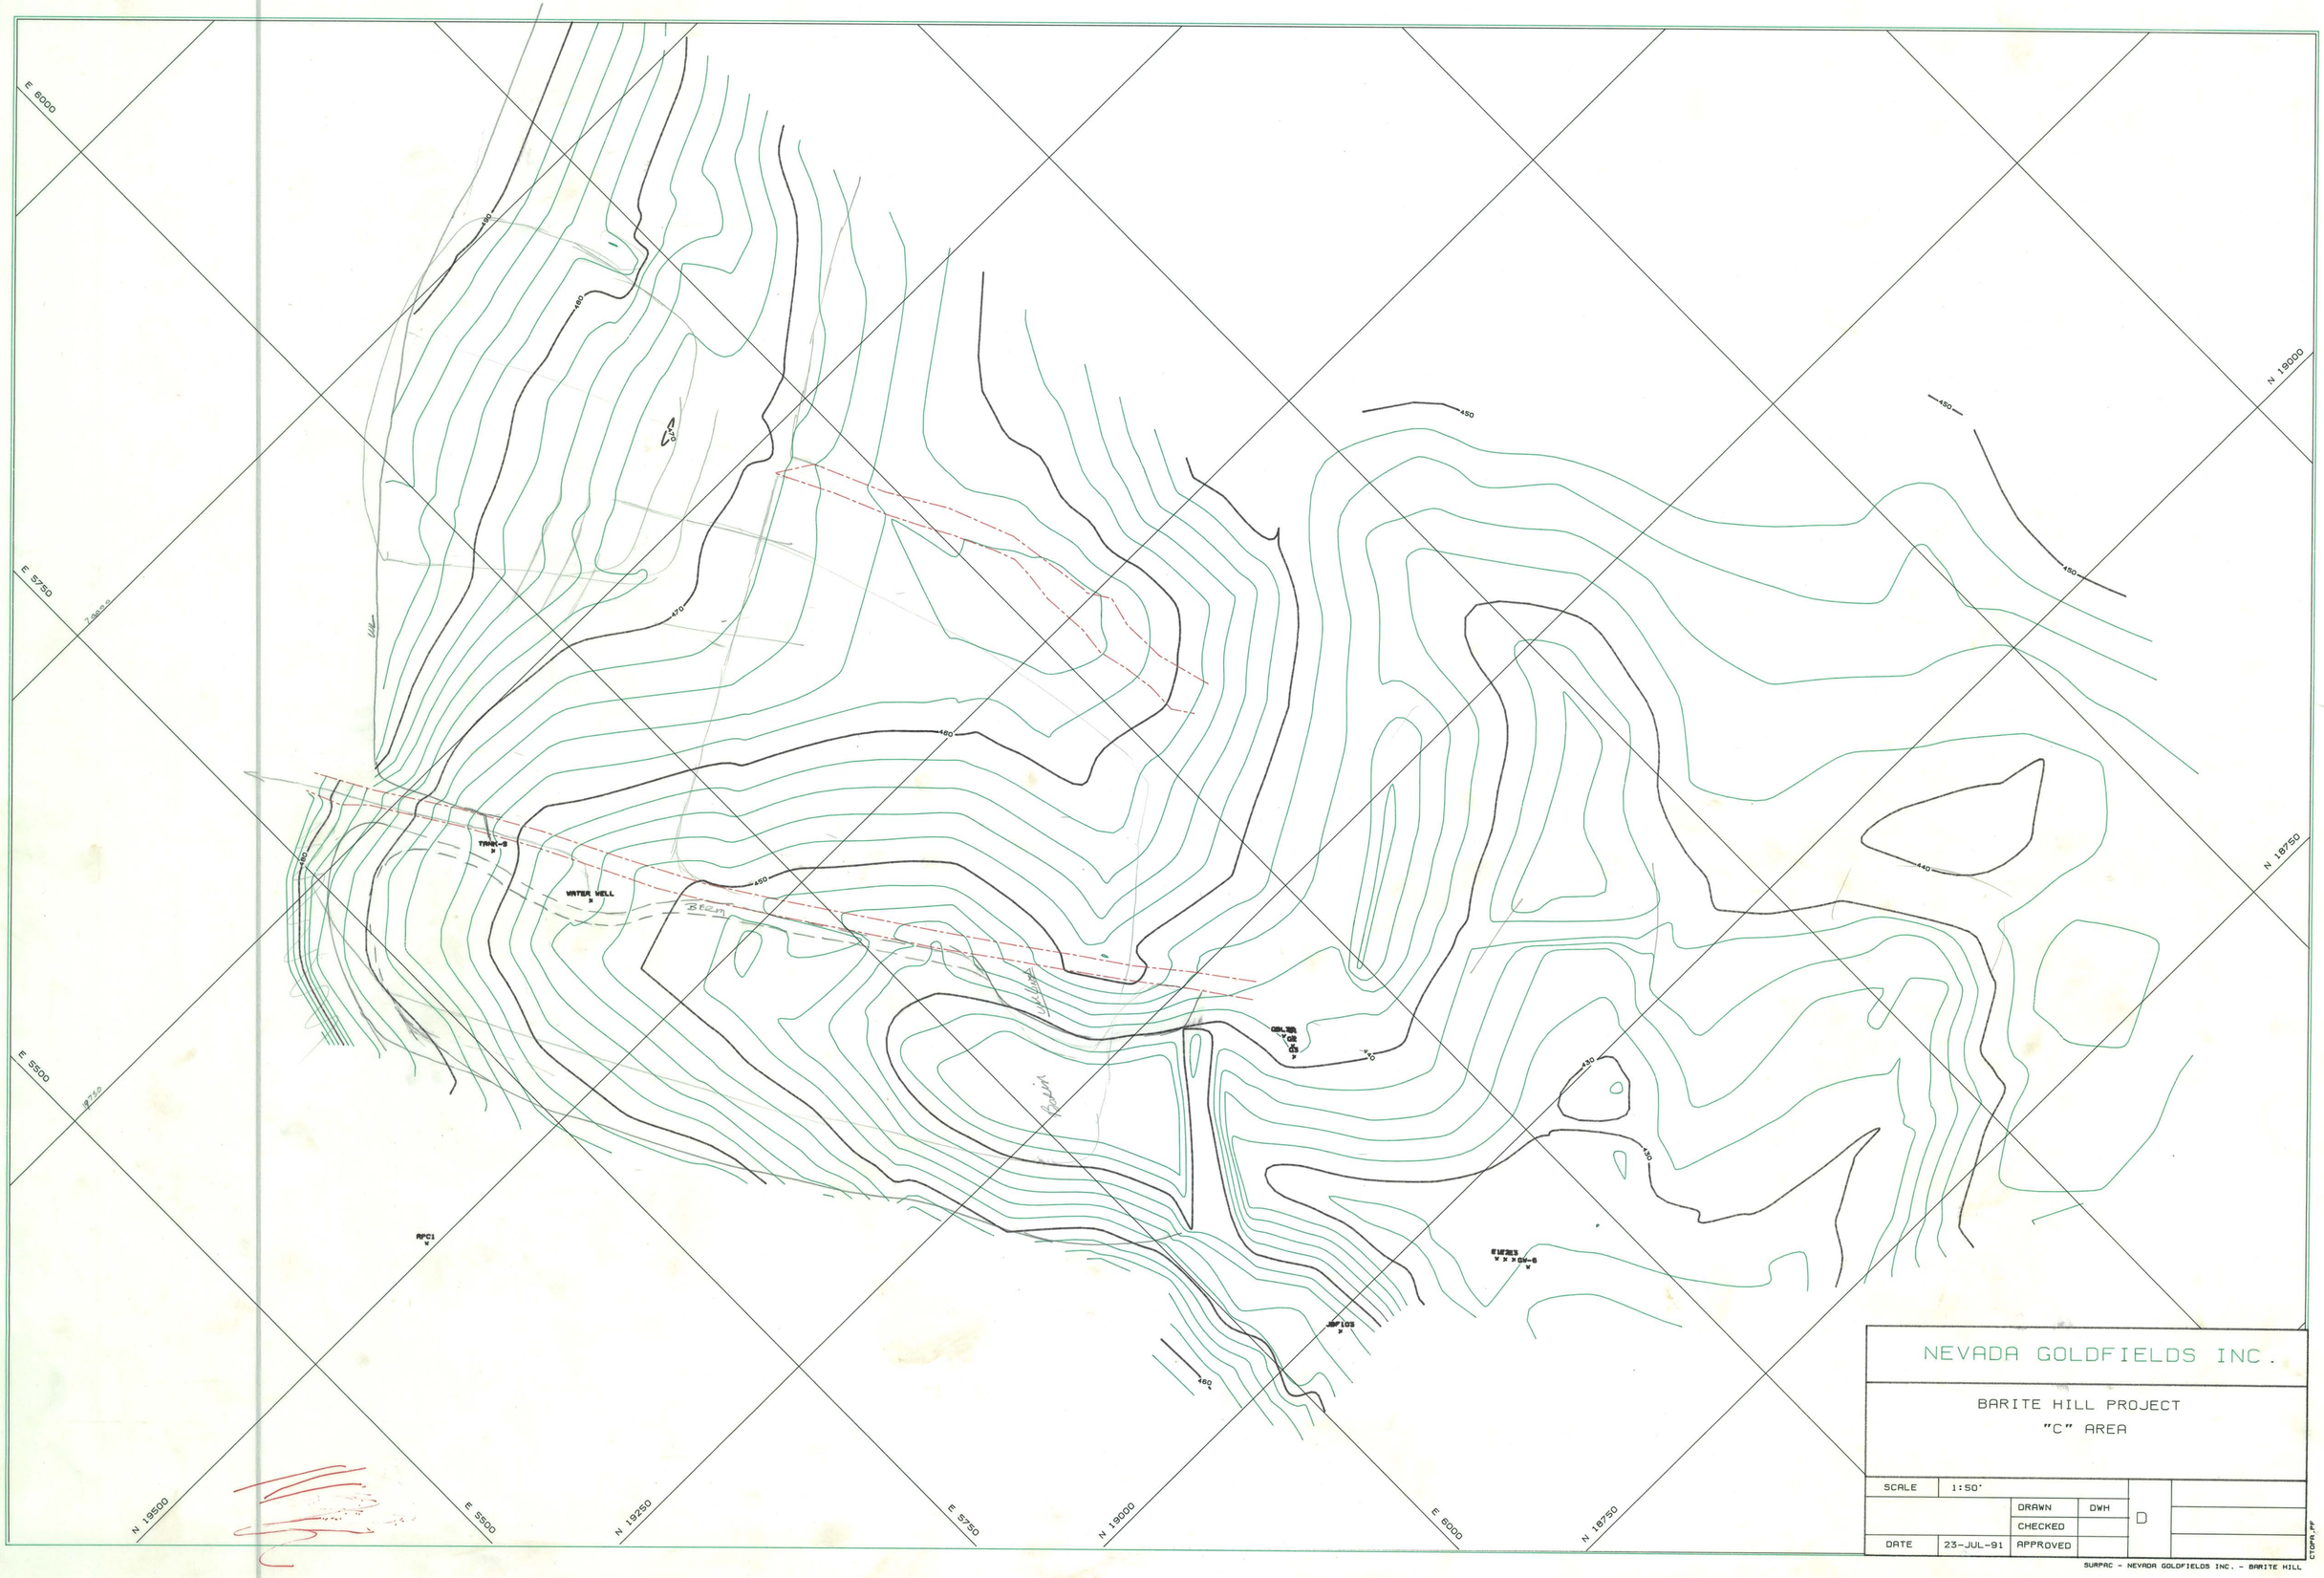

NEVADA GOLDFIELDS INC.

BARITE HILL PROJECT
"C" AREA

SCALE	1:50'			D
		DRAWN	DWH	
		CHECKED		
DATE	23-JUL-91	APPROVED		

SURPAC - NEVADA GOLDFIELDS INC. - BARITE HILL

CTOPA.PF