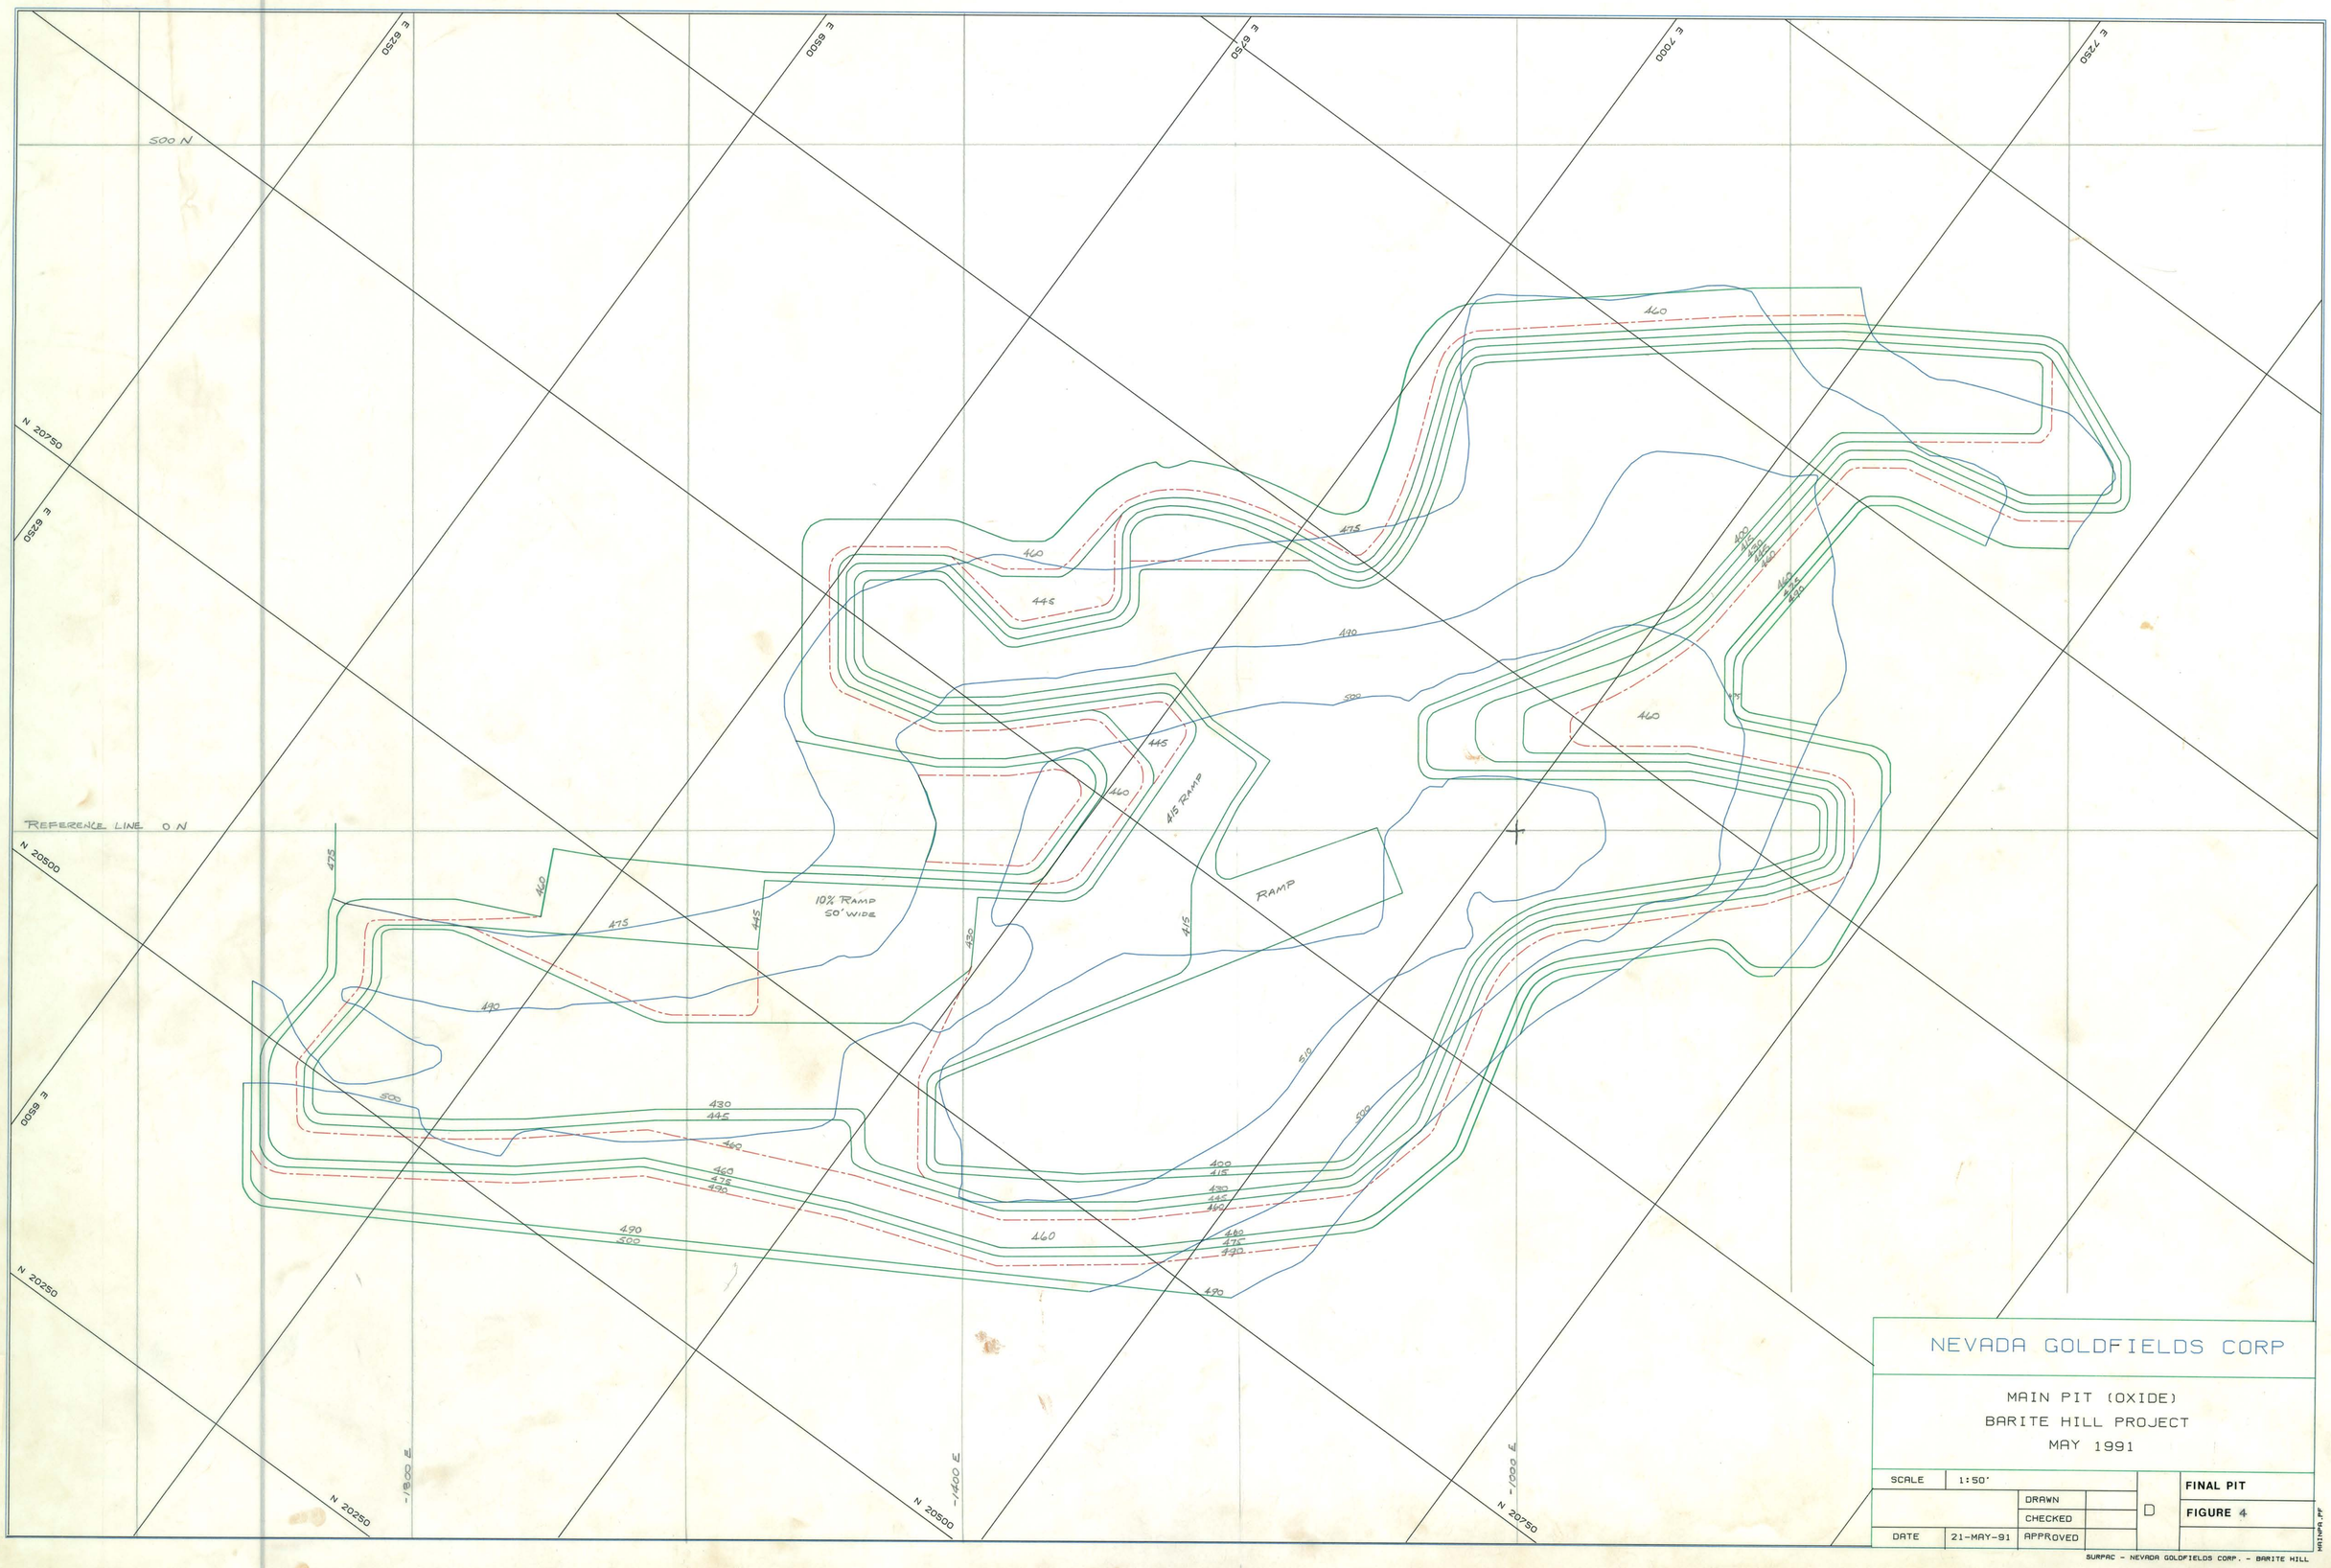

NEVADA GOLDFIELDS CORP

MAIN PIT (OXIDE)
BARITE HILL PROJECT
MAY 1991

SCALE	1:50'			D	FINAL PIT
		DRAWN			FIGURE 4
		CHECKED			
DATE	21-MAY-91	APPROVED			

SURPAC - NEVADA GOLDFIELDS CORP. - BARITE HILL

MAINPA.PF